


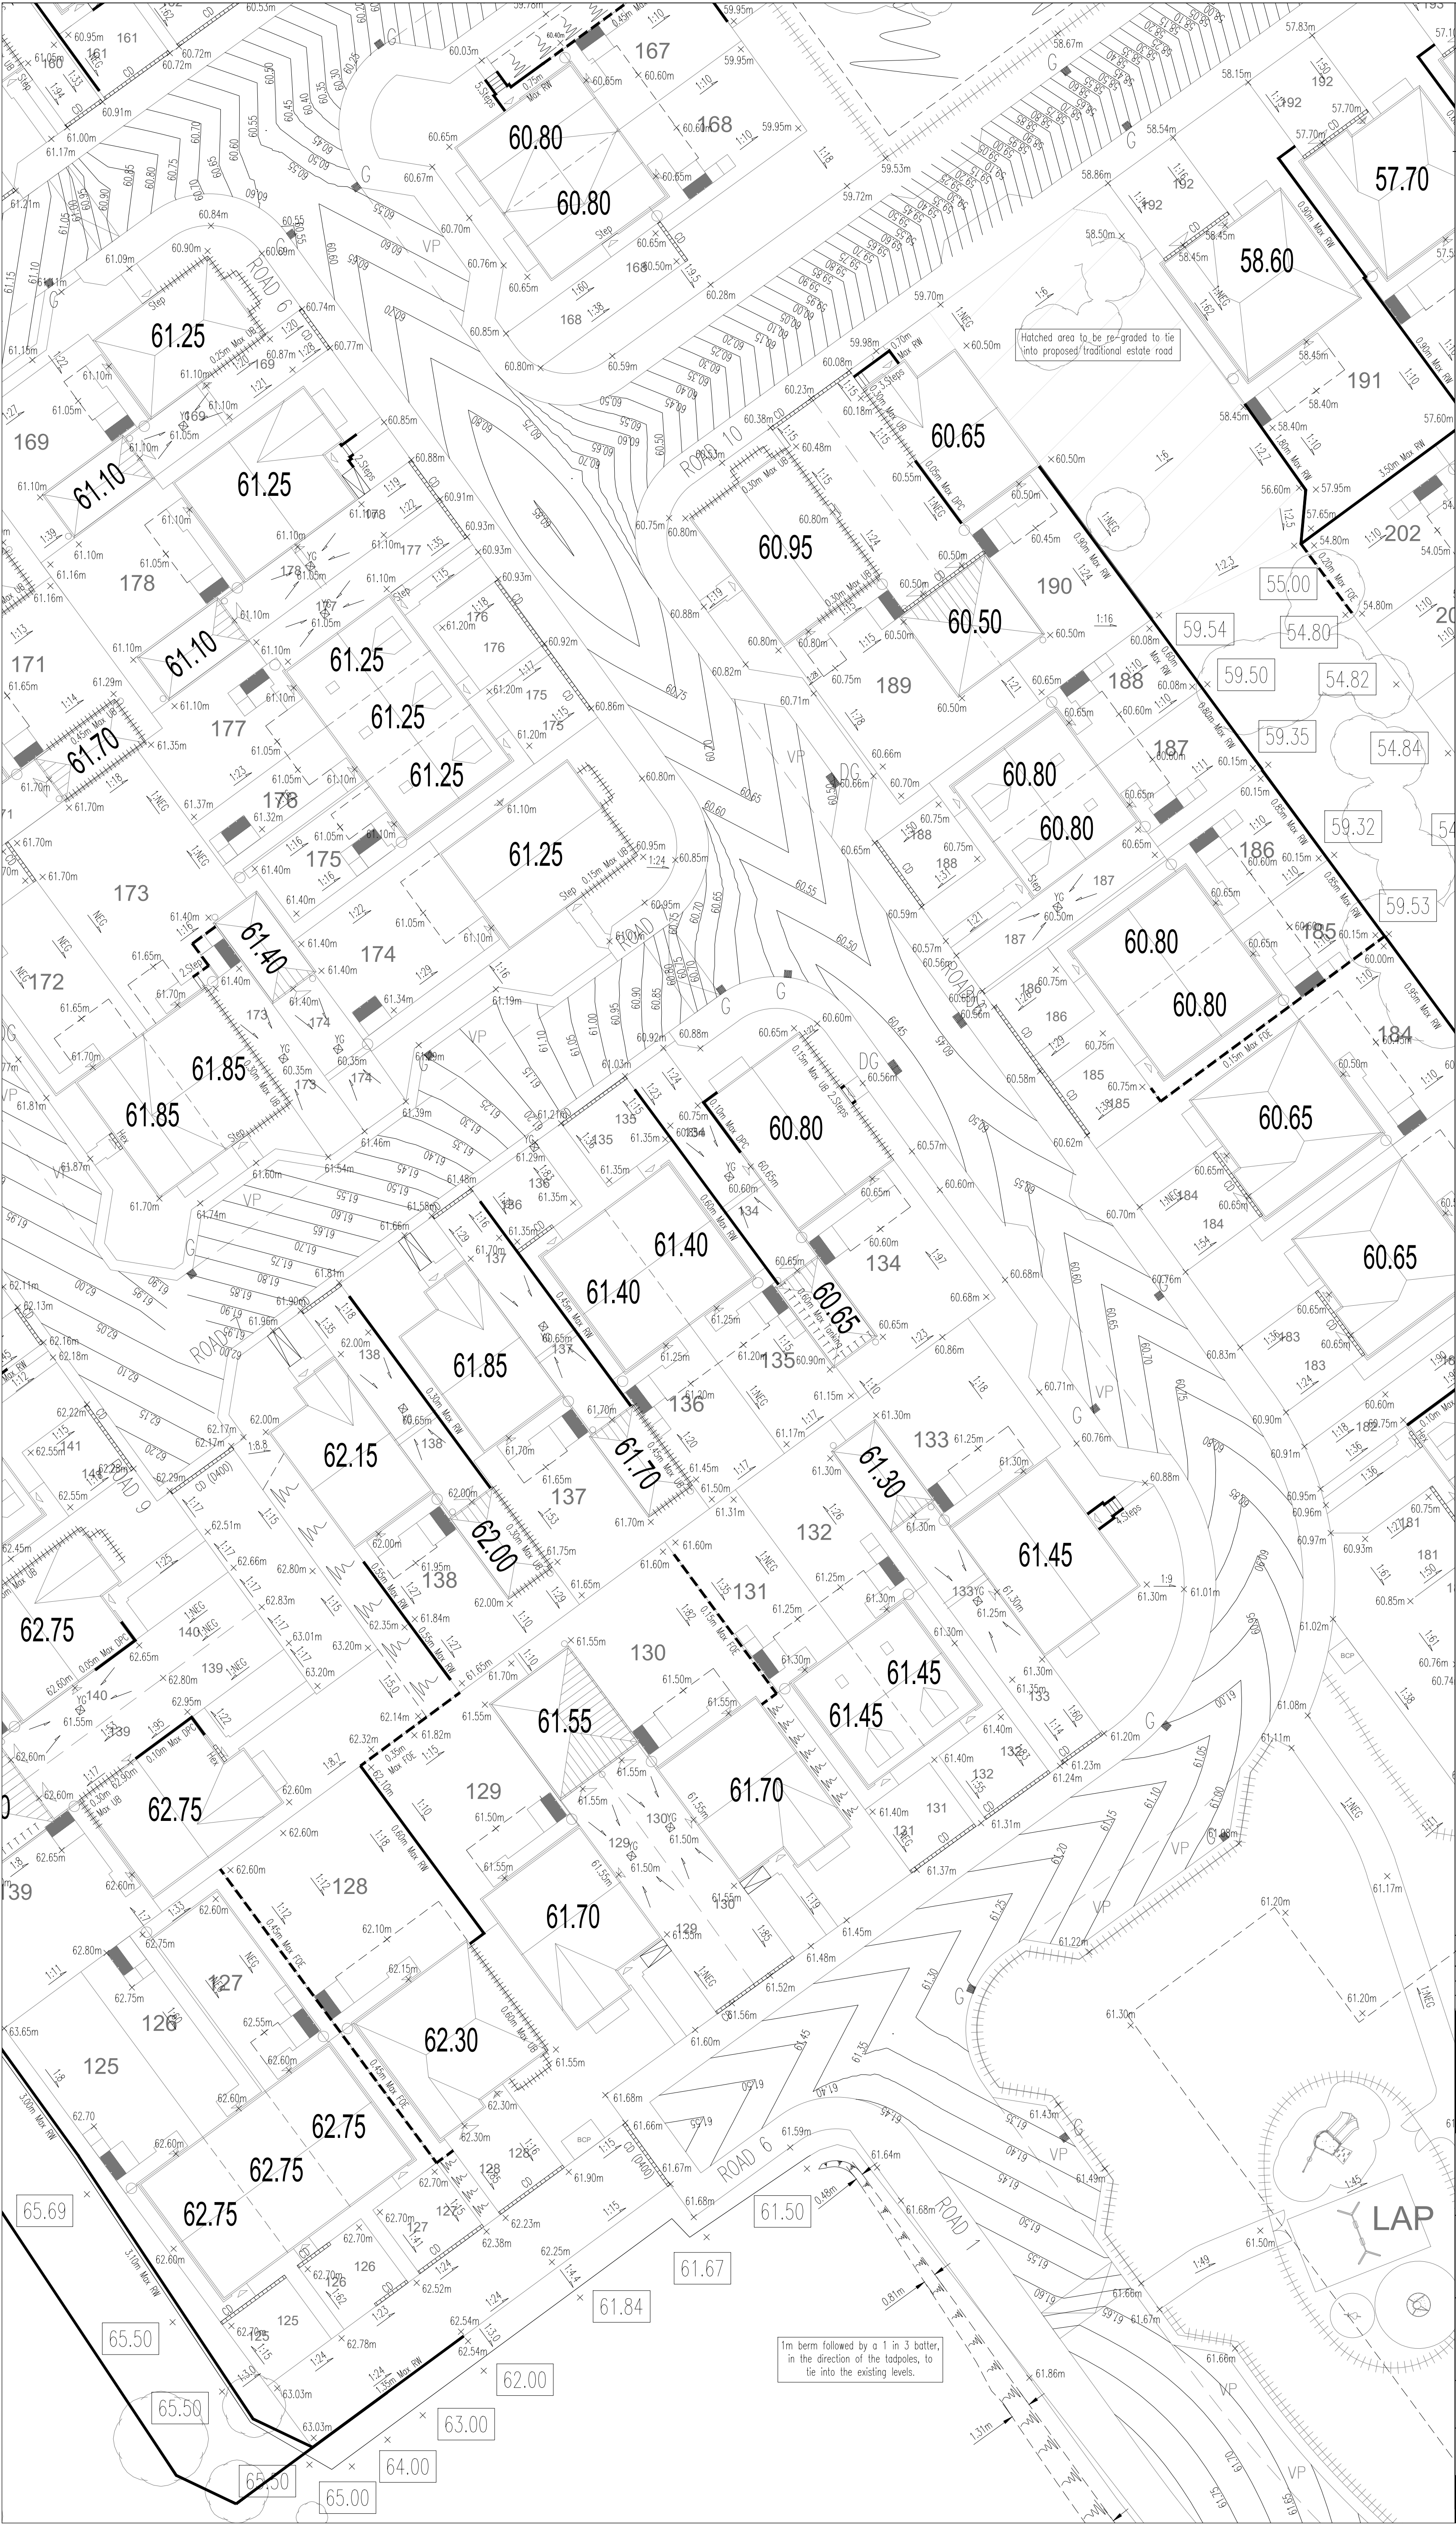

N
O
T
E
S

ATTENTION IS DRAWN TO THE REQUIREMENTS OF THE CONSTRUCTION DESIGN AND MANAGEMENT REGULATIONS 2015 AND THE DUTIES AND RESPONSIBILITIES CONTAINED THEREIN

K
E
Y

FFL 0.00

Finished floor level

+ 0.00

Proposed ground level

—

Flag on edge

—

Fence with concrete gravel board

—

Retaining wall

HWRW

Highway Retaining Wall

Level Berm

—

Cabion Retaining Wall

+++++

Extra facing brickwork - underbuild

TTTTT

Tanking

00.00

Approx existing level

~

Max 1 in 3 batter (unless noted otherwise)

G

Gully

—

Channel Drain (min B125 grade cover)

YG

Yard gully

1:12

1:12 Ramp (Arrow to low)

—

North Arrow

SUBJECT TO THE APPROVAL OF ALL RELEVANT AUTHORITIES

FINISHED DESIGN LEVELS +/- 500mm. SUBJECT TO DETAILED DESIGN AND REGULATORY APPROVALS

C	BHB	06.02.23	Finished levels note added to drawing	RJ	MI
B	JMG	14.12.22	Updated to new planning layout 11.10.22	RJ	MI
A	JMG	02.08.22	Externals updated to client comments	RJ	MI
/	DJG	24.06.22	Issued for approval		MI
Rev	By	Date	Revision	Chk	Apvd

ARP

ARP ASSOCIATES

Chartered Consulting Engineers

Northwest House • 5 & 6 Northwest Business Park • Servia Hill, Leeds • LS6 2QH
0113 245 8450 • 0113 244 3505 • leeds@arpassociates.co.uk • www.arpassociates.co.uk
ARP Associates is a trading division of ARP Geotechnical Ltd, a company registered in England and Wales with company number 3771811, whose registered office is at 5/6 Northwest Business Park, Servia Hill, Leeds LS6 2QH

TITLE

EXTERNAL WORKS LAYOUT SHEET 6 OF 10

PROJECT

GYPSY LANE, WOMBWELL

CLIENT

MILLER HOMES (YORKSHIRE) LTD

DRAWING STATUS

PRELIMINARY

Scale	Date	Drawn
1:200 @ A1	JUN 22	DJG
	Chk.	MI

Drg. No.

0425/87/08.06

Rev

C