




Typical Section A - A
(Scale 1:25)

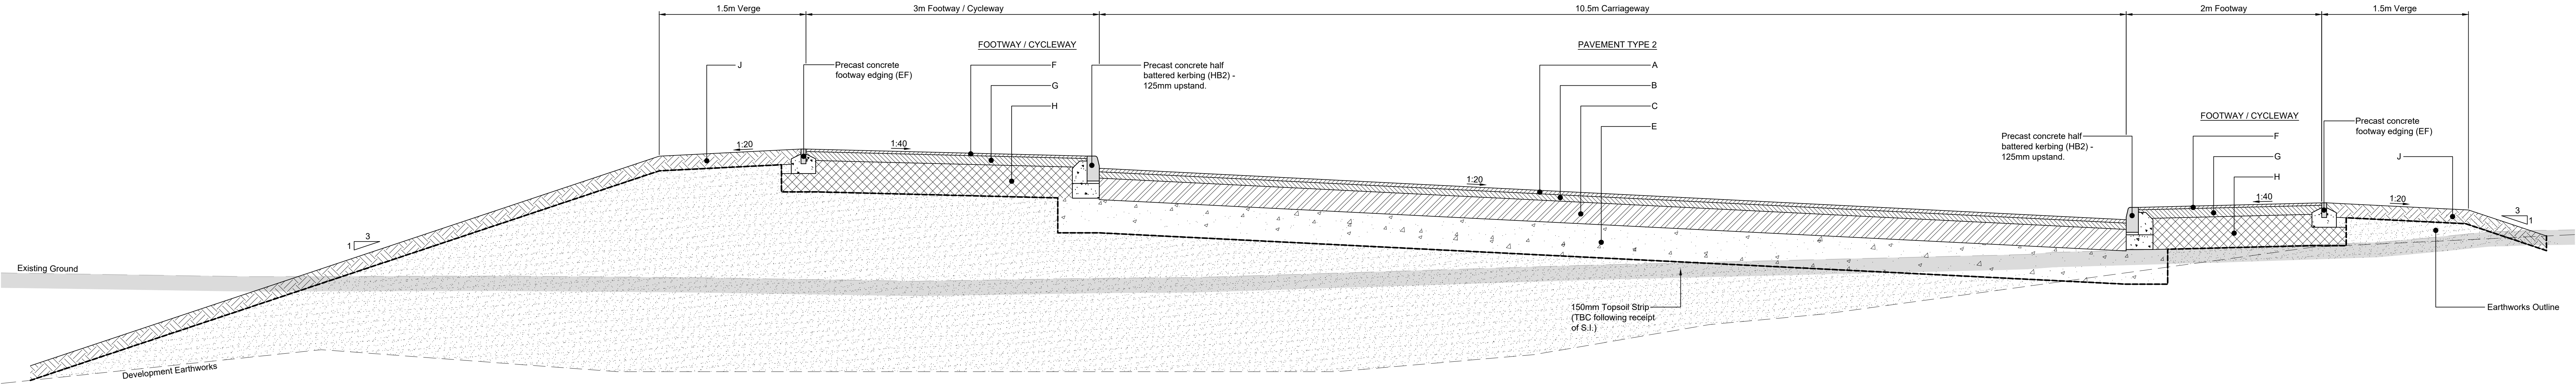

Typical Section B - B
(Scale 1:25)

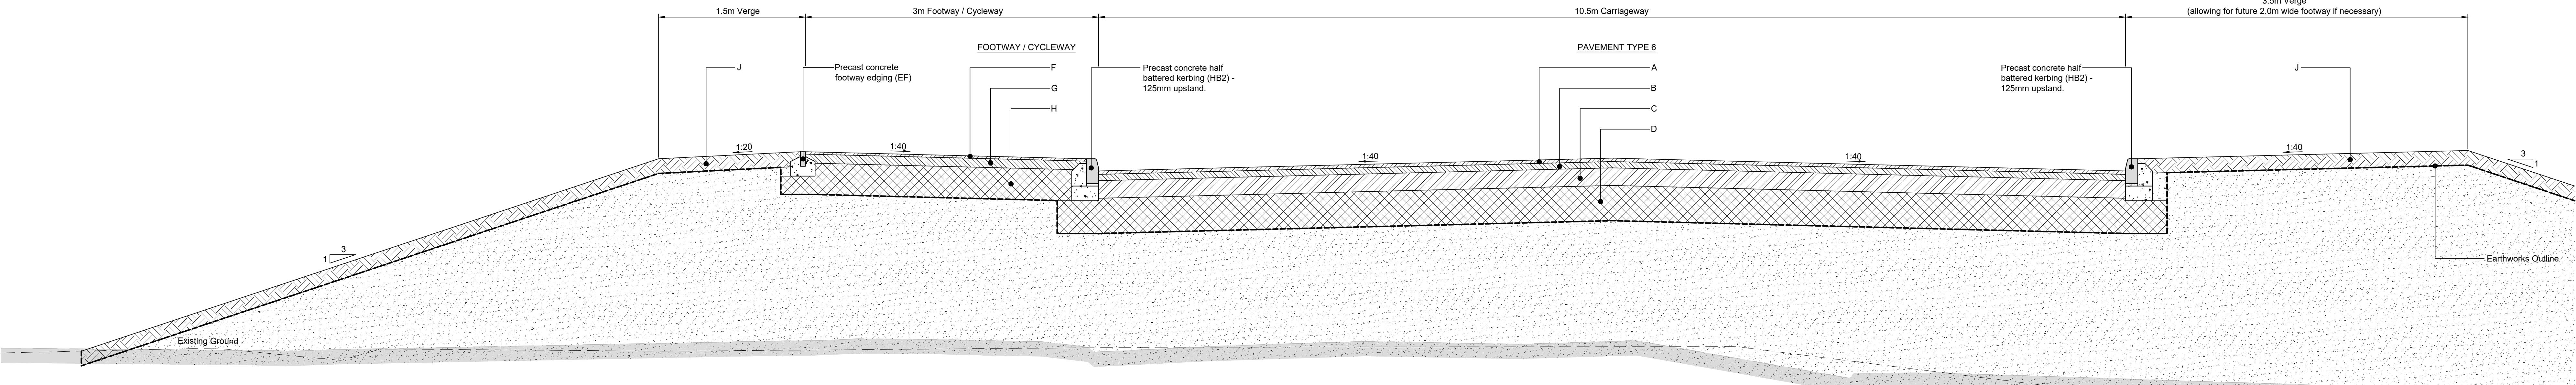

Typical Section C - C
(Scale 1:25)

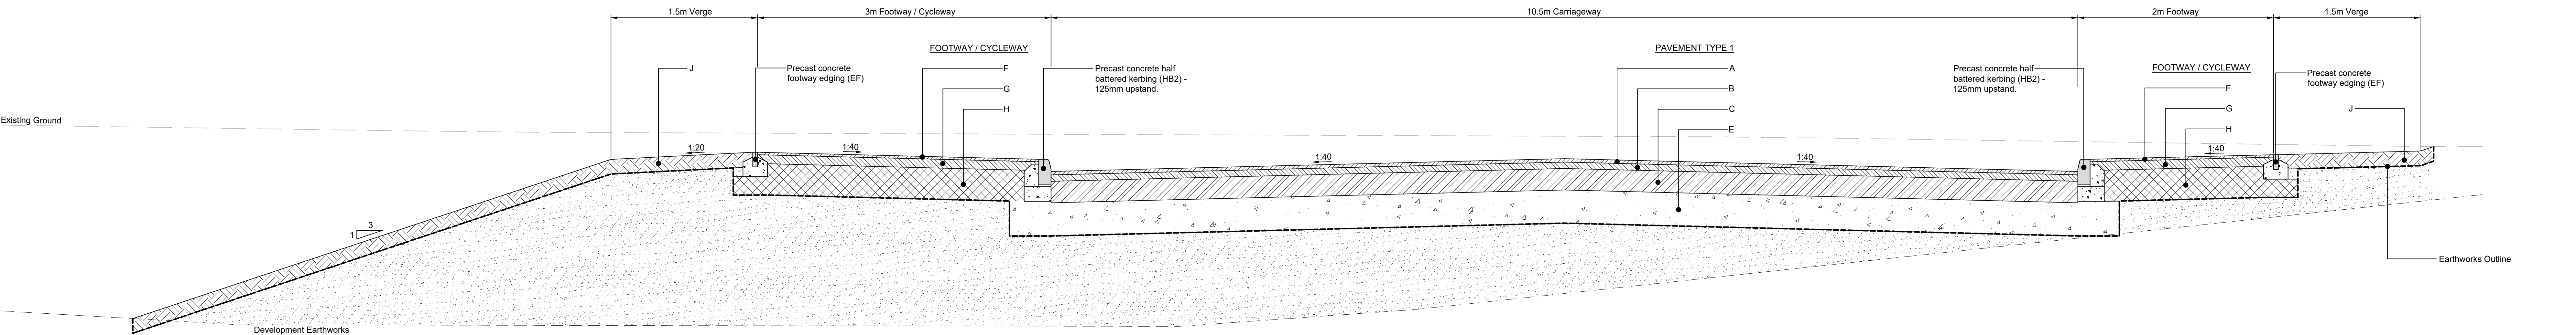

Typical Section D - D
(Scale 1:25)

© 2020 RPS Group

Notes

1. This drawing has been prepared in accordance with the scope of RPS's appointment with its client and is subject to the terms and conditions of that appointment. RPS accepts no liability for any use of this document other than by its client and only for the purposes for which it was prepared and provided.
2. If received electronically it is the recipient's responsibility to print to correct scale. Only written dimensions should be used.
3. This drawing should be read in conjunction with all other relevant drawings and specifications.
4. For Pavement Type details, please refer to separate report.
5. For Typical Section locations, please refer to drawing HOYLA-RPS-SI-XX-CR-0880.
6. Foundation design illustrated assumes sub-grade surface modulus of 50 MPa or greater. Refer to separate report for further information.
7. Requirement for sub-base drainage to be confirmed & agreed with BMBC during Detailed Design.
8. All works to be carried out in accordance with the Specification for Highway Works, the South Yorkshire Residential Design Guide and the requirements of Barnley Metropolitan Borough Council.

Key

Carriageway Construction comprising:

- A AC10 SMA Surf to Cl. 942
- B AC20 Dense Bin 40/60 Rec to Cl. 906 & PD6691 (B. 11)
- C AC32 Dense Base 40/60 Rec to Cl. 906 & PD6691 (B. 11)
- D Type 1 Granular Sub-base to Cl. 803, or;
- E CBGM A C5/6

For thicknesses relate to separate design report.

Footway / Cycleway construction comprising:

- F 25mm AC6 Dense Surf 100/150 to Cl. 906 and PD6691
- G 90mm AC32 Dense Base 100/150 to Cl. 906 and PD6691
- H 320mm Type 1 Granular Sub-base to Cl. 803

Verge / Batter construction comprising:

- J 150mm thick Topsoil & seed
- Acceptable Fill Material.

P03	Footway construction details corrected; Issued for Planning	AB	LAM	11.06.20
P02	2m wide footway added to right hand side of Sections A, B & D; drawing renamed.	LAM	SM	22.05.20
P01	First Issue	LAM	SG	01.05.20
Rev	Description	By	Dtd	Date

rps MAKING COMPLEX EASY

Sherwood House, Sherwood Avenue,
Newark, Nottinghamshire, NG24 1QQ
T: 01636 666 700 E: rpsnewark@rpsgroup.com

Client

newlands
developments

Project

Hoyland

Title

Link Road
Typical Sections

RPS Project Number

NK020040

Scale @ A0

1:25

Date Created

28/04/2020

Task Team

Manager

Information

Author

Task Information

Manager

Status

S2

Document Number

HOYLA-RPS-SI-XX-DR-CR-0880

Revision

P03

Project Code - Originator - Zone - Level - Type - Role - Drawing Number

rpsgroup.com

500mm SCALE 1:25