
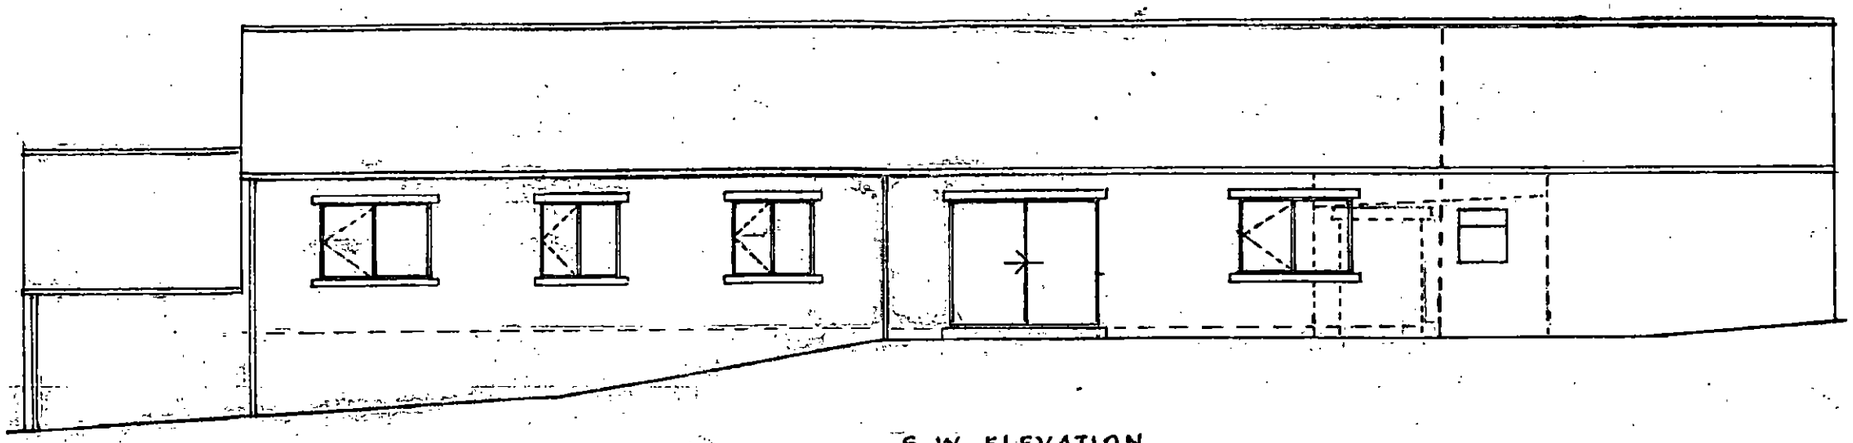


S. W. ELEVATION

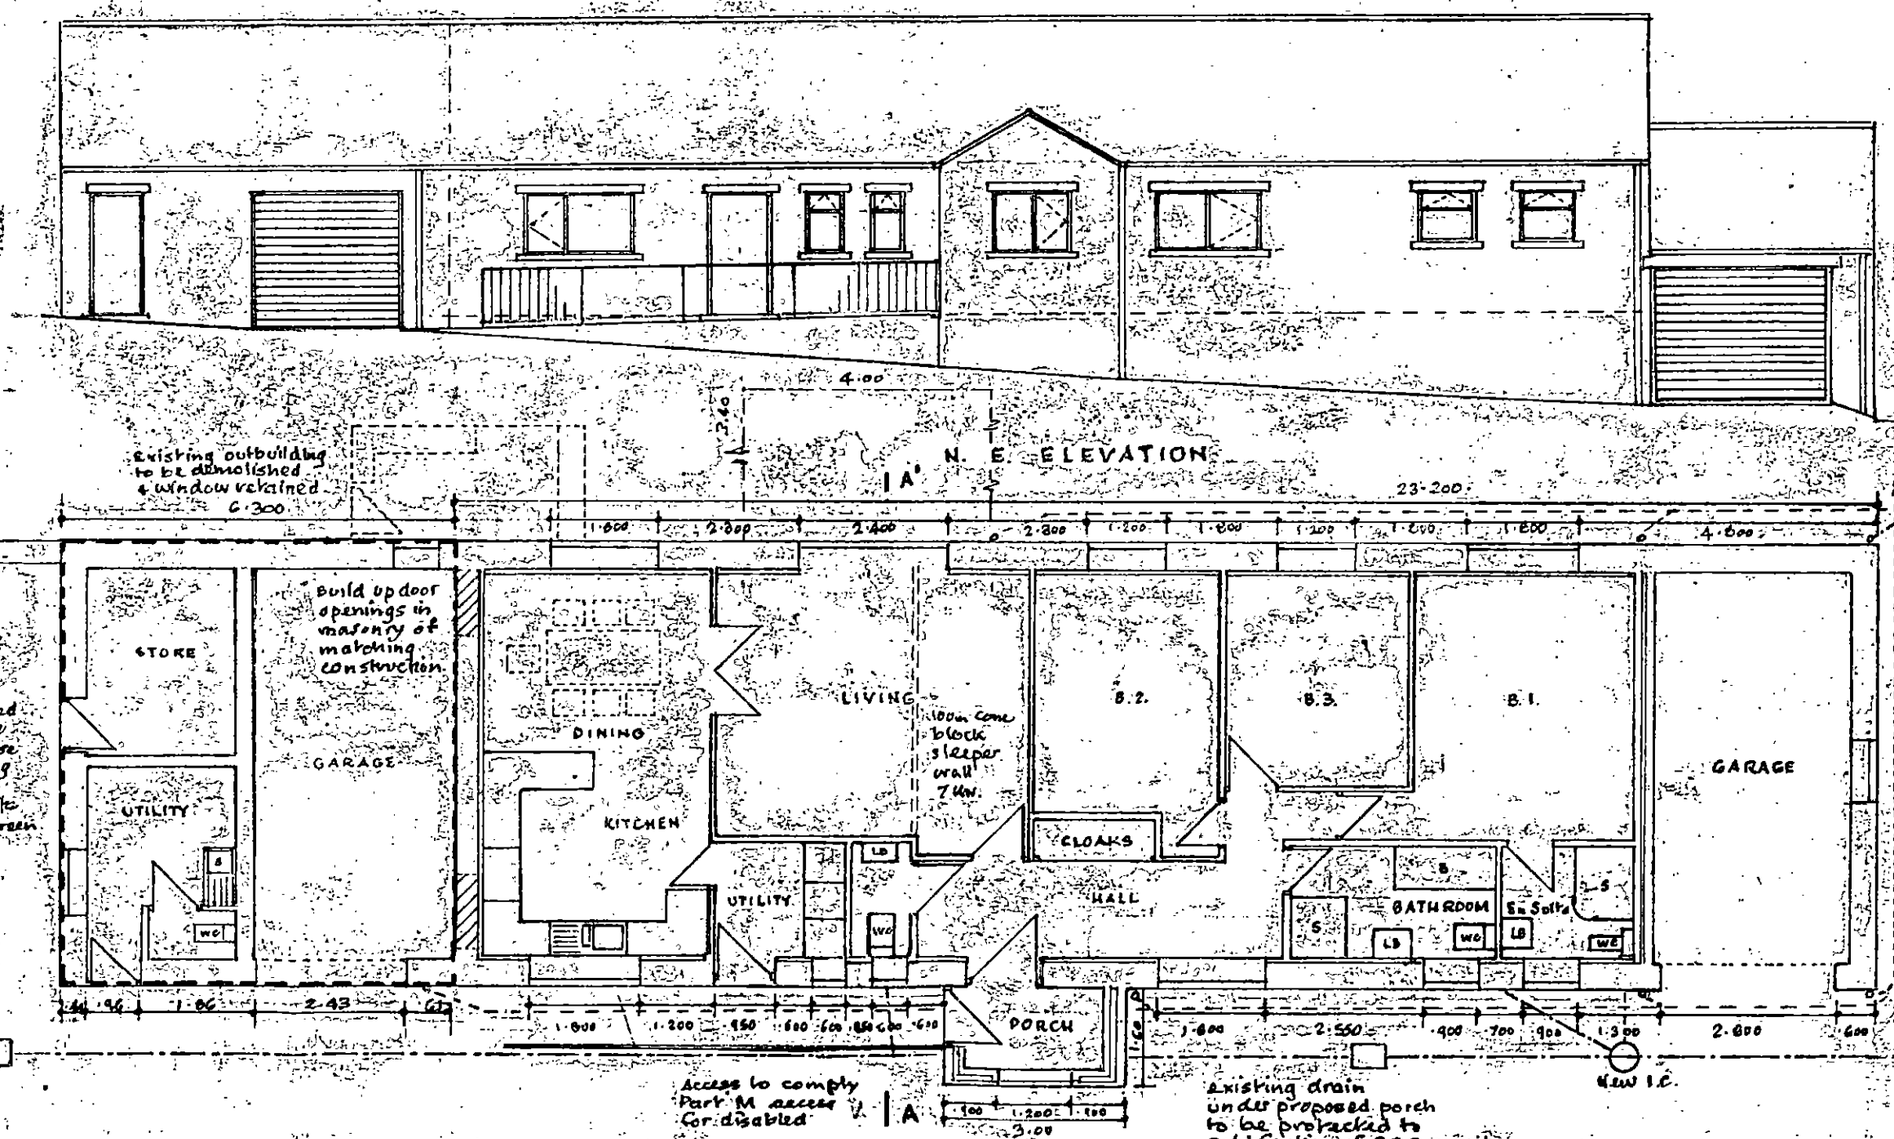

CHANGE OF USE - REDUNDANT AGRICULTURAL TO RESIDENTIAL
LOWER FALTHORPE FARM, HOOD GREEN. S75 3HL - J. COWGILL.

PROPOSED PLAN

SCALE: 1 - 100.