



Elevation when detached/internal corner plot

SIDE ELEVATION

SIDE ELEVATION

302 - end terrace type and will be attached to a




FRONT ELEVATION




Elevation when detached/internal corner plot

SIDE ELEVATION

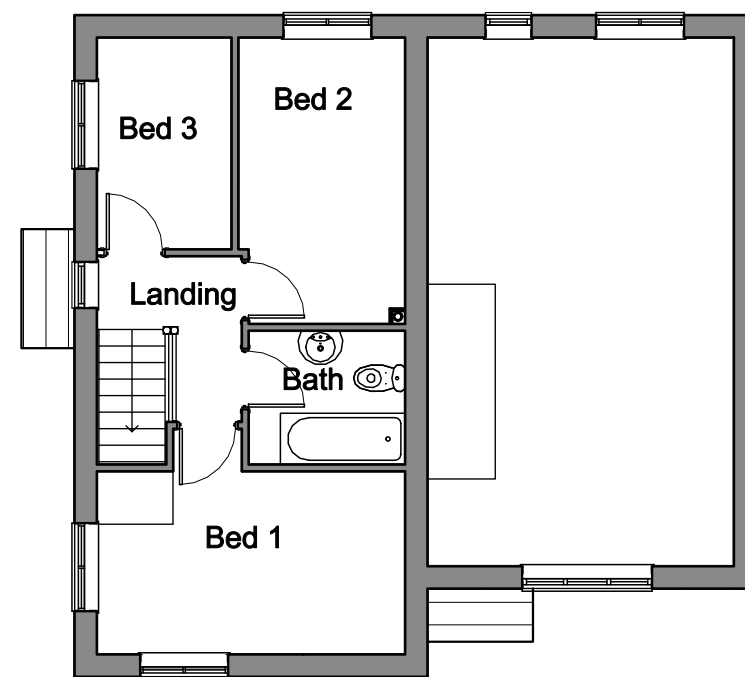


FIRST FLOOR PLAN

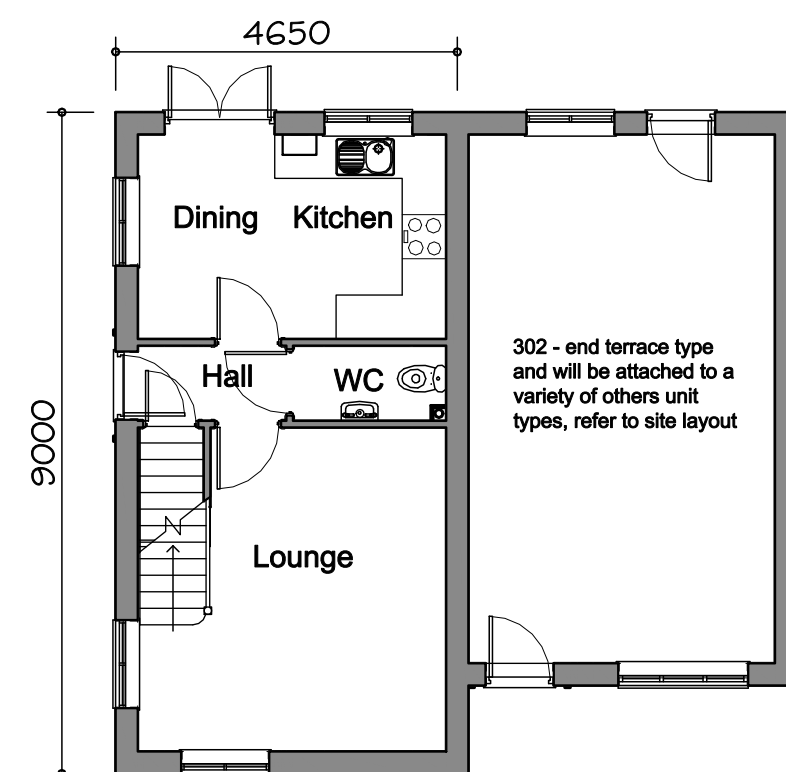

GROUND FLOOR PLAN



REAR ELEVATION

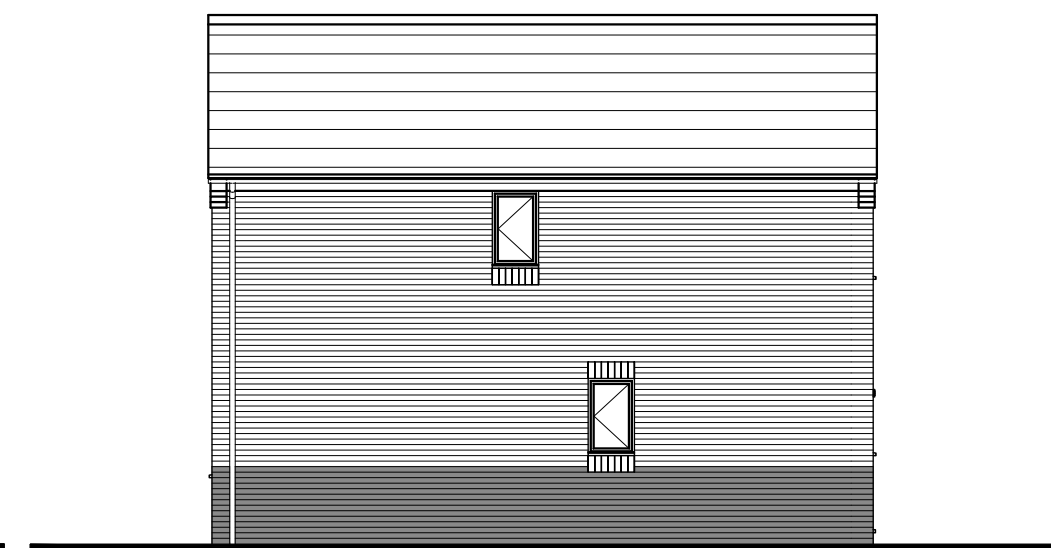

Elevation when detached

REAR ELEVATION



FLOOR AREA
70.56m², 759ft²

Richard Ward Design **RW**

Chartered Architectural Technologist
Architectural Design & Development Consultant

Richard S. Ward
M.C.I.A.T.
Telephone 01604 410943

2, Burtram Close
Weston Favell
Northampton NN3 3PH

PLANNING DRAWING

302 dwelling type

**GLEESON
REGENERATION & HOMES**

A. Type redesign, same floor area.	07.02.11	Scale
B. Bed 1 and 3 windows revised.	24.06.11	
C. Brick detailing/ roof pitch revised.	12.02.12	
D. Bed 1 window added.	26.06.12	1:100
E. Dimensions added.	22.10.12	
		Date
		July.10
		Dwg No
		302/1E