


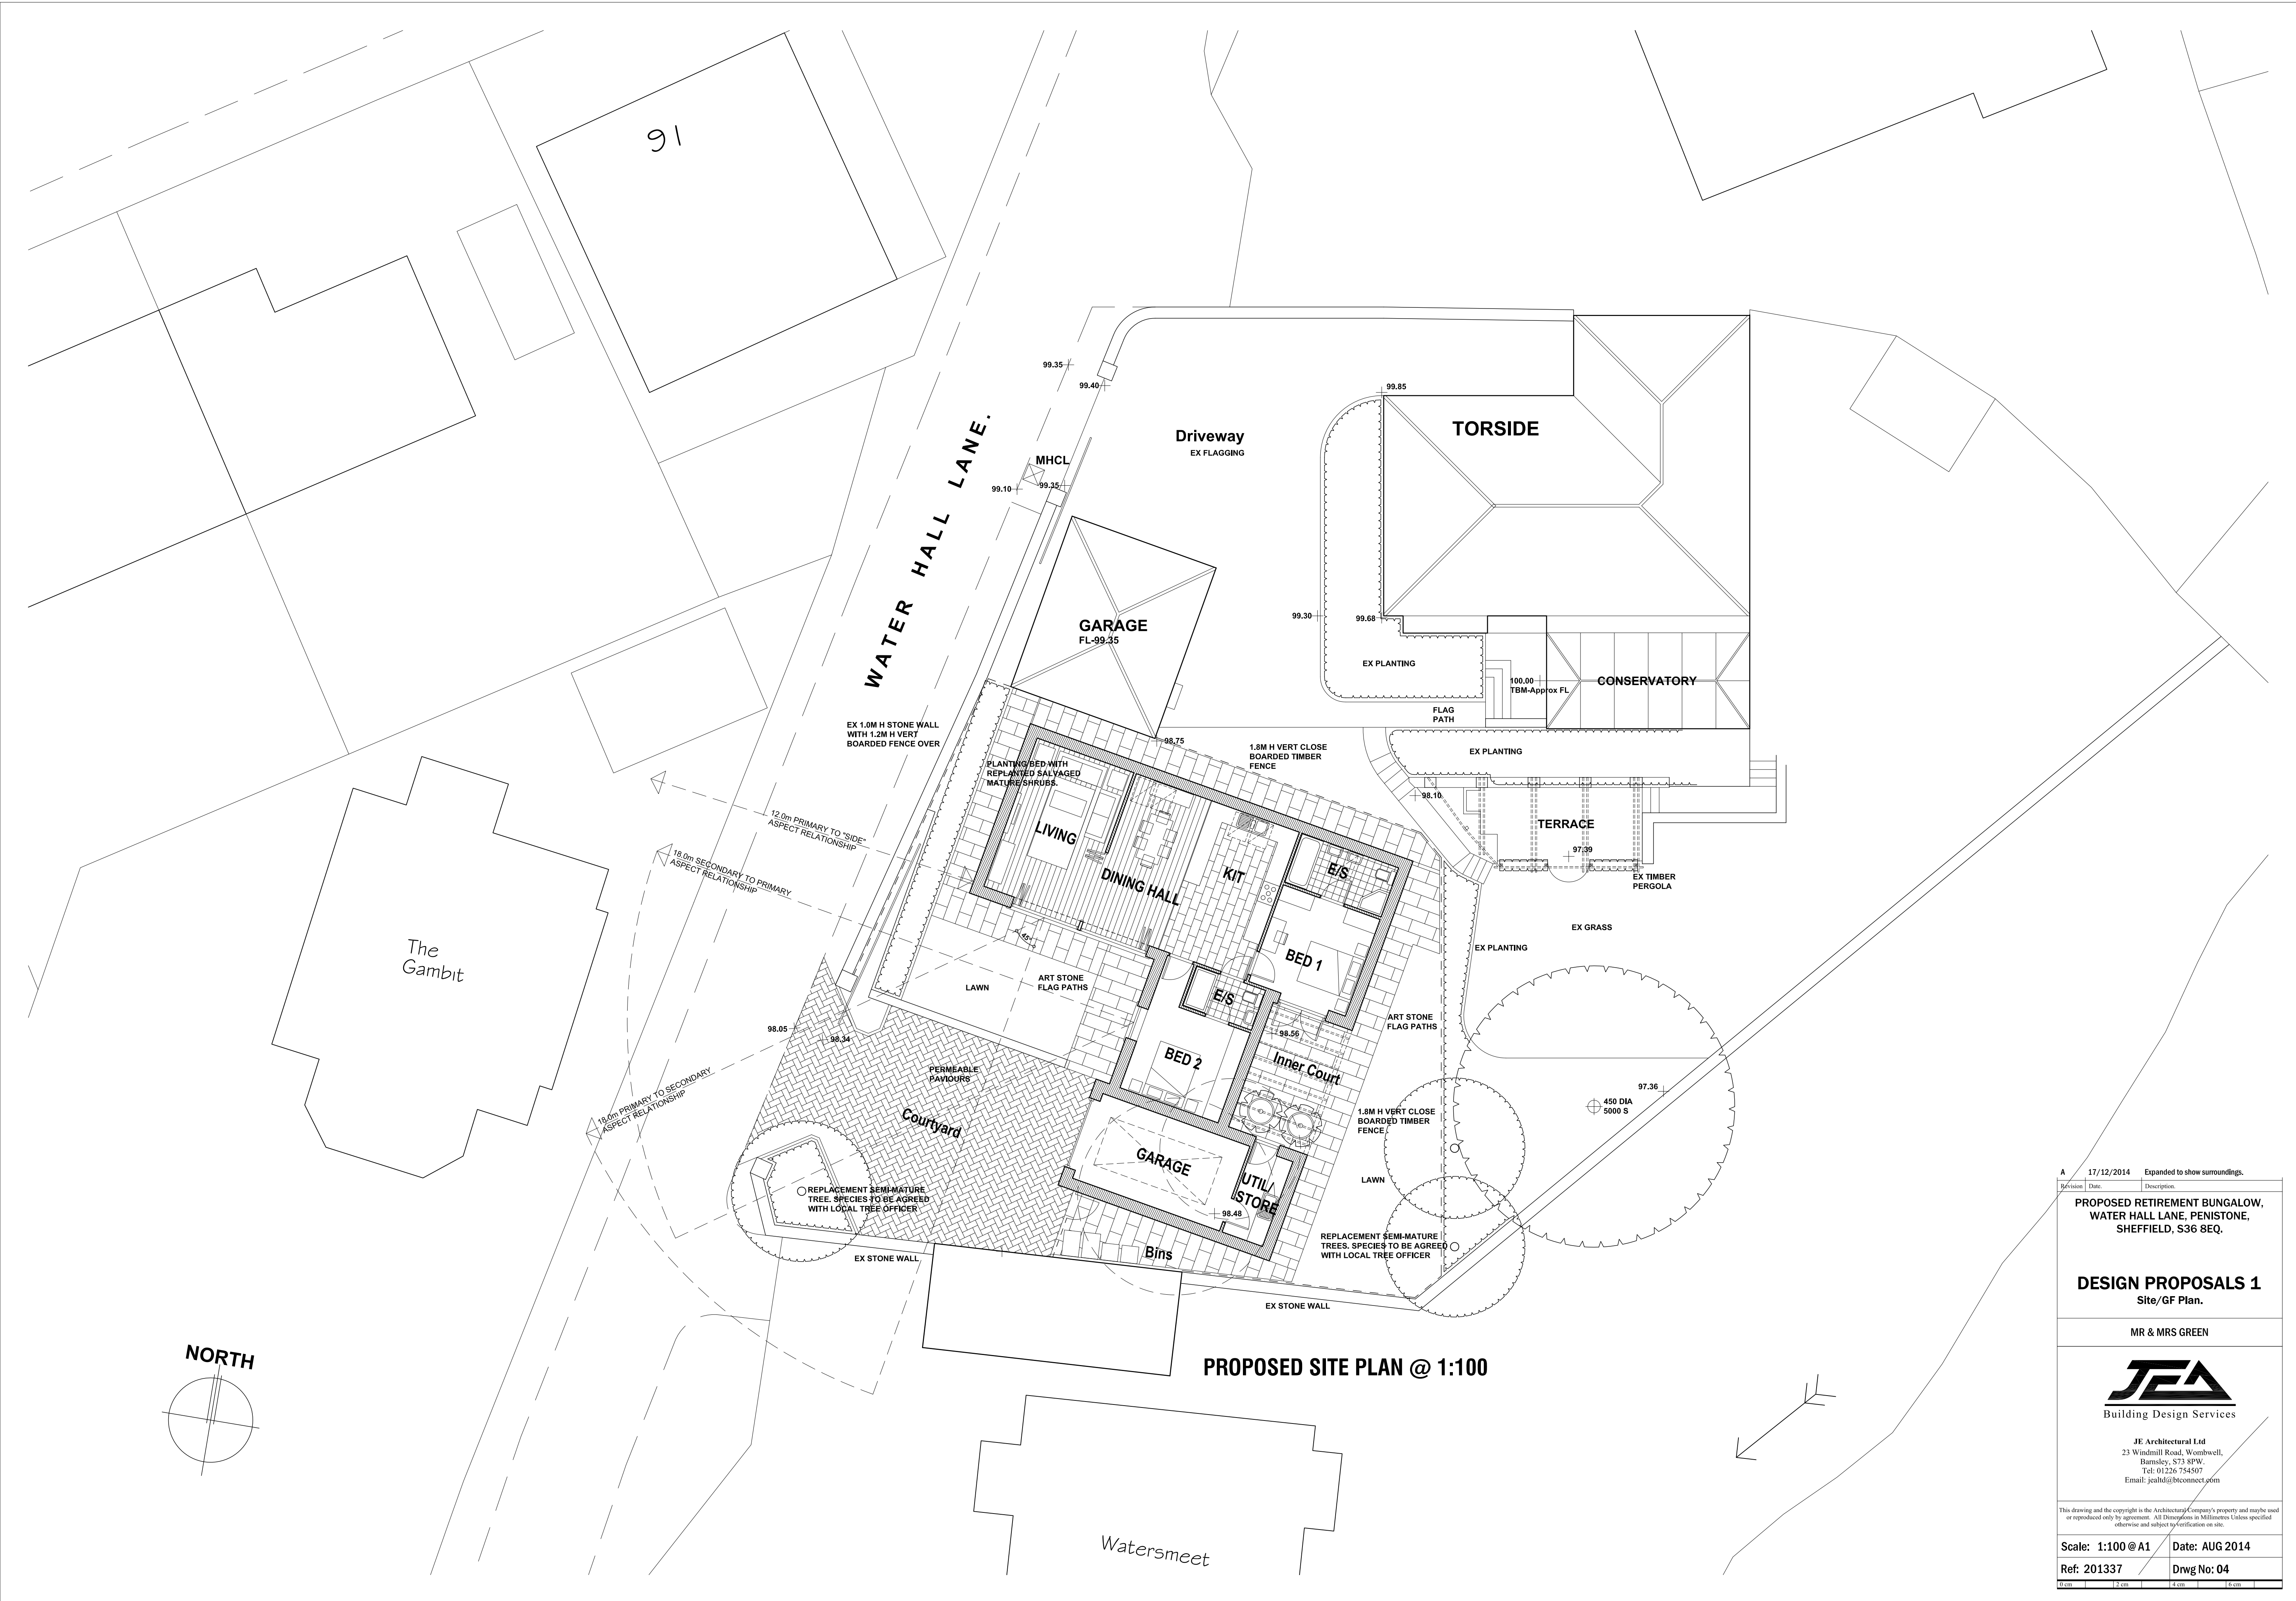

A 17/12/2014 Expanded to show surroundings.

Revision	Date	Description

PROPOSED RETIREMENT BUNGALOW,
WATER HALL LANE, PENISTONE,
SHEFFIELD, S36 8EQ.

DESIGN PROPOSALS 1
Site/GF Plan.

MR & MRS GREEN



JEA Architectural Ltd
23 Windmill Road, Wombwell,
Barnsley, S73 8PW.
Tel: 01226 754507
Email: jeald@btconnect.com

This drawing and the copyright is the Architectural Company's property and maybe used or reproduced only by agreement. All Dimensions in Millimetres Unless specified otherwise and subject to verification on site.

Scale: 1:100 @ A1 Date: AUG 2014

Ref: 201337 Drwg No: 04

0 cm 12 cm 4 cm 16 cm