

Property Type:- Guide.

The Conway

4 Bedroom Detached House

Single Garage, En-suite, Cloakroom, Kitchen, Dining Room, Lounge, Bathroom.



Ground Floor

[Click to enlarge](#)

Ground Floor

- o Lounge (inc bay) 3.500 x 5.725
- o Dining 3.900 x 3.000
- o Kitchen 2.650 x 3.100
- o W.C 1.900 x 1.000
- o Garage 2.750 x 5.400




First Floor


[Click to enlarge](#)

First Floor

- o Bedroom1 3.500 x 4.300
- o En-Suite 1.875 x 1.875
- o Bedroom2 3.925 x 3.000
- o Bedroom3 4.750 x 2.600
- o Bedroom4 2.675 x 3.125
- o Bathroom 2.775 x 2.200

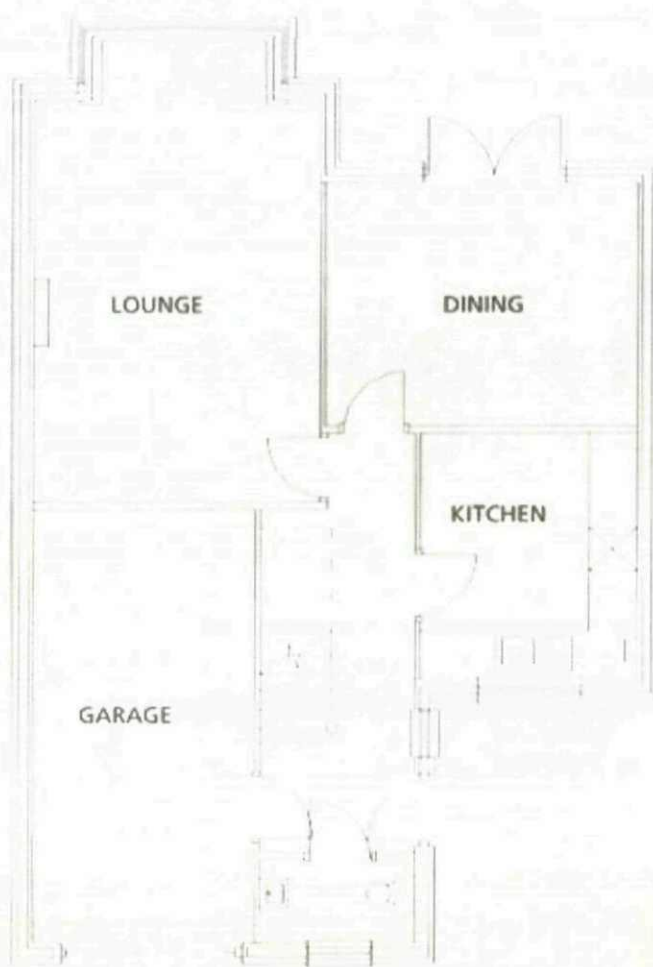

Ground Floor

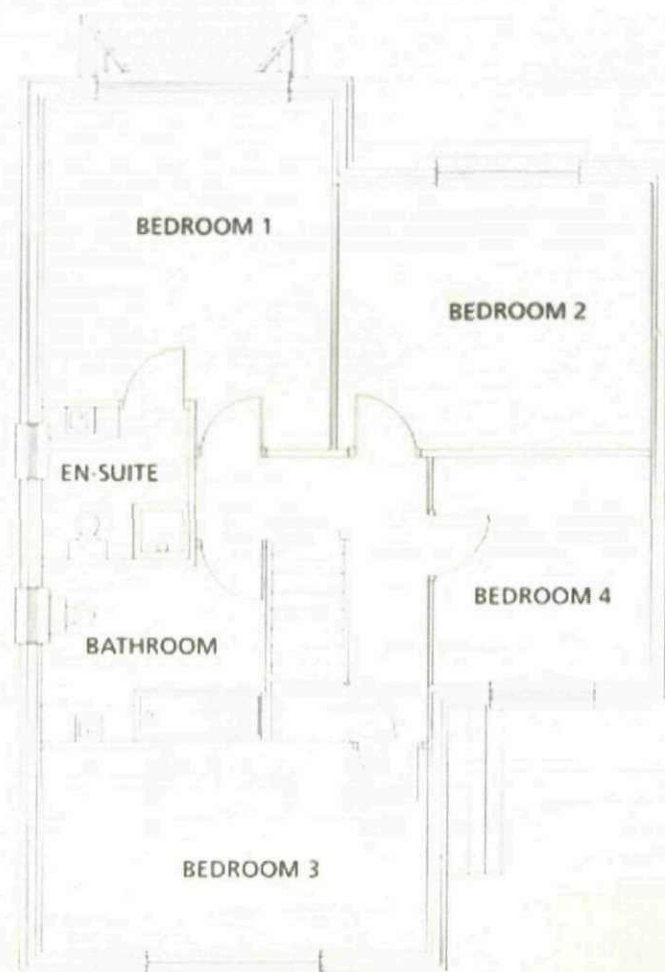

First Floor





B
1200mm
First Floor
To ground level

A
2050mm
First floor To Road level.

N.B. Any proposal would involve excavating site to road level, to maintain existing roof lines.