


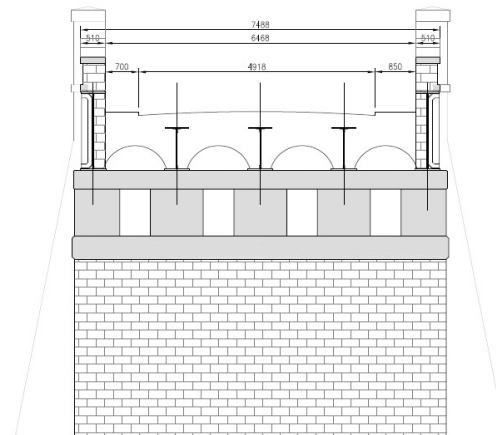


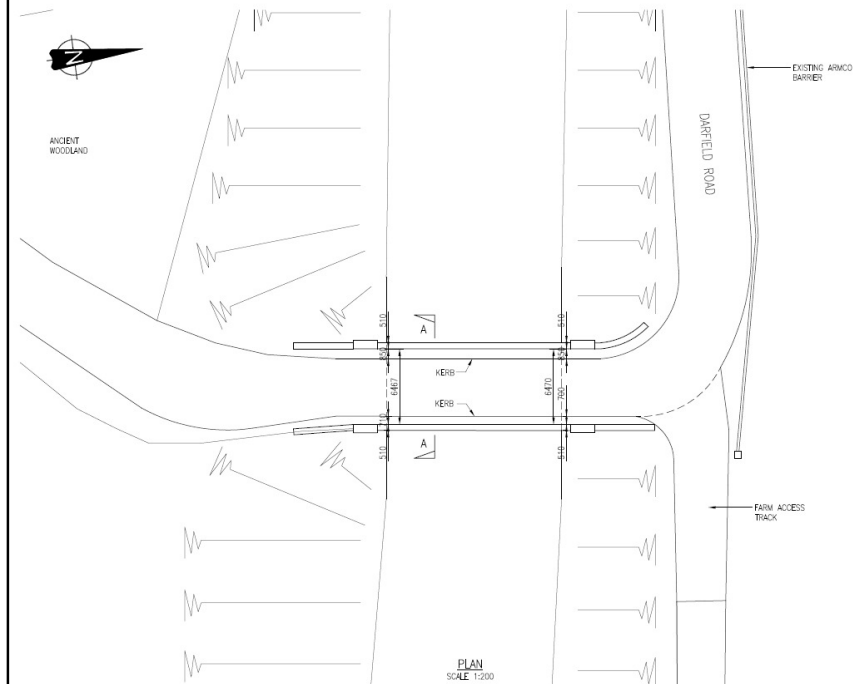

PHOTOGRAPH ON
HIGH-MILEAGE (WEST) ELEVATION

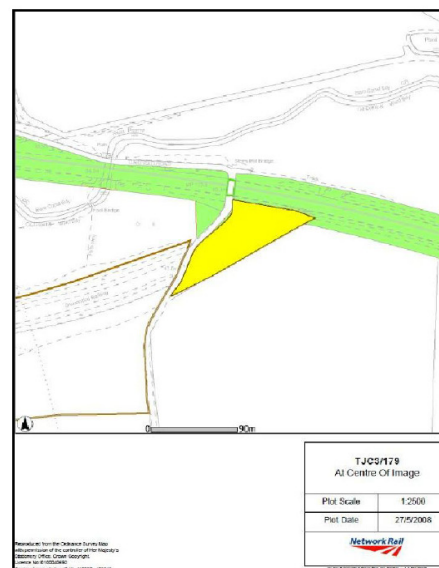

PHOTOGRAPH ON
LOW-MILEAGE (EAST) ELEVATION

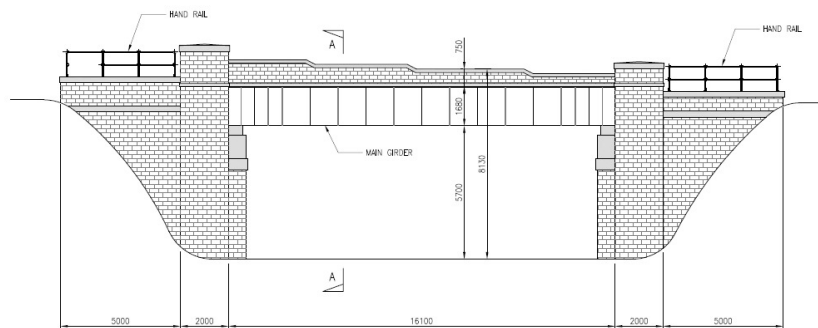

NOTES

1. ALL DIMENSIONS ARE IN MILLIMETRES UNLESS NOTED OTHERWISE
2. ALL LEVELS ARE IN METRES A.O.D. UNLESS NOTED OTHERWISE.
3. DO NOT SCALE. IN CASE OF ANY DOUBTS, OMISSIONS OR ERRORS SEEK CLARIFICATION FROM THE DESIGNER.
4. GROUND INVESTIGATION REQUIRED TO CONFIRM SUITABILITY OF OPTIONS.

DRAFT

REV	DESCRIPTION	DATE	CHKD	DATE
 Floor 24 Stamps Stephenson House 100m Street York YO1 8LT Client: Pell Frischmann  AMCO rail Infrastructure Services 100m Street York YO1 8LT 01904 555555 amco@pellfrischmann.com				
Project				
AMCO BCDP TJCS - STORRS MILL BRIDGE				
Drawing Title				
EXISTING GENERAL ARRANGEMENT				
EUR	STRUCTURE TYPE	No.	MILEAGE	
TJCS	BRIDGE	179	179m 835yds 38.4m	
OS REF	LOCAL NAME			
NETWORK RAIL MONITOR REF	PROJECT/TASK No.	CONTRACT REF		
L032				
Drawn	Name	Date	Scale	AS SHOWN @ A1
Designed	RM	07-03-13	File No.	W80146-L032-01.dwg
Checked	RM	07-03-13	Drawing Status	DRAFT
Approved	TP	07-03-13	Division	0
Drawing No.	W80146-L032-01			