GENERAL NOTES:
1. DO NOT SCALE FROM THIS DRAWING, DIMENSIONS GO HERE
2. ALL DIMENSIONS ARE IN MILLIMETRES UNLESS NOTED OTHERWISE.
3. ALL DIMENSIONS SHALL BE VERIFIED ON SITE BEFORE PROCEEDING WITH THE WORK.
4. PLINCKE LANDSCAPE SHALL BE NOTIFIED IN WRITING OF ANY DISCREPANCIES.
5. ALL DIMENSIONS ARE NOMINAL DIMENSIONS
6. PLINCKE LANDSCAPE LIMITED ACCEPT NO LIABILITY FOR ANY EXPENSE, LOSS OR DAMAGE OF WHATSOEVER NATURE AND HOWSOEVER ARISING FROM ANY VARIATION MADE TO THIS DRAWING OR IN THE EXECUTION OF THE WORK TO WHICH IT RELATES WHICH HAS NOT BEEN REFERRED TO THEM AND PRIOR APPROVAL OBTAINED

DRAWING NOTES:
1.
2.
3.
4.
5.

LANGMERE CLOSE
SPRINGFIELD STREET
SPRINGFIELD STREET
SPRINGFIELD PLACE
DODWORTH ROAD
GROSVENOR DRIVE
BRANKSOME AVENUE
ROSEDALE DENS
WAY THROUGH
SOUTH STREET
SHAW LANE
KNOWSLEY ST
DERBY STREET
BEAUMONT AVENUE
BEAUMONT AVENUE
ARNCLIFFE DRIVE
ARNCLIFFE DRIVE
LINTON CLOSE
LINTON CLOSE
BROADWAY
BROOME CLOSE

RECEIVED
13 JUL 2010
COMPLETE
ASH ROOM

N

plincke

PROJECT
BARNSLEY BSF

TITLE
KINGSTON & HOLGATE AIO
TOPOGRAPHICAL SURVEY

CLIENT
JOB
SCALE
1:1250@A4
PAPER
DRAWING
CAD_KIN_PL1_P1_SV_01.dwg
DRAWN
MAY 2010
CHK
APP
DATE
JOB No
DRG No
SV01.CA.09
REV



Key


- Tree or shrub of high quality and value (Category A)
- Tree or shrub of moderate quality and value (Category B)
- Tree or shrub of low quality and value (Category C)
- Tree or shrub of poor quality and value (Category R)
- Root Protection Area (RPA) (Categories A-C and individual trees only)
- Group of trees and/or shrubs (Quality and value category as colour. RPA as crown-spread)
- Hedge (Quality and value category as colour. RPA as crown-spread)

Notes

1. Survey carried out according to BS5837:2005 'Trees in relation to construction - Recommendations'.
2. Refer to accompanying tree survey report for full survey details.
3. Plan based on topographical survey drawing no. 9861 1-11 Rev.B.

Species

Ald - Alder (Alnus glutinosa)
App - Apple (Malus domestica)
Ash - Ash (Fraxinus excelsior)
BlaPop - Black poplar (Populus nigra)
CheLau - Cherry Laurel (Prunus laurocerasus)
ComLim - Common Lime (Tilia x europaea)
Cot - Cotoneaster (Cotoneaster sp.)
CraWil - Crack Willow (Salix fragilis)
DMPin - Dwarf Mountain Pine (Pinus mugo)
DowBir - Downy Birch (Betula pubescens)
GoaWil - Goat Willow (Salix caprea)
Eld - Elder (Sambucus nigra)
FalAca - False Acacia (Robinia pseudoacacia)
Haw - Hawthorn (Crataegus monogyna)
Haz - Hazel (Corylus avellana)
Hor - Hornbeam (Carpinus betulus)
ItaAld - Italian Alder (Alnus cordata)
JapCha - Japanese Cherry (Prunus serrulata)
LawCyp - Lawson Cypress (Chamaecyparis lawsoniana)
LeyCyp - Leyland cypress (x Cupressocyparis leylandii)
MidHaw - Midland Hawthorn (Crataegus laevigata)
MixBro - Mixed broadleaves
MixScr - Mixed scrub
NorMap - Norway Maple (Acer platanoides)
LonPla - London Plane (Platanus x hispanica)
OLPri - Oval-leaved Privet (Ligustrum ovalifolium)
OrnShr - Ornamental shrubs
PCApp - Purple Crab Apple (Malus x purpurea)
RedOak - Red Oak (Quercus rubra)
Row - Rowan (Sorbus aucuparia)
ScoPin - Scots Pine (Pinus sylvestris)
SssOak - Sessile Oak (Quercus petraea)
SHSum - Stag's-horn Sumach (Rhus typhina)
SilBir - Silver Birch (Betula pendula)
SilMap - Silver Maple (Acer Saccharinum)
SweChe - Sweet Chestnut (Castanea sativa)
SweWhi - Swedish Whitebeam (Sorbus intermedia)
Syc - Sycamore (Acer Pseudoplatanus)
WeeWil - Weeping Willow (Salix 'Chrysocoma')
Whi - Whitebeam (Sallx aria)
WhiWil - White Willow (Salix alba)
WilChe - Wild Cherry (Prunus avium)

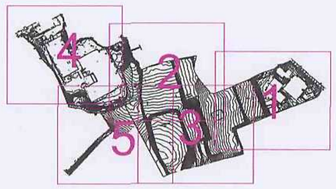

Linfield House
2 Bernard Lane
Green Hammerton
York YO26 8BP

T: 01423 331924
E: info@greengage-arbeco.co.uk

Greengage
arboriculture & ecology

Client:
Barnsley Partnership for Learning
(Laing O'Rourke)

Project:
Barnsley Building Schools for the Future
Phase 3

RECEIVED
23 JUL 2010
PLANNING ROOM

Drawing:
Tree Constraints Plan
Holgate and Kingstone - Sheet 5 of 5

Scale:	Date:	Drawn:	Checked:
1:500 @A1	02/07/10	GM	CL
Project No.:	Drawing No.:	Revision:	
011	07-5	-	



Key


- Tree or shrub of high quality and value (Category A)
- Tree or shrub of moderate quality and value (Category B)
- Tree or shrub of low quality and value (Category C)
- Tree or shrub of poor quality and value (Category R)
- Root Protection Area (RPA) (Categories A-C and individual trees only)
- Group of trees and/or shrubs (Quality and value category as colour. RPA as crown-spread)
- Hedge (Quality and value category as colour. RPA as crown-spread)

Notes

1. Survey carried out according to BS5837:2005 'Trees in relation to construction - Recommendations'.
2. Refer to accompanying tree survey report for full survey details.
3. Plan based on topographical survey drawing no. 9861 1-11 Rev.B.

Species

Ald - Alder (Alnus glutinosa)
App - Apple (Malus domestica)
Ash - Ash (Fraxinus excelsior)
BlaPop - Black poplar (Populus nigra)
CheLau - Cherry Laurel (Prunus laurocerasus)
CosLim - Common Lime (Tilia x europaea)
Cot - Cotoneaster (Cotoneaster sp.)
CraWil - Crack Willow (Salix fragilis)
DMPin - Dwarf Mountain Pine (Pinus mugo)
DowBir - Downy Birch (Betula pubescens)
GoaWil - Goat Willow (Salix caprea)
Eld - Elder (Sambucus nigra)
FalAca - False Acacia (Robinia pseudoacacia)
Haw - Hawthorn (Crataegus monogyna)
Haz - Hazel (Corylus avellana)
Hor - Hornbeam (Carpinus betulus)
ItaAld - Italian Alder (Alnus cordata)
JapChe - Japanese Cherry (Prunus serrulata)
LawCyp - Lawson Cypress (Chamaecyparis lawsoniana)
LeyCyp - Leyland cypress (x Cupressocyparis leylandii)
MidHaw - Midland Hawthorn (Crataegus laevigata)
MixBro - Mixed broadleaves
MixScr - Mixed scrub
NorMap - Norway Maple (Acer platanoides)
LonPla - London Plane (Platanus x hispanica)
OLPri - Oval-leaved Privet (Ligustrum ovalifolium)
OmShr - Ornamental shrubs
PCApp - Purple Crab Apple (Malus x purpurea)
RedOak - Red Oak (Quercus rubra)
Row - Rowan (Sorbus aucuparia)
ScoPin - Scots Pine (Pinus sylvestris)
SesOak - Sessile Oak (Quercus petraea)
SISum - Stag's-horn Sumach (Rhus typhina)
SilBir - Silver Birch (Betula pendula)
SilMap - Silver Maple (Acer Saccharinum)
SweChe - Sweet Chestnut (Castanea sativa)
SweWhi - Swedish Whitebeam (Sorbus intermedia)
Syc - Sycamore (Acer Pseudoplatanus)
WeeWil - Weeping Willow (Salix 'Chrysocoma')
Whi - Whitebeam (Salix alba)
WhiWil - White Willow (Salix alba)
WilCher - Wild Cherry (Prunus avium)

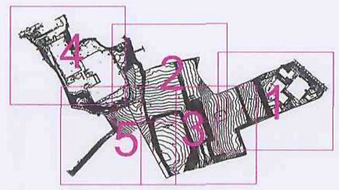

Linfield House
2 Bernard Lane
Green Hammerton
York YO26 8BP

Greengage
arboriculture & ecology

T: 01423 331924
E: info@greengage-arbeco.co.uk


Client:
Barnsley Partnership for Learning
(Laing O'Rourke)

Project:
Barnsley Building Schools for the Future
Phase 3

RECEIVED
23 JUL 2010

Drawing:
Tree Constraints Plan
Holgate and Kingstone - Sheet 4 of 5

Scale:	Date:	Drawn:	Checked:
1:500 @A1	02/07/10	GM	CL
Project No.:	Drawing No.:	Revision:	
011	07-4	-	

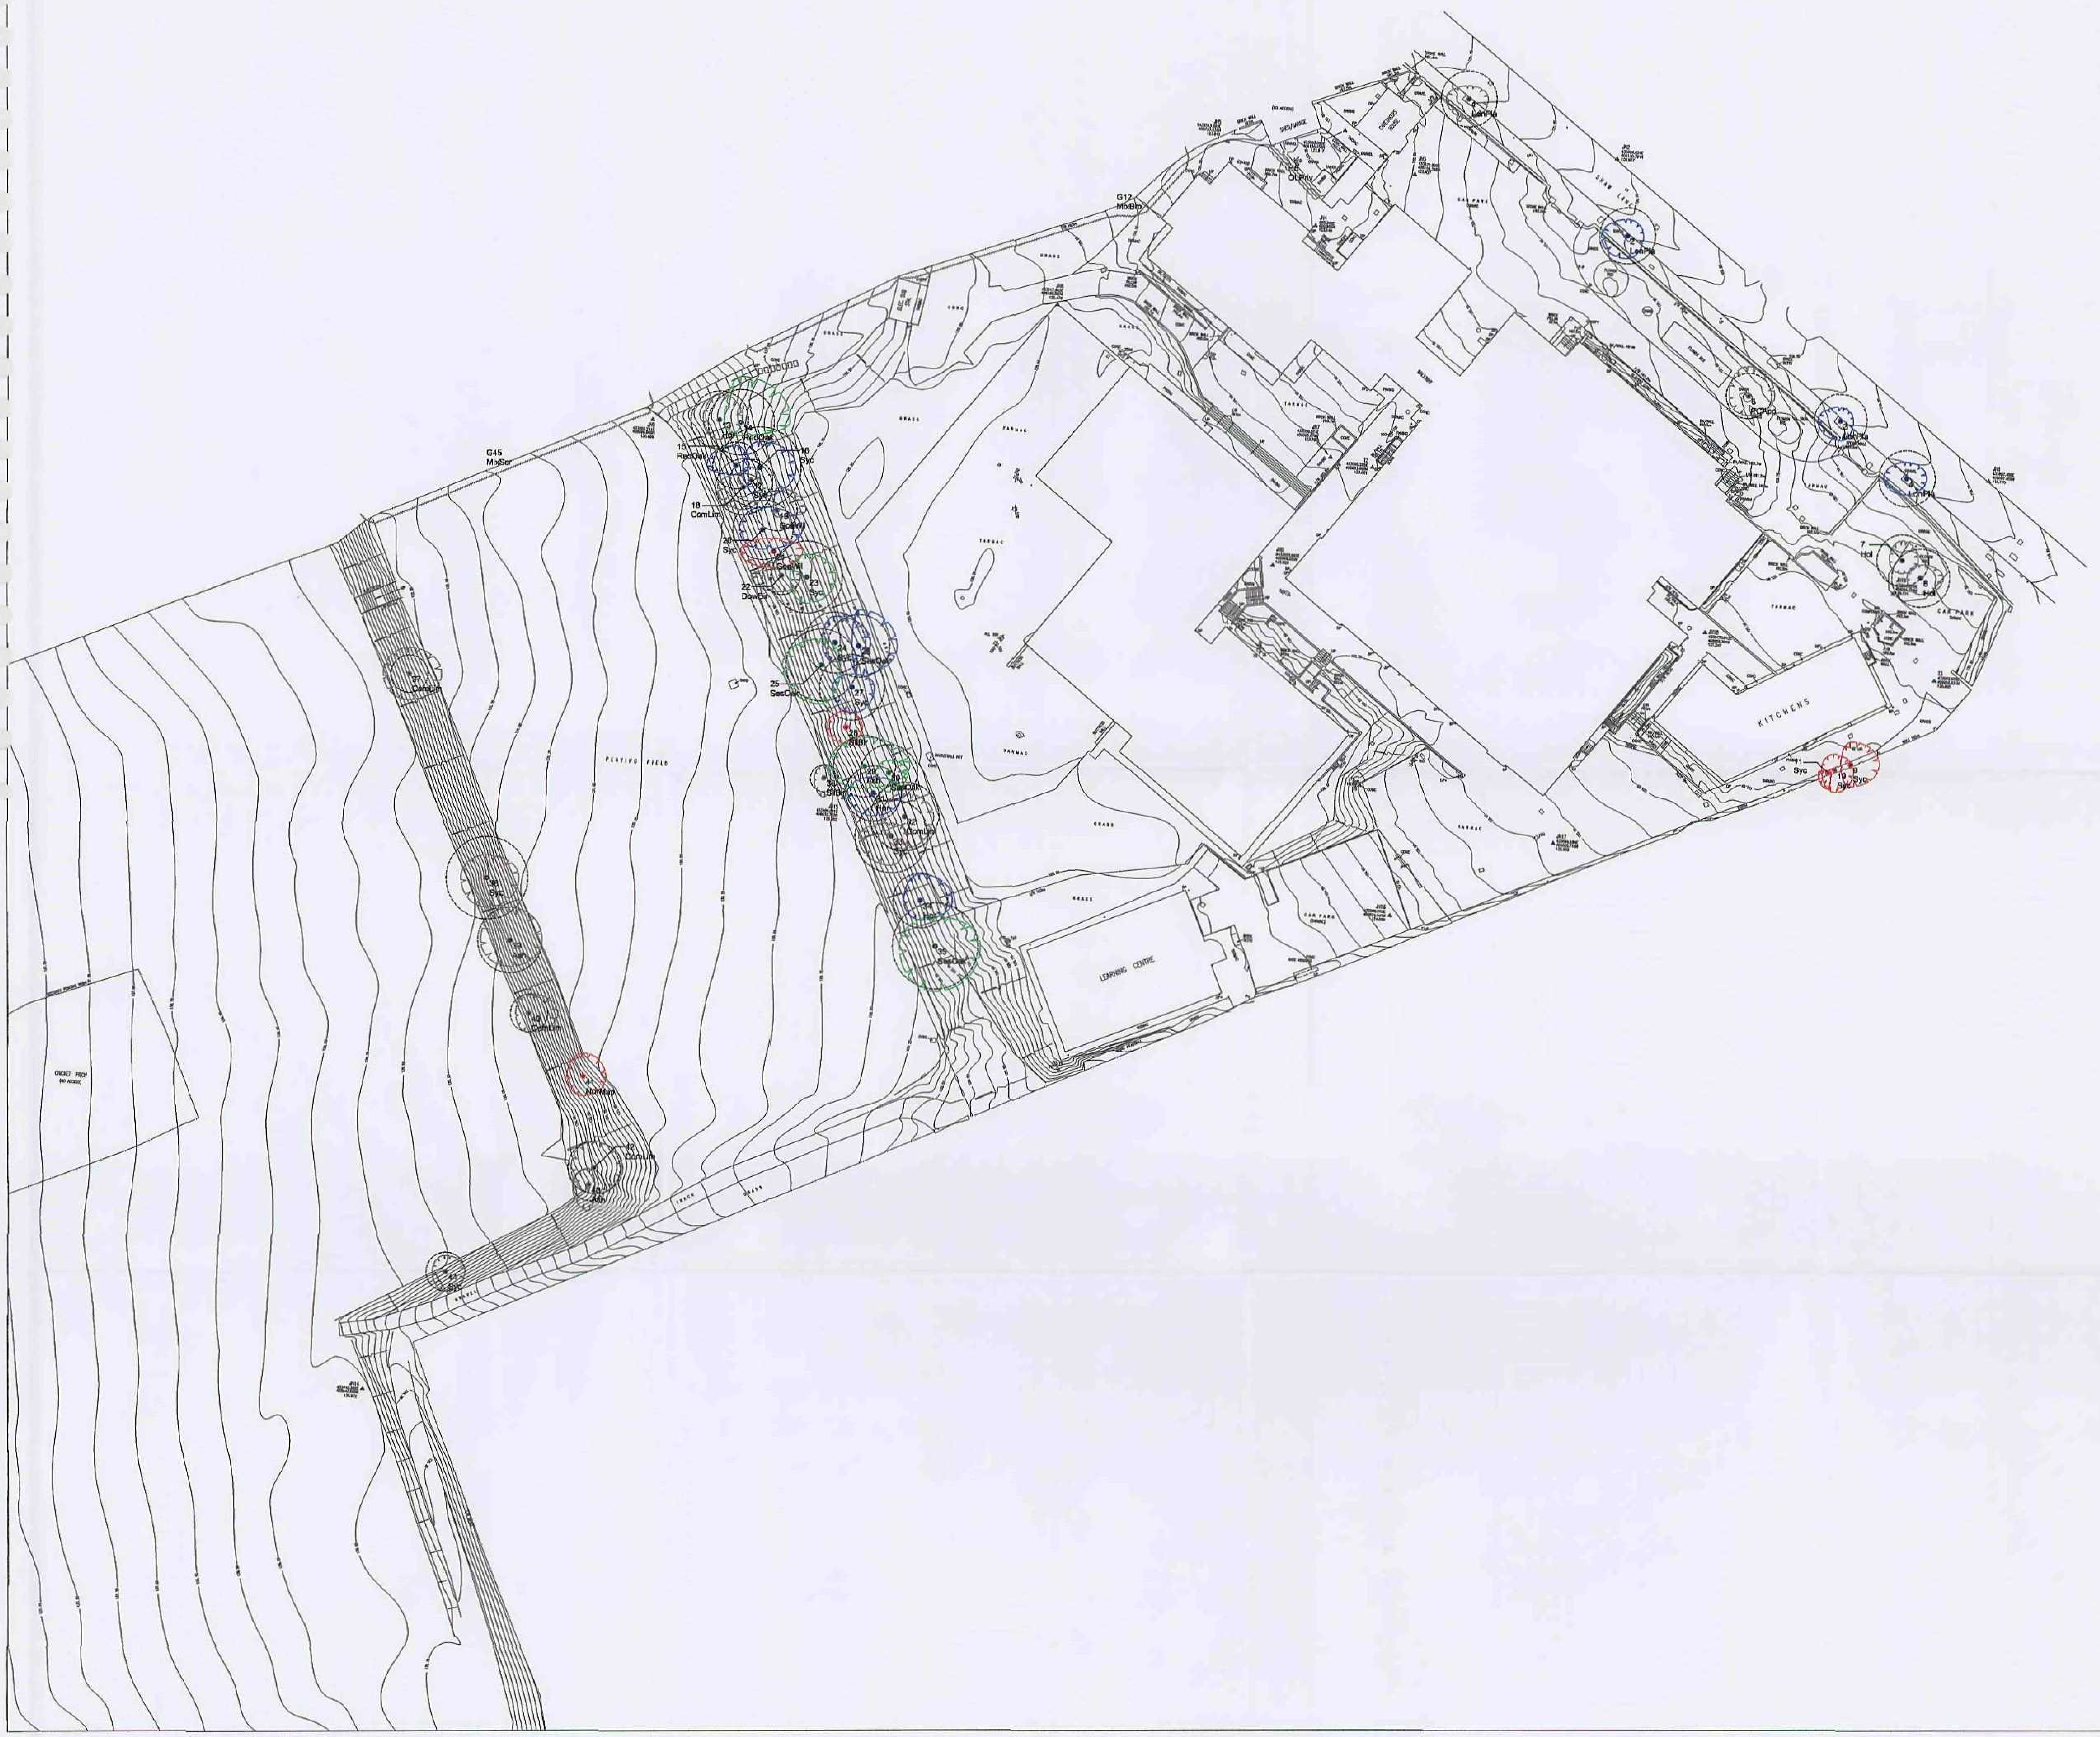

Key

Tree or shrub of high quality and value (Category A)

Tree or shrub of moderate quality and value (Category B)

Tree or shrub of low quality and value (Category C)

Tree or shrub of poor quality and value (Category R)

Root Protection Area (RPA)
(Categories A-C and individual trees only)

Group of trees and/or shrubs
(Quality and value category as colour. RPA as crown-spread)


Hedge
(Quality and value category as colour. RPA as crown-spread)

Notes

1. Survey carried out according to BS5837:2005 'Trees in relation to construction - Recommendations'.
2. Refer to accompanying tree survey report for full survey details.
3. Plan based on topographical survey drawing no. 9861 1-11 Rev.B.

Species

Ald - Alder (Alnus glutinosa)
App - Apple (Malus domestica)
Ash - Ash (Fraxinus excelsior)
BlaPop - Black poplar (Populus nigra)
CheLau - Cherry Laurel (Prunus laurocerasus)
ComLim - Common Lime (Tilia x europaea)
Cot - Cotoneaster (Cotoneaster sp.)
CraWil - Crack Willow (Salix fragilis)
DMPin - Dwarf Mountain Pine (Pinus mugo)
DowBir - Downy Birch (Betula pubescens)
GoaWil - Goat Willow (Salix caprea)
Eld - Elder (Sambucus nigra)
FalAca - False Acacia (Robinia pseudoacacia)
Haw - Hawthorn (Crataegus monogyna)
Haz - Hazel (Corylus avellana)
Hor - Hornbeam (Carpinus betulus)
ItaAld - Italian Alder (Alnus cordata)
JapChe - Japanese Cherry (Prunus serrulata)
LawCyp - Lawson Cypress (Chamaecyparis lawsoniana)
LeyCyp - Leyland cypress (x Cuppressocyparis leylandii)
MidHaw - Midland Hawthorn (Crataegus laevigata)
MixBro - Mixed broadleaves
MixScr - Mixed scrub
NorMap - Norway Maple (Acer platanoides)
LonPla - London Plane (Platanus x hispanica)
OLPri - Oval-leaved Privet (Ligustrum ovalifolium)
OrnShr - Ornamental shrubs
PCApp - Purple Crab Apple (Malus x purpurea)
RedOak - Red Oak (Quercus rubra)
Row - Rowan (Sorbus aucuparia)
ScoPin - Scots Pine (Pinus sylvestris)
SesOak - Sessile Oak (Quercus petraea)
SHSum - Stag's-horn Sumach (Rhus typhina)
SilBir - Silver Birch (Betula pendula)
SilMap - Silver Maple (Acer Saccharinum)
SweChe - Sweet Chestnut (Castanea sativa)
SweWhi - Swedish Whitebeam (Sorbus intermedia)
Syc - Sycamore (Acer Pseudoplatanus)
WeeWil - Weeping Willow (Salix 'Chrysocoma')
Whi - Whitebeam (Salix aria)
WhiWil - White Willow (Salix alba)
WilChe - Wild Cherry (Prunus avium)

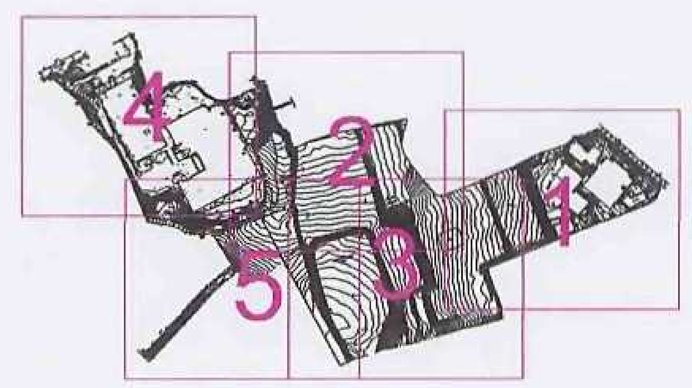

Linfield House
2 Bernard Lane
Green Hammerton
York YO26 8BP

Greengage
arboriculture & ecology

T: 01423 331924
E: info@greengage-arbeco.co.uk

Client:
Barnsley Partnership for Learning
(Laing O'Rourke)

Project:
Barnsley Building Schools for the Future
Phase 3

Drawing:
Tree Constraints Plan
Holgate and Kingstone - Sheet 1 of 5

Scale:	Date:	Drawn:	Checked:
1:500 @A1	02/07/10	GM	CL
Project No.: 011	Drawing No.: 07-1	Revision: -	

RECEIVED 23 JUL 2010 CORPORATE MAIL ROOM