



EXISTING GROUND FLOOR
SCALE 1:100

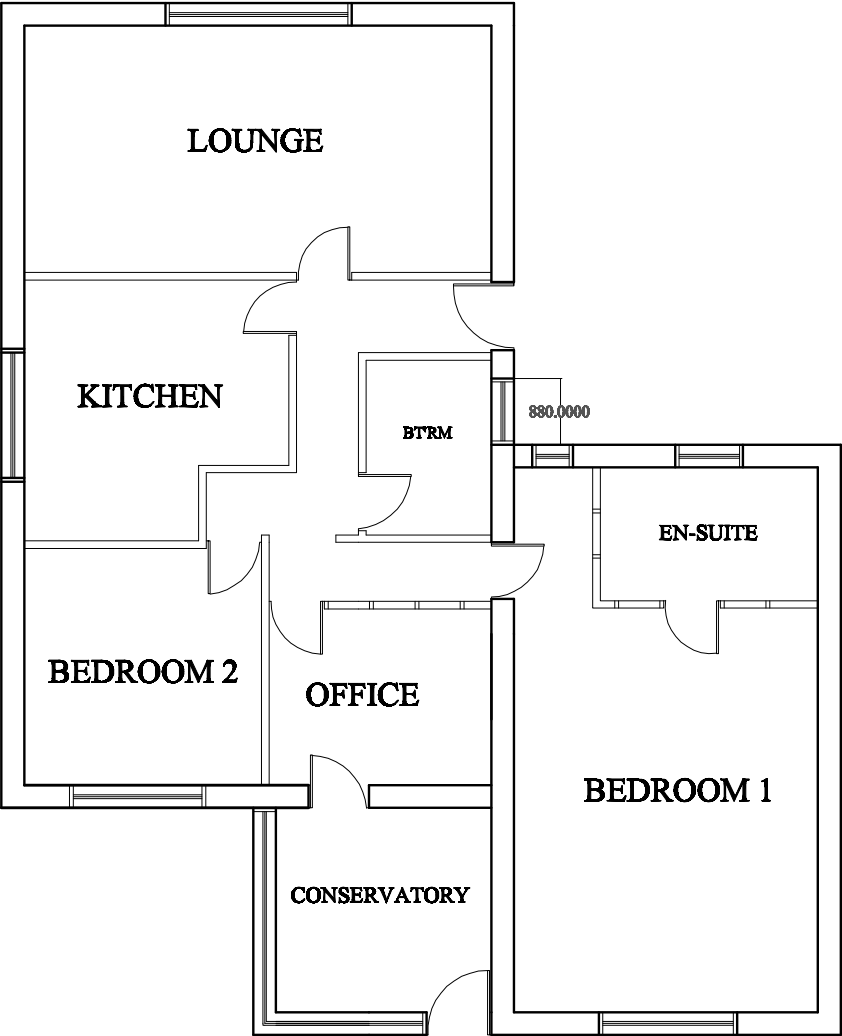

PROPOSED GROUND FLOOR
SCALE 1:100

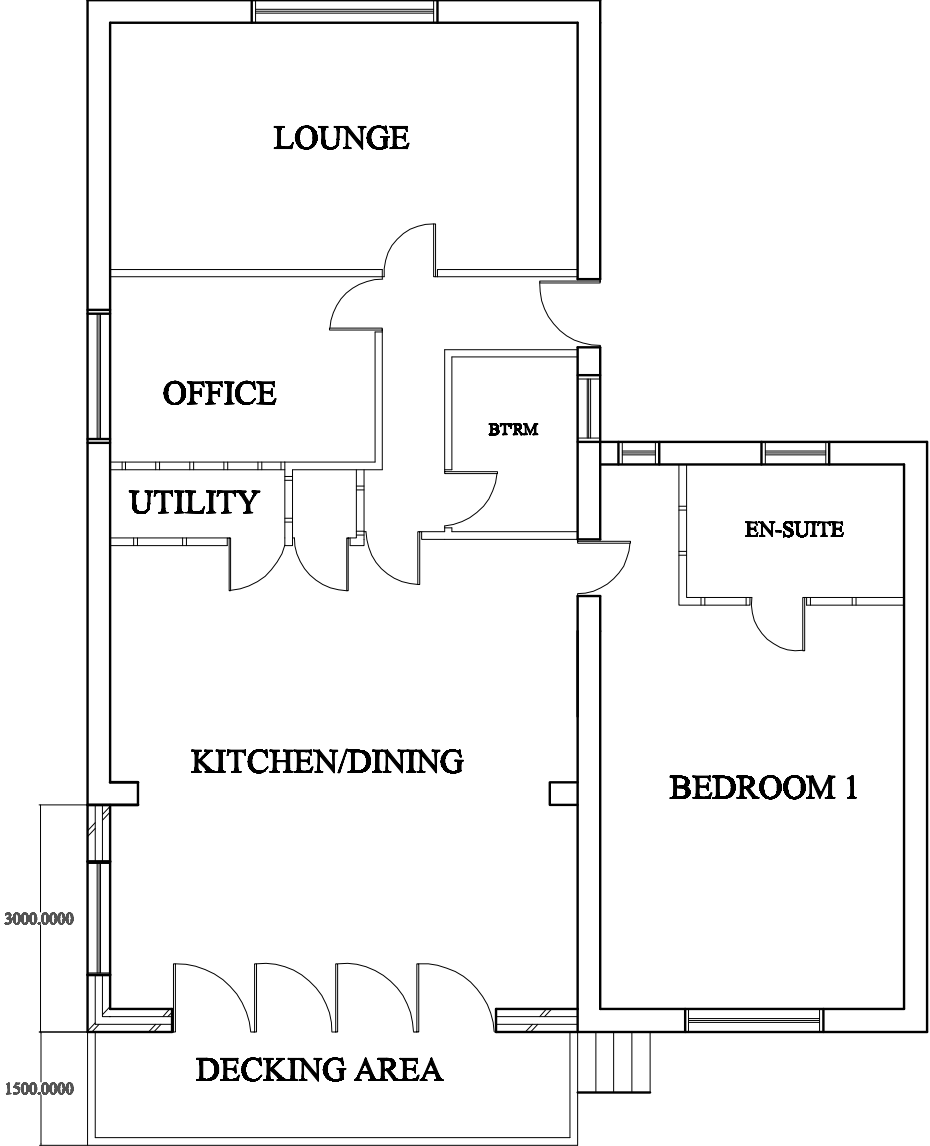

All materials to match existing.

Existing walls - Facing Brick

Proposed walls - Facing Brick

Existing Tiles- Flat smooth faced tiles

Proposed Tiles-Flat smooth faced tiles

Existing windows and doors-White UPVC

Proposed windows and doors - White UPVC

Existing gutters and down pipes - White plastic

Proposed gutters and down pipes-White Plastic

Proposed Decking - To be treated timber and timber ballustrade and handrail.

PLANNING APPLICATION
3 MOORBANK CLOSE WOMBWELL BARNSELY SOUTH YORKSHIRE S73 8RX
PROPOSAL -SINGLE STOREY REAR EXTENSION PROPOSED/EXISTING GROUND FLOOR SCALE - 1:100