




KEY

HOUSETYPE SCHEDULE		
TYPE	ACCOMODATION	No
A	3/4 Bedroom Detached House	1
Ah	3/4 Bedroom Detached House	1
B	3 Bedroom Detached House	1
C	3 Bedroom Semi - Detached House	2
TOTAL		5


 denotes proposed shrub planting

 denotes proposed tree planting

 denotes extent of extg hedge/trees

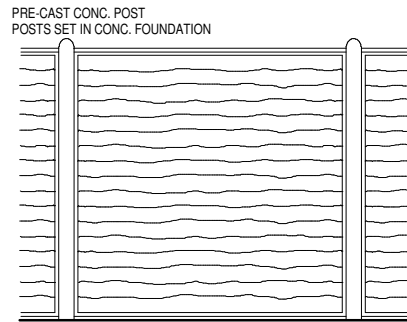


1800 HIGH LARCH LAP FENCE

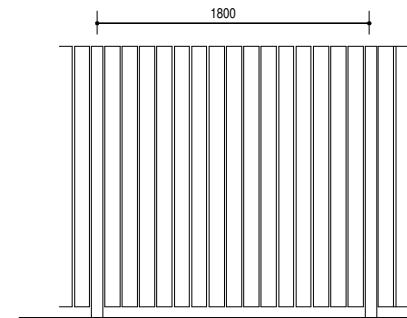

1800 HIGH SCREEN FENCE

rev a - sept 15 - amended to council comments
rev b - mar 16 - amended highways/ planning comments

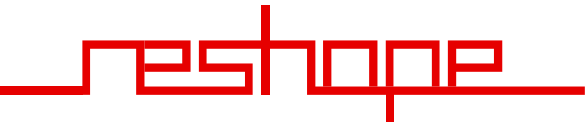

architecture + design ltd

prime business centre millfield industrial estate
millfield road bentley doncaster DN5 0SJ

T 01302 875211 E info@reshape-design.com
W www.reshape-design.com

MR W COOKE

**PROPOSED DEVELOPMENT TO
PINFOLD LANE,
ROYSTON
BARNSELY**

SITE PLAN

scale	date	drawn	checked
1:500 @ A2	JULY 15	PB	DG
drawing no			revision
15 - ROYSTON - 2			b

This drawing is ©Reshape Architecture + Design Ltd. If in doubt ASK.
Drawing measurements shall not be obtained by scaling. Verify all details
and dimensions prior to construction. Immediately report any discrepancies
on this drawing. The drawing shall be read in conjunction with associated
specifications and related consultants documents.