


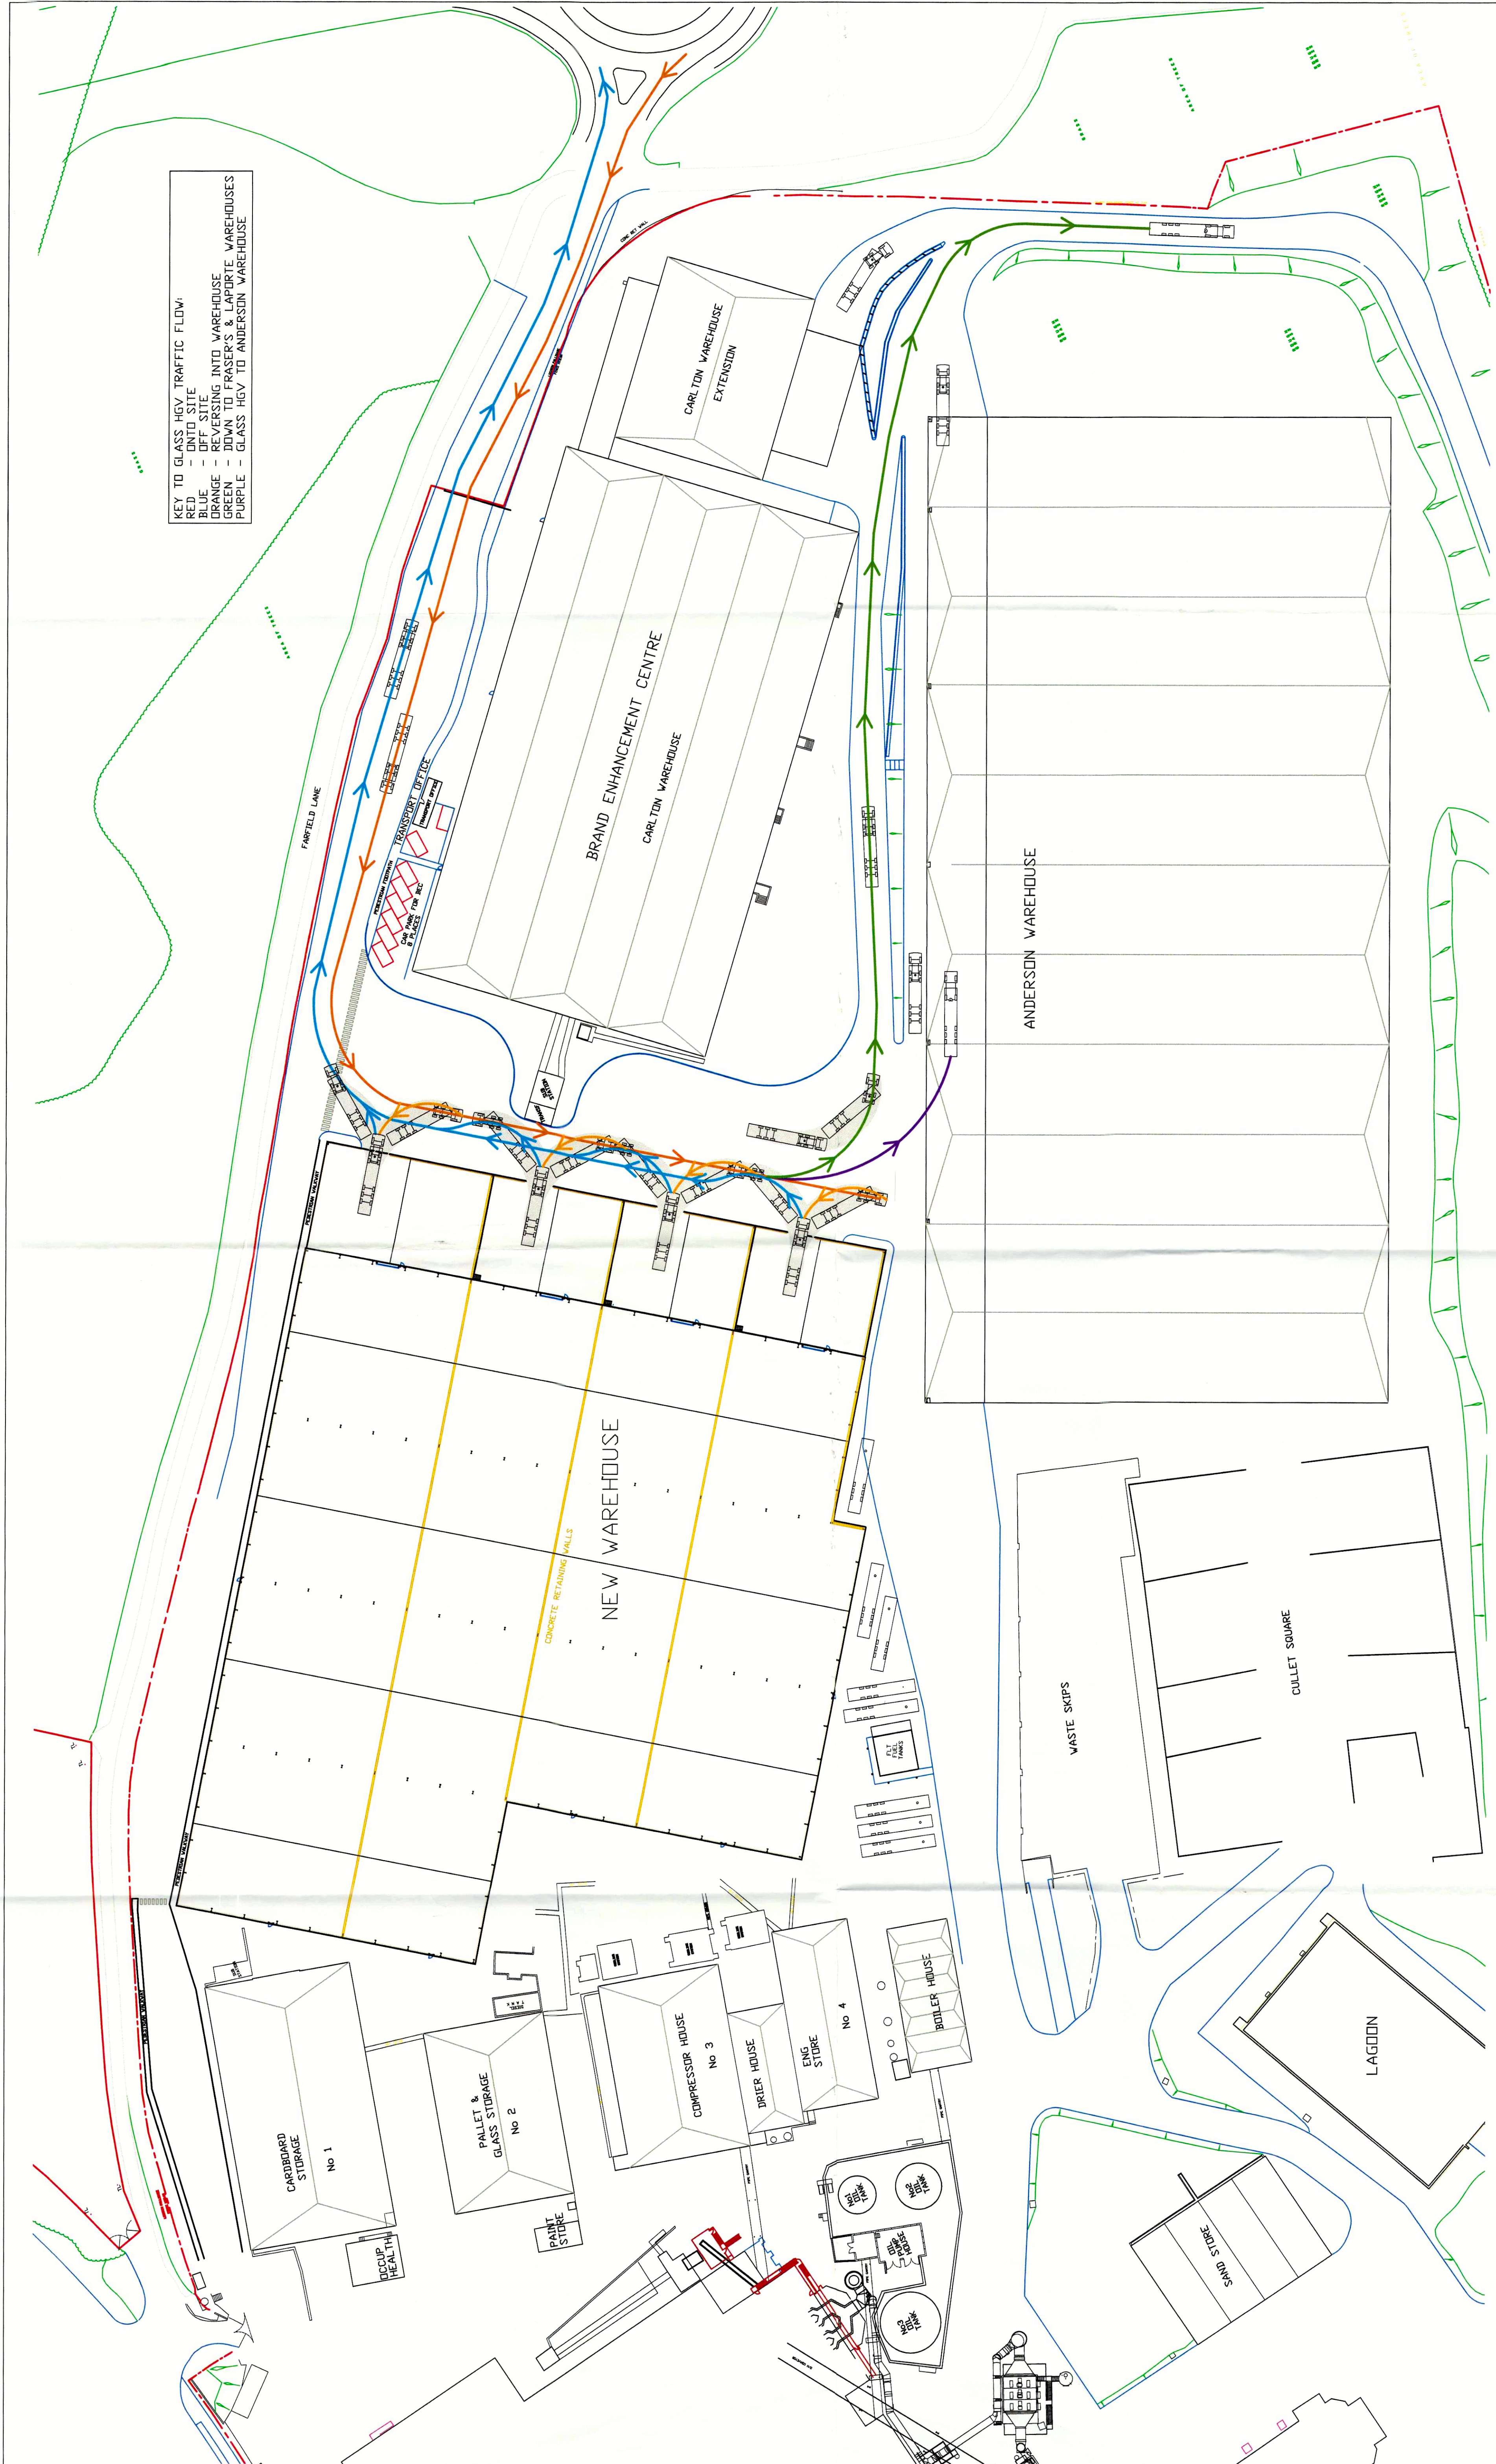

KEY TO GLASS HGV TRAFFIC FLOW:
RED - OFF SITE
BLUE - OFF SITE
ORANGE - REVERSING INTO WAREHOUSE
GREEN - DOWN TO FRASER'S & LAPORTE WAREHOUSES
PURPLE - GLASS HGV TO ANDERSON WAREHOUSE

This design is neither sold nor given, but loaned. It is copyright and remains the property of
ARDAGH GROUP
It is strictly confidential and must not be lent, copied or reproduced without permission, and is subject to recall

REV	DATE	REVISION	REV	BY	DATE	REVISION	REV	BY
C	18/06/2018	HGV movement added. Flow routes updated						
B	6/04/2018	Canopy elevation updated. FFL specified for each bay		RH				
A	12/2/2018	CONC AREAS ADDED FOR TRAILER & BEC CAR PARK		RH				



©
ArdaghGlass

ARDAGH GLASS LIMITED
MONK BRETTON
BARNSELEY
SOUTH YORKSHIRE
S71 2QG
TEL: 01226 710211
FAX: 01226 719133

DRAWN	CHECKED	DATE	RH	DATE	TITLE
					AGB WAREHOUSE TRAFFIC FLOW
PROJECT	APPR'D	DATE	DATE	DATE	
PARENT	SCALE	DRG. No.	SIZE	A1	HP 1050C
	1 : 600	NW P2-1-TF			
REV.					C