



772B402 MIDHOPESTONES BRIDGE. MANCHESTER ROAD C/O MORTIMER ROAD

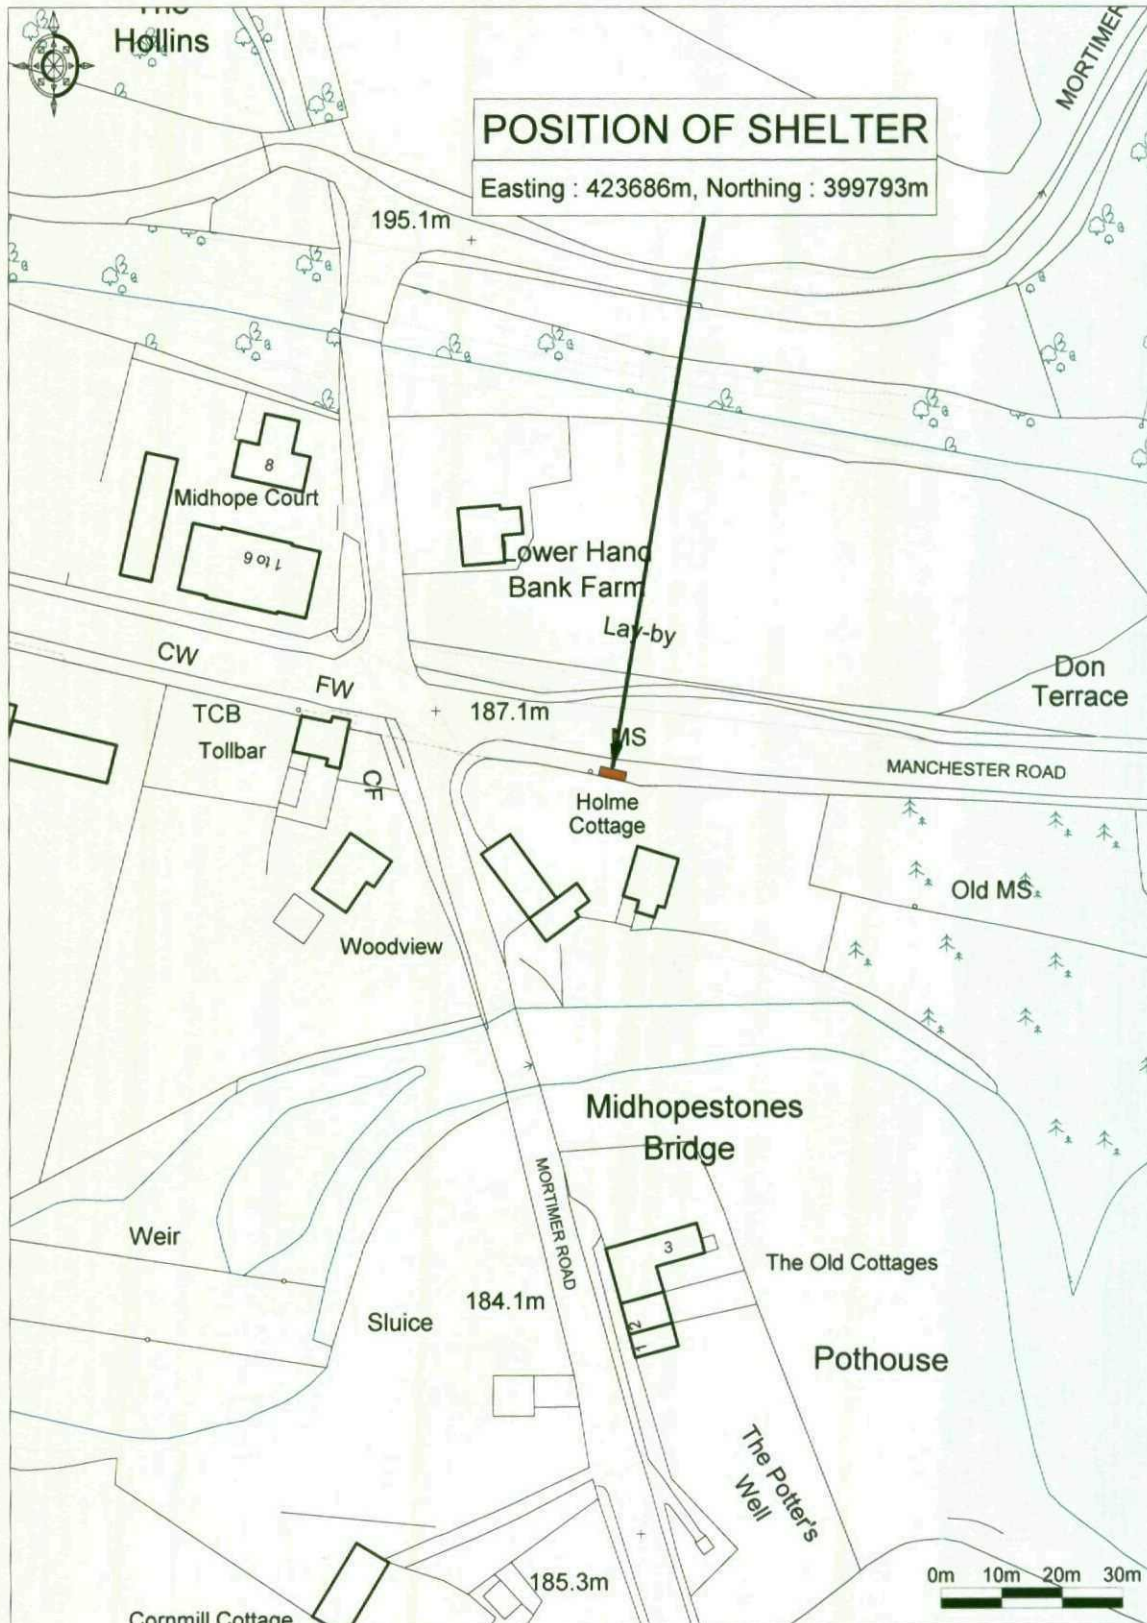

Enabled by
Ordnance Survey





© Crown Copyright 2009. All rights reserved. Licence number 100020449. Plotted Scale - 1:1250

CREATED BY CLEAR CHANNEL

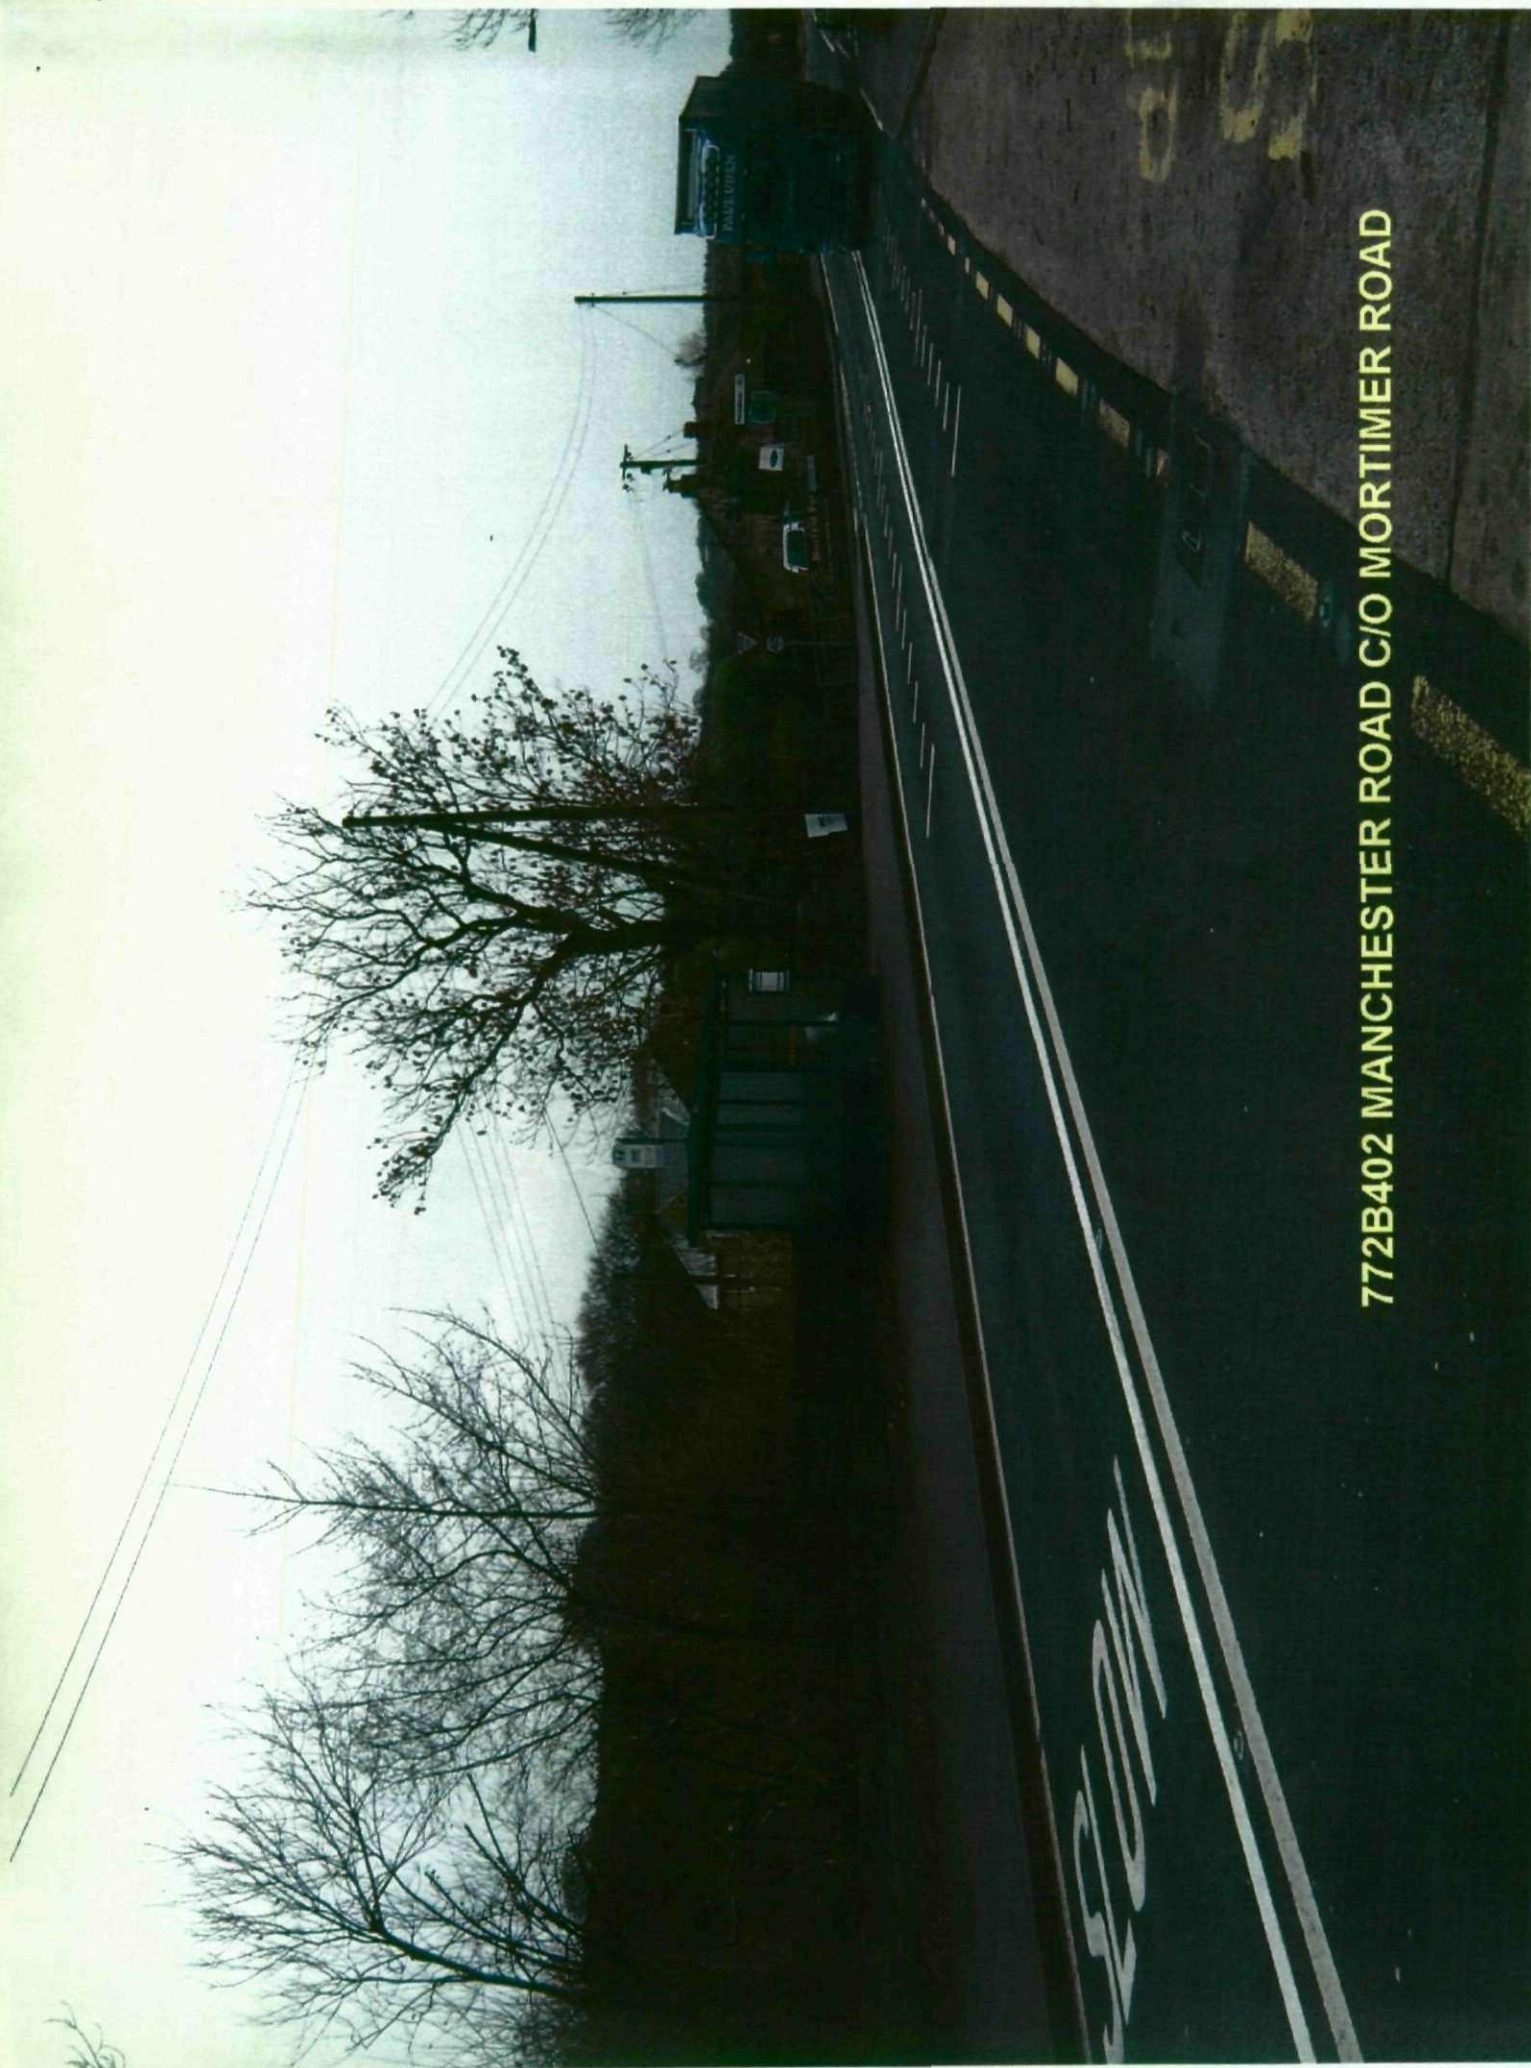


772B402 MANCHESTER ROAD C/O MORTIMER ROAD

PRINCIPLE 3 BAY SHELTER WITH DOUBLE SIDED ADVERTISING UNIT

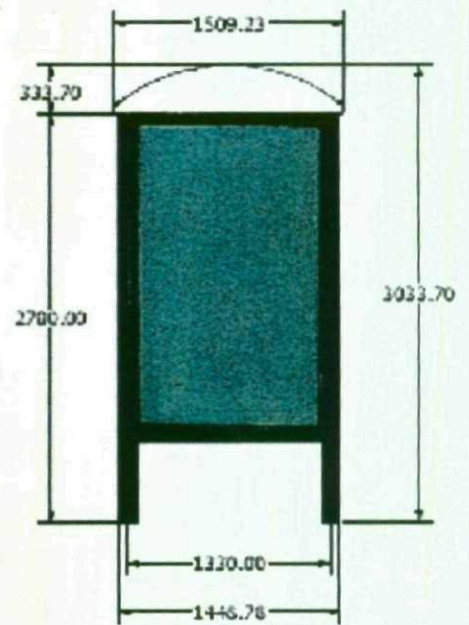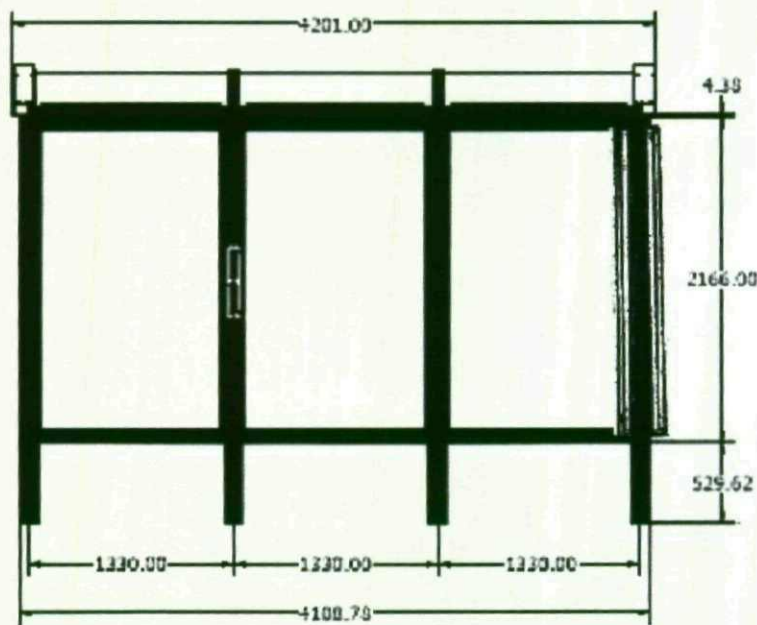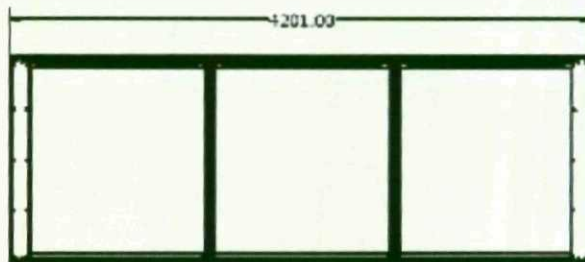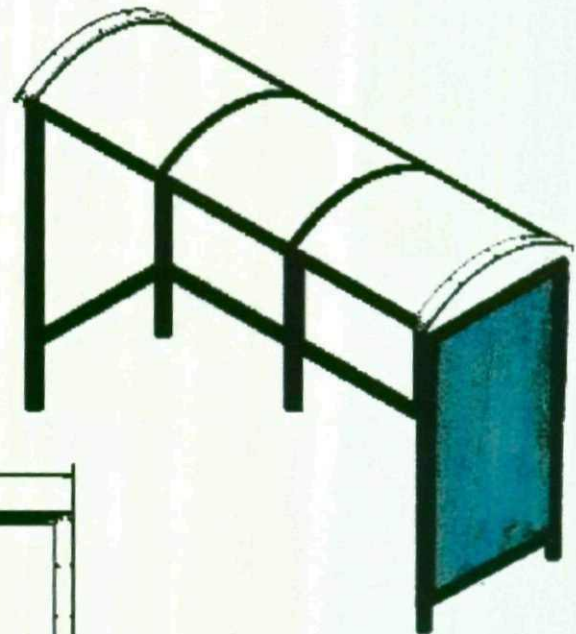



EXAMPLE OF A PRINCIPLE SHELTER WITH
DOUBLE SIDED ADVERTISING UNIT

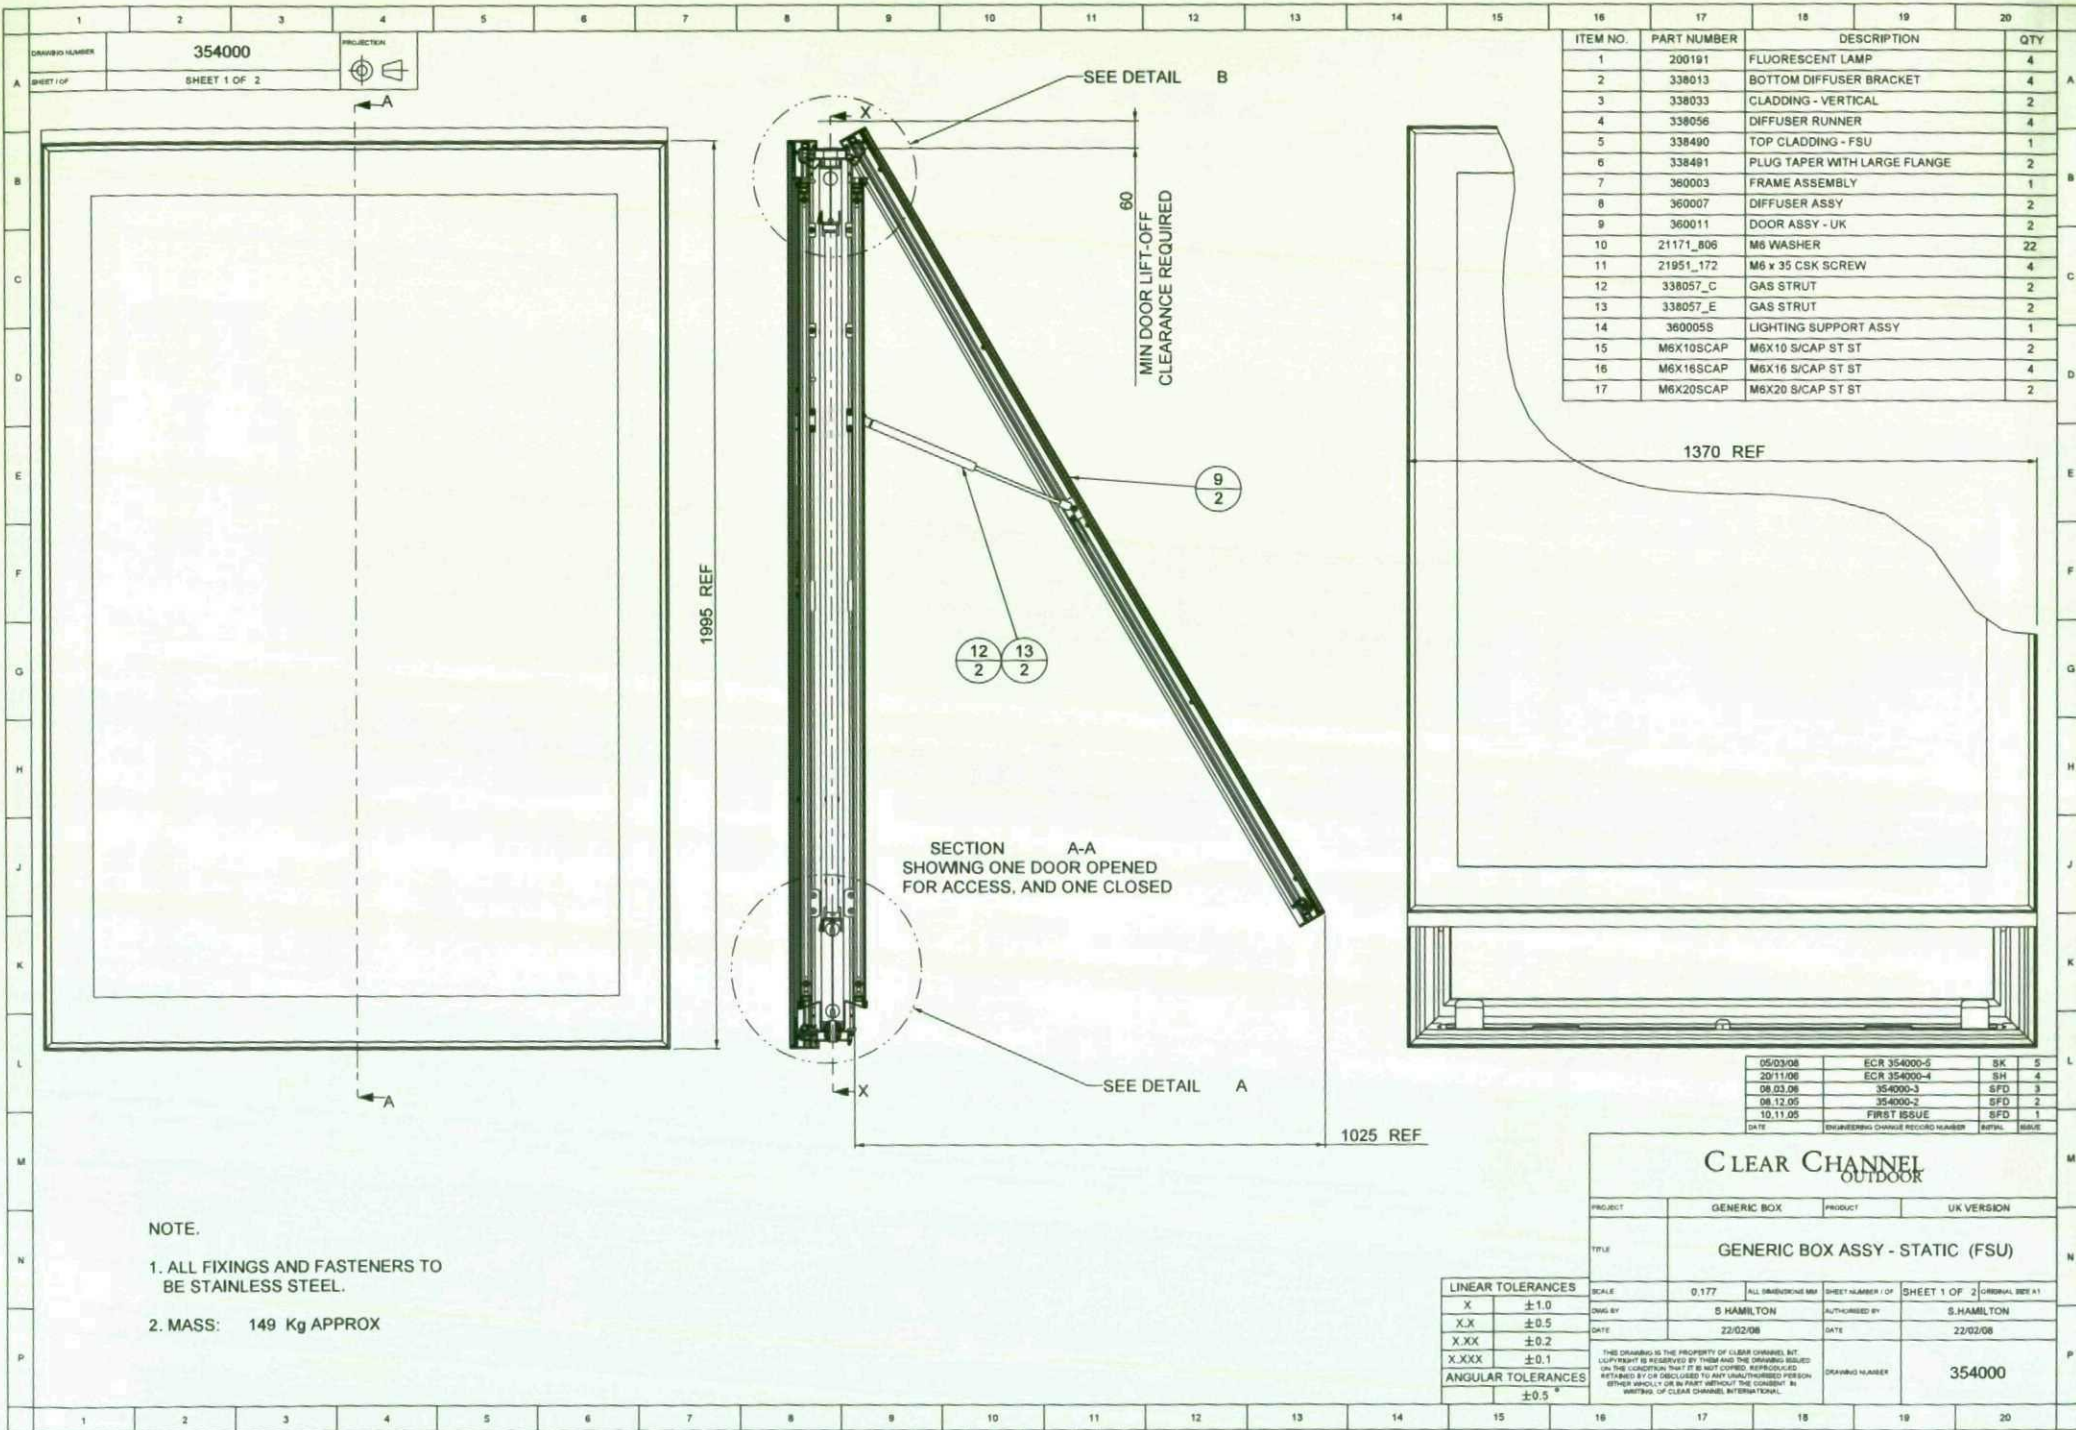

ITEM NO.	PART NUMBER	DESCRIPTION	QTY
1	200191	FLUORESCENT LAMP	4
2	338013	BOTTOM DIFFUSER BRACKET	4
3	338033	CLADDING - VERTICAL	2
4	338056	DIFFUSER RUNNER	4
5	338490	TOP CLADDING - FSU	1
6	338491	PLUG TAPER WITH LARGE FLANGE	2
7	360003	FRAME ASSEMBLY	1
8	360007	DIFFUSER ASSY	2
9	360011	DOOR ASSY - UK	2
10	21171_806	M6 WASHER	22
11	21951_172	M6 x 35 CSK SCREW	4
12	338057_C	GAS STRUT	2
13	338057_E	GAS STRUT	2
14	360005S	LIGHTING SUPPORT ASSY	1
15	M6X10SCAP	M6X10 S/CAP ST ST	2
16	M6X16SCAP	M6X16 S/CAP ST ST	4
17	M6X20SCAP	M6X20 S/CAP ST ST	2

05/03/08	ECR 354000-5	SK	5
20/11/08	ECR 354000-4	SH	4
08/03/08	354000-3	SFD	3
08/12/05	354000-2	SFD	2
10/11/05	FIRST ISSUE	SFD	1
DATE	ENGINEERING CHANGE RECORD NUMBER	REVISION	REASON

CLEAR CHANNEL OUTDOOR			
PROJECT	GENERIC BOX	PRODUCT	UK VERSION
TITLE GENERIC BOX ASSY - STATIC (FSU)			
SCALE	0.177	ALL DIMENSIONS IN MM	SHEET NUMBER 1 OF 2
DWG BY	S HAMILTON	AUTHORISED BY	S.HAMILTON
DATE	22/02/08	DATE	22/02/08
THIS DRAWING IS THE PROPERTY OF CLEAR CHANNEL. BY COPYING IT IS RESERVED BY THEM AND THE ORIGINAL ISSUED ON THE CONDITION THAT IT IS NOT COPIED, REPRODUCED, WITHDRAWN BY OR DISCLOSED TO ANY UNAUTHORISED PERSON WITHOUT SPECIALLY OR IN PART WITHOUT THE CONSENT OF WRITING OF CLEAR CHANNEL INTERNATIONAL.			DRAWING NUMBER 354000

NOTE.
1. ALL FIXINGS AND FASTENERS TO
BE STAINLESS STEEL.
2. MASS: 149 Kg APPROX

