
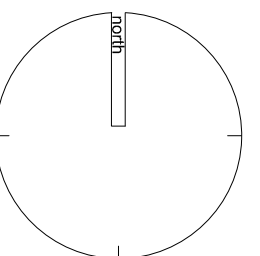


The general contractor is responsible for the verification of all dimensions on site and the architect is to be informed of any discrepancy.

The status of information contained in a computer copy of this drawing shall be limited to that conveyed by the paper copy.

Revisions:
Rev. Date By/CHK
Note

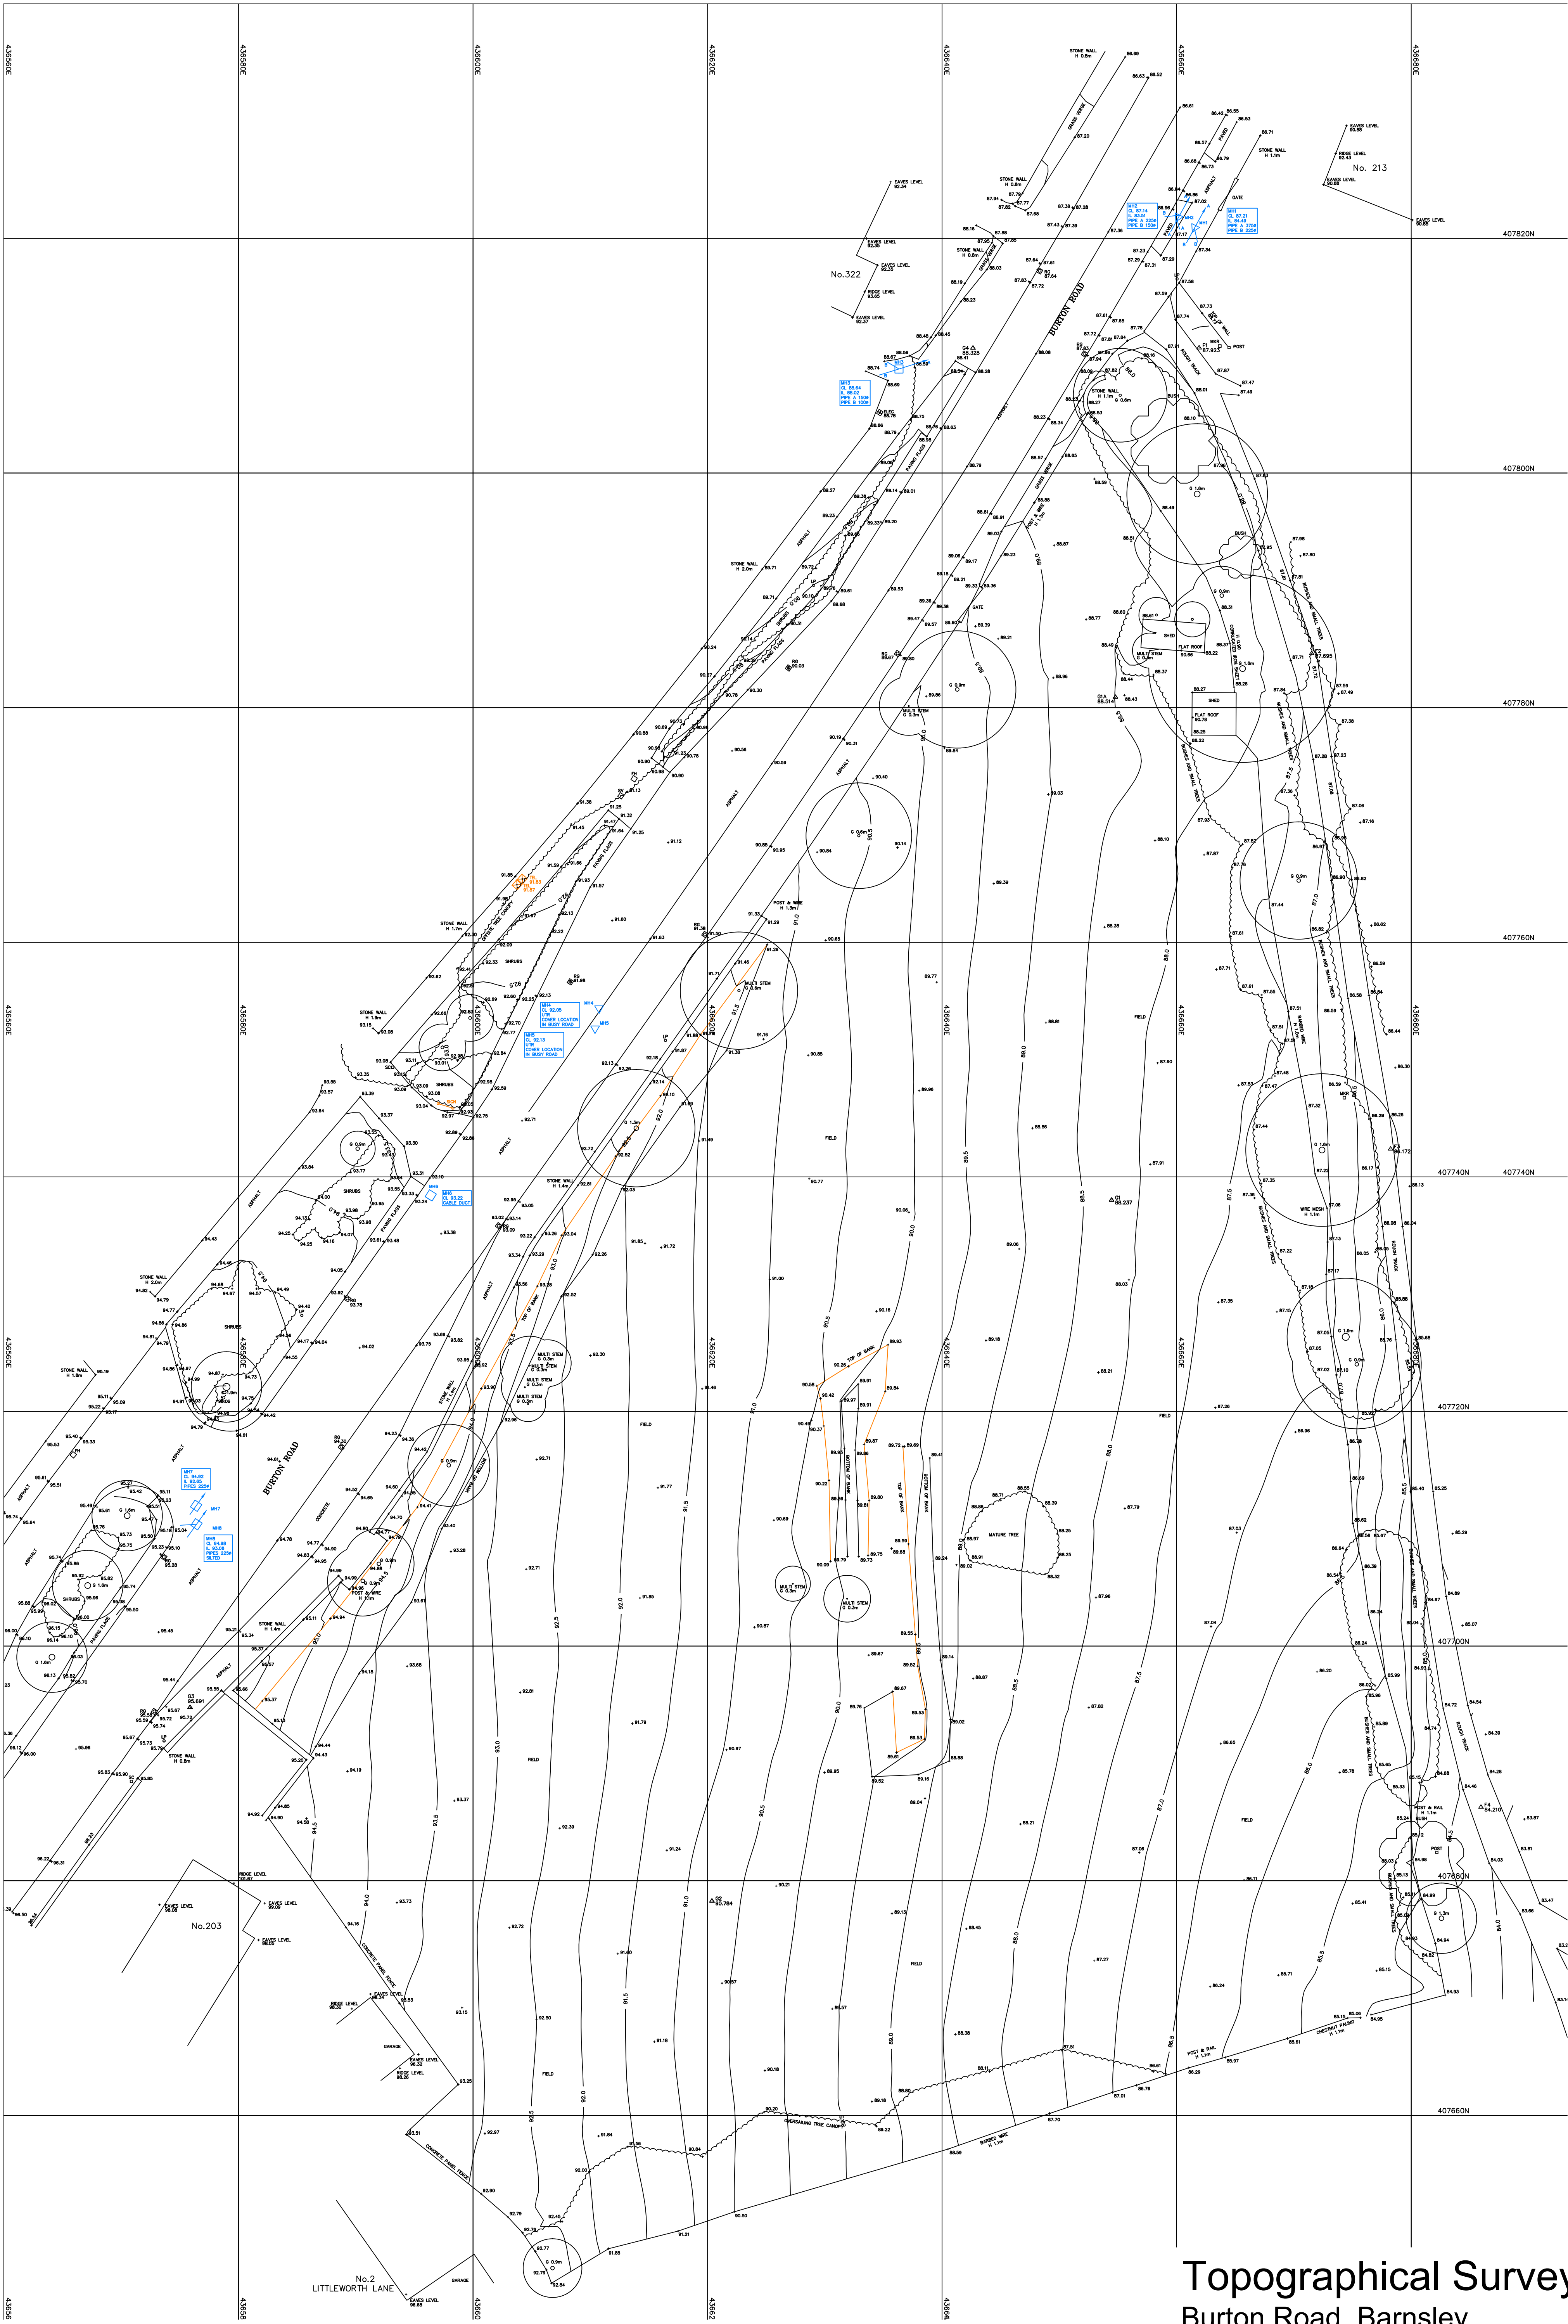

drawing status
approval
construction
preliminary
record
information
comment
tender

Scale 1:250 @ a1
Date Aug 2011
Drawn/Checked SH/DP
Dwg No 2121.50.108

Topographical Survey

Burton Road, Barnsley

Yorkshire Housing