
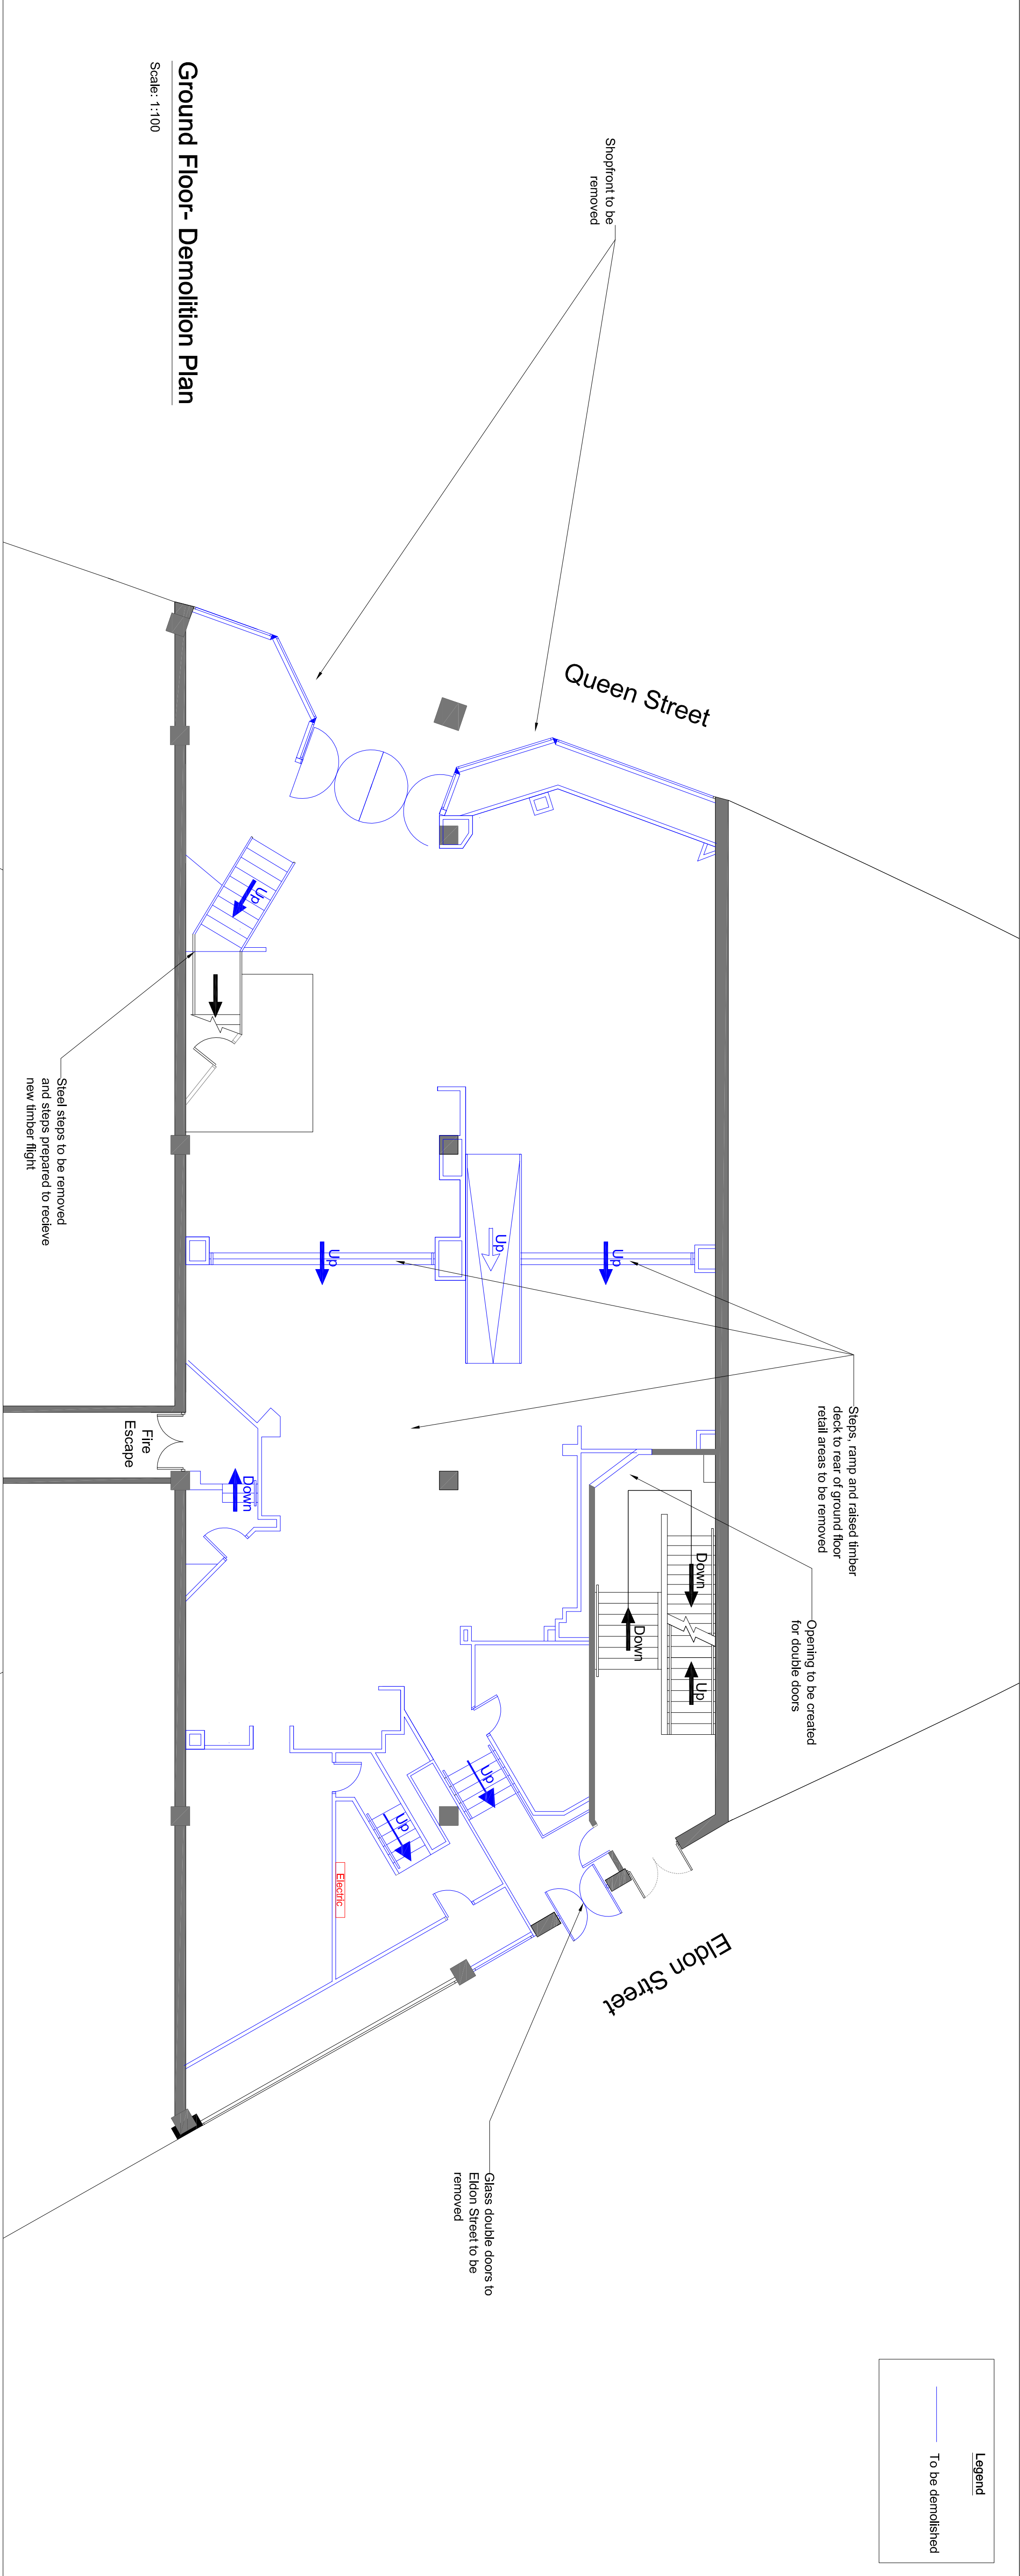


Notes:
All existing shopfitting to be removed, unit to be left as grey box retail space

Suspended ceiling grid to be removed throughout.

Emergency lighting to be left.

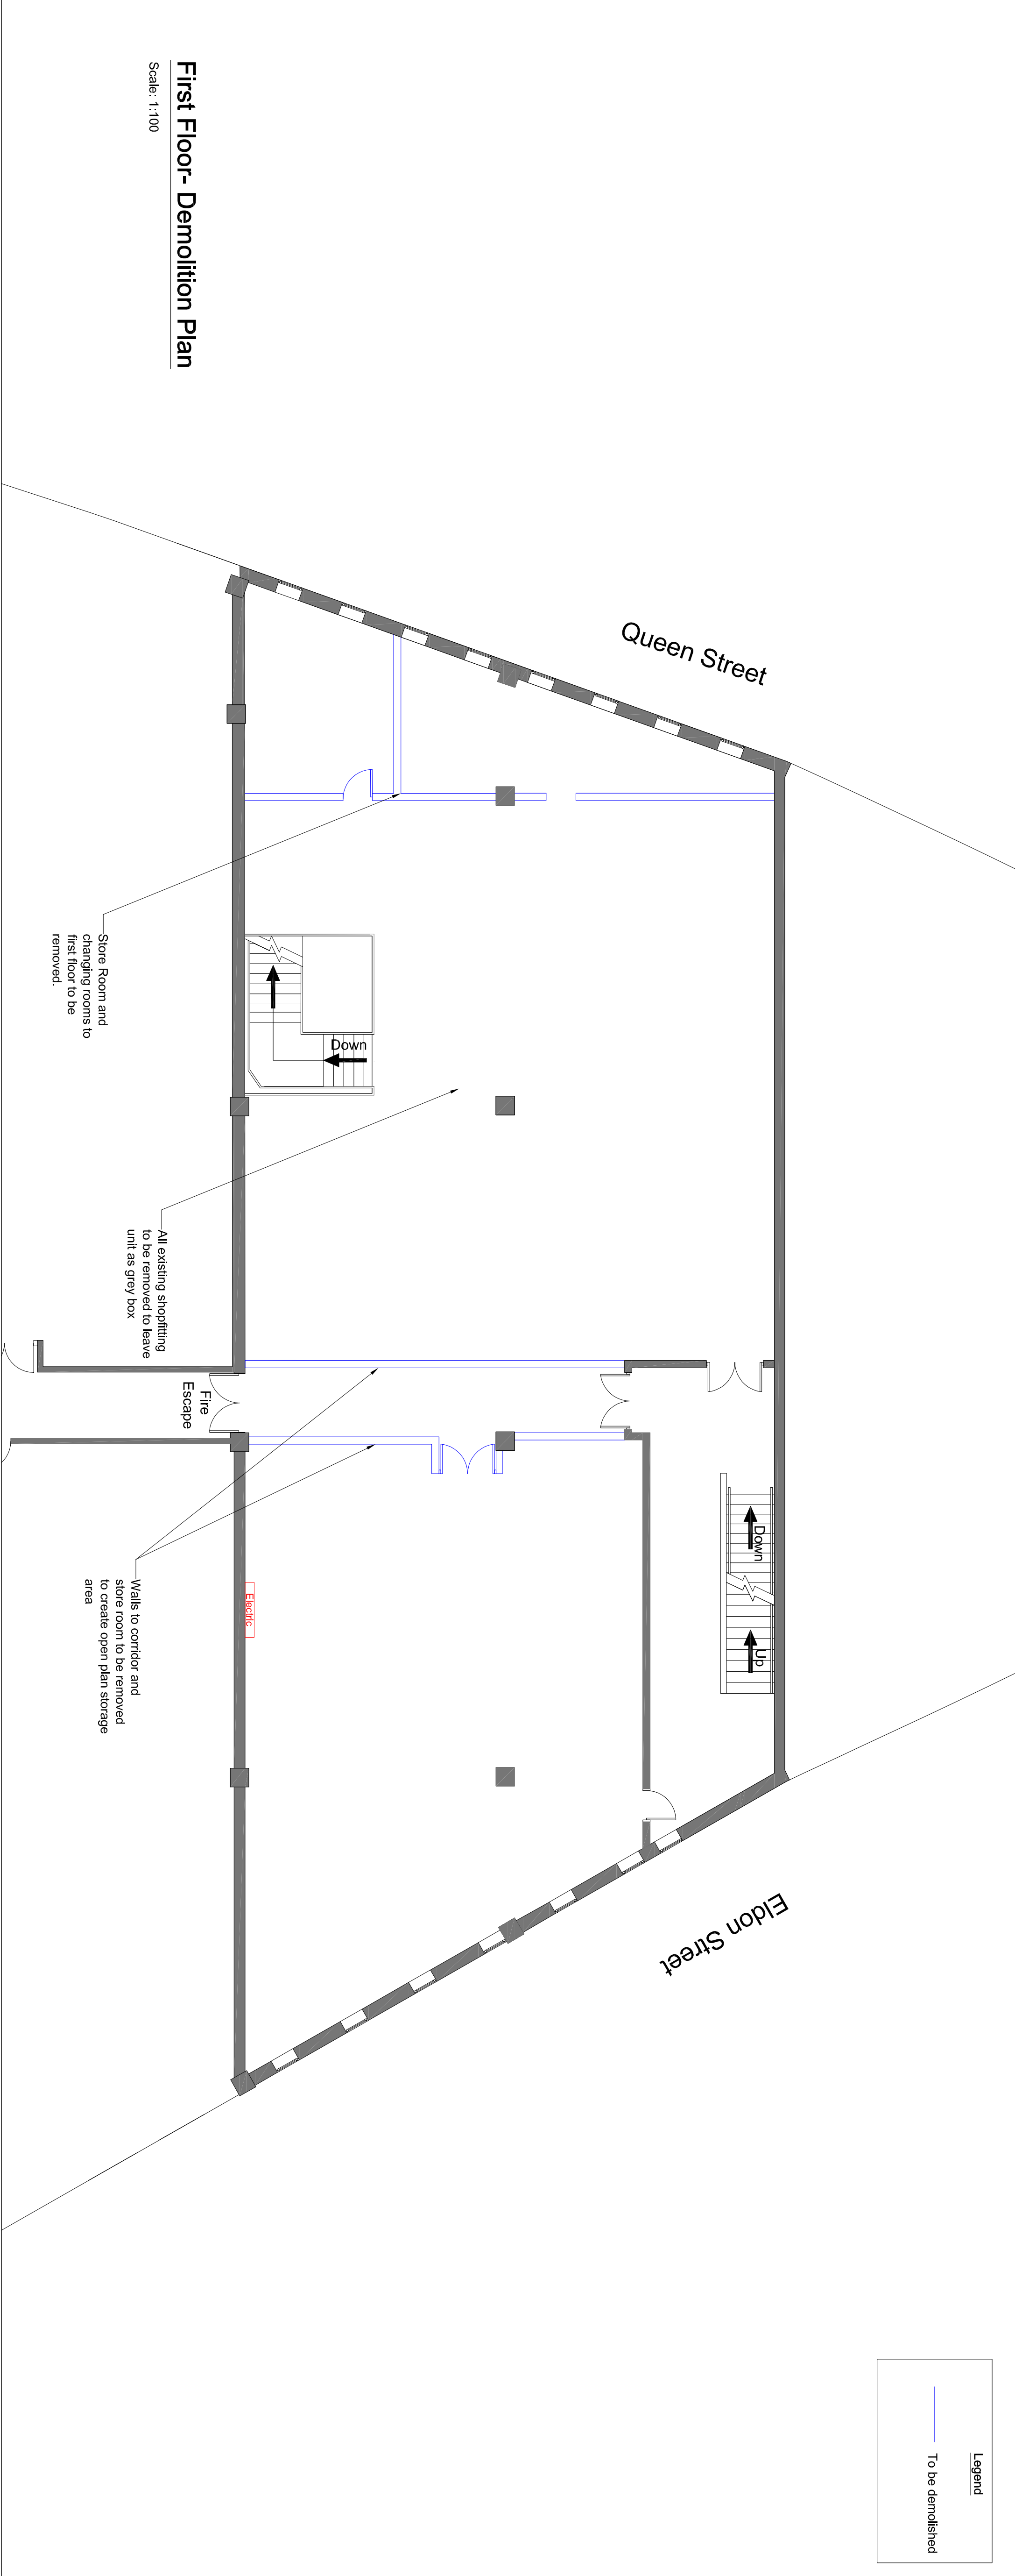

Amendments:

Drawing type:
INFORMATION

Client:
Killultagh Estates

Project:
Unit 5 Barnsley Sub-Division

Title:
Existing Layouts

Scale: 1:100 @A1 Date: April 2016

Drawn:DF Checked:CMcC

Drg no:16-2902/003 Rev:

Johnston
Houston
BUILDING & CONSTRUCTION CONSULTANTS

Johnston Houston
2-12 Montgomery Street
Belfast BT1 4NX
T: +44 (0)28 9033 0133
F: +44 (0)28 9033 0233
W: johnsthouston.com