


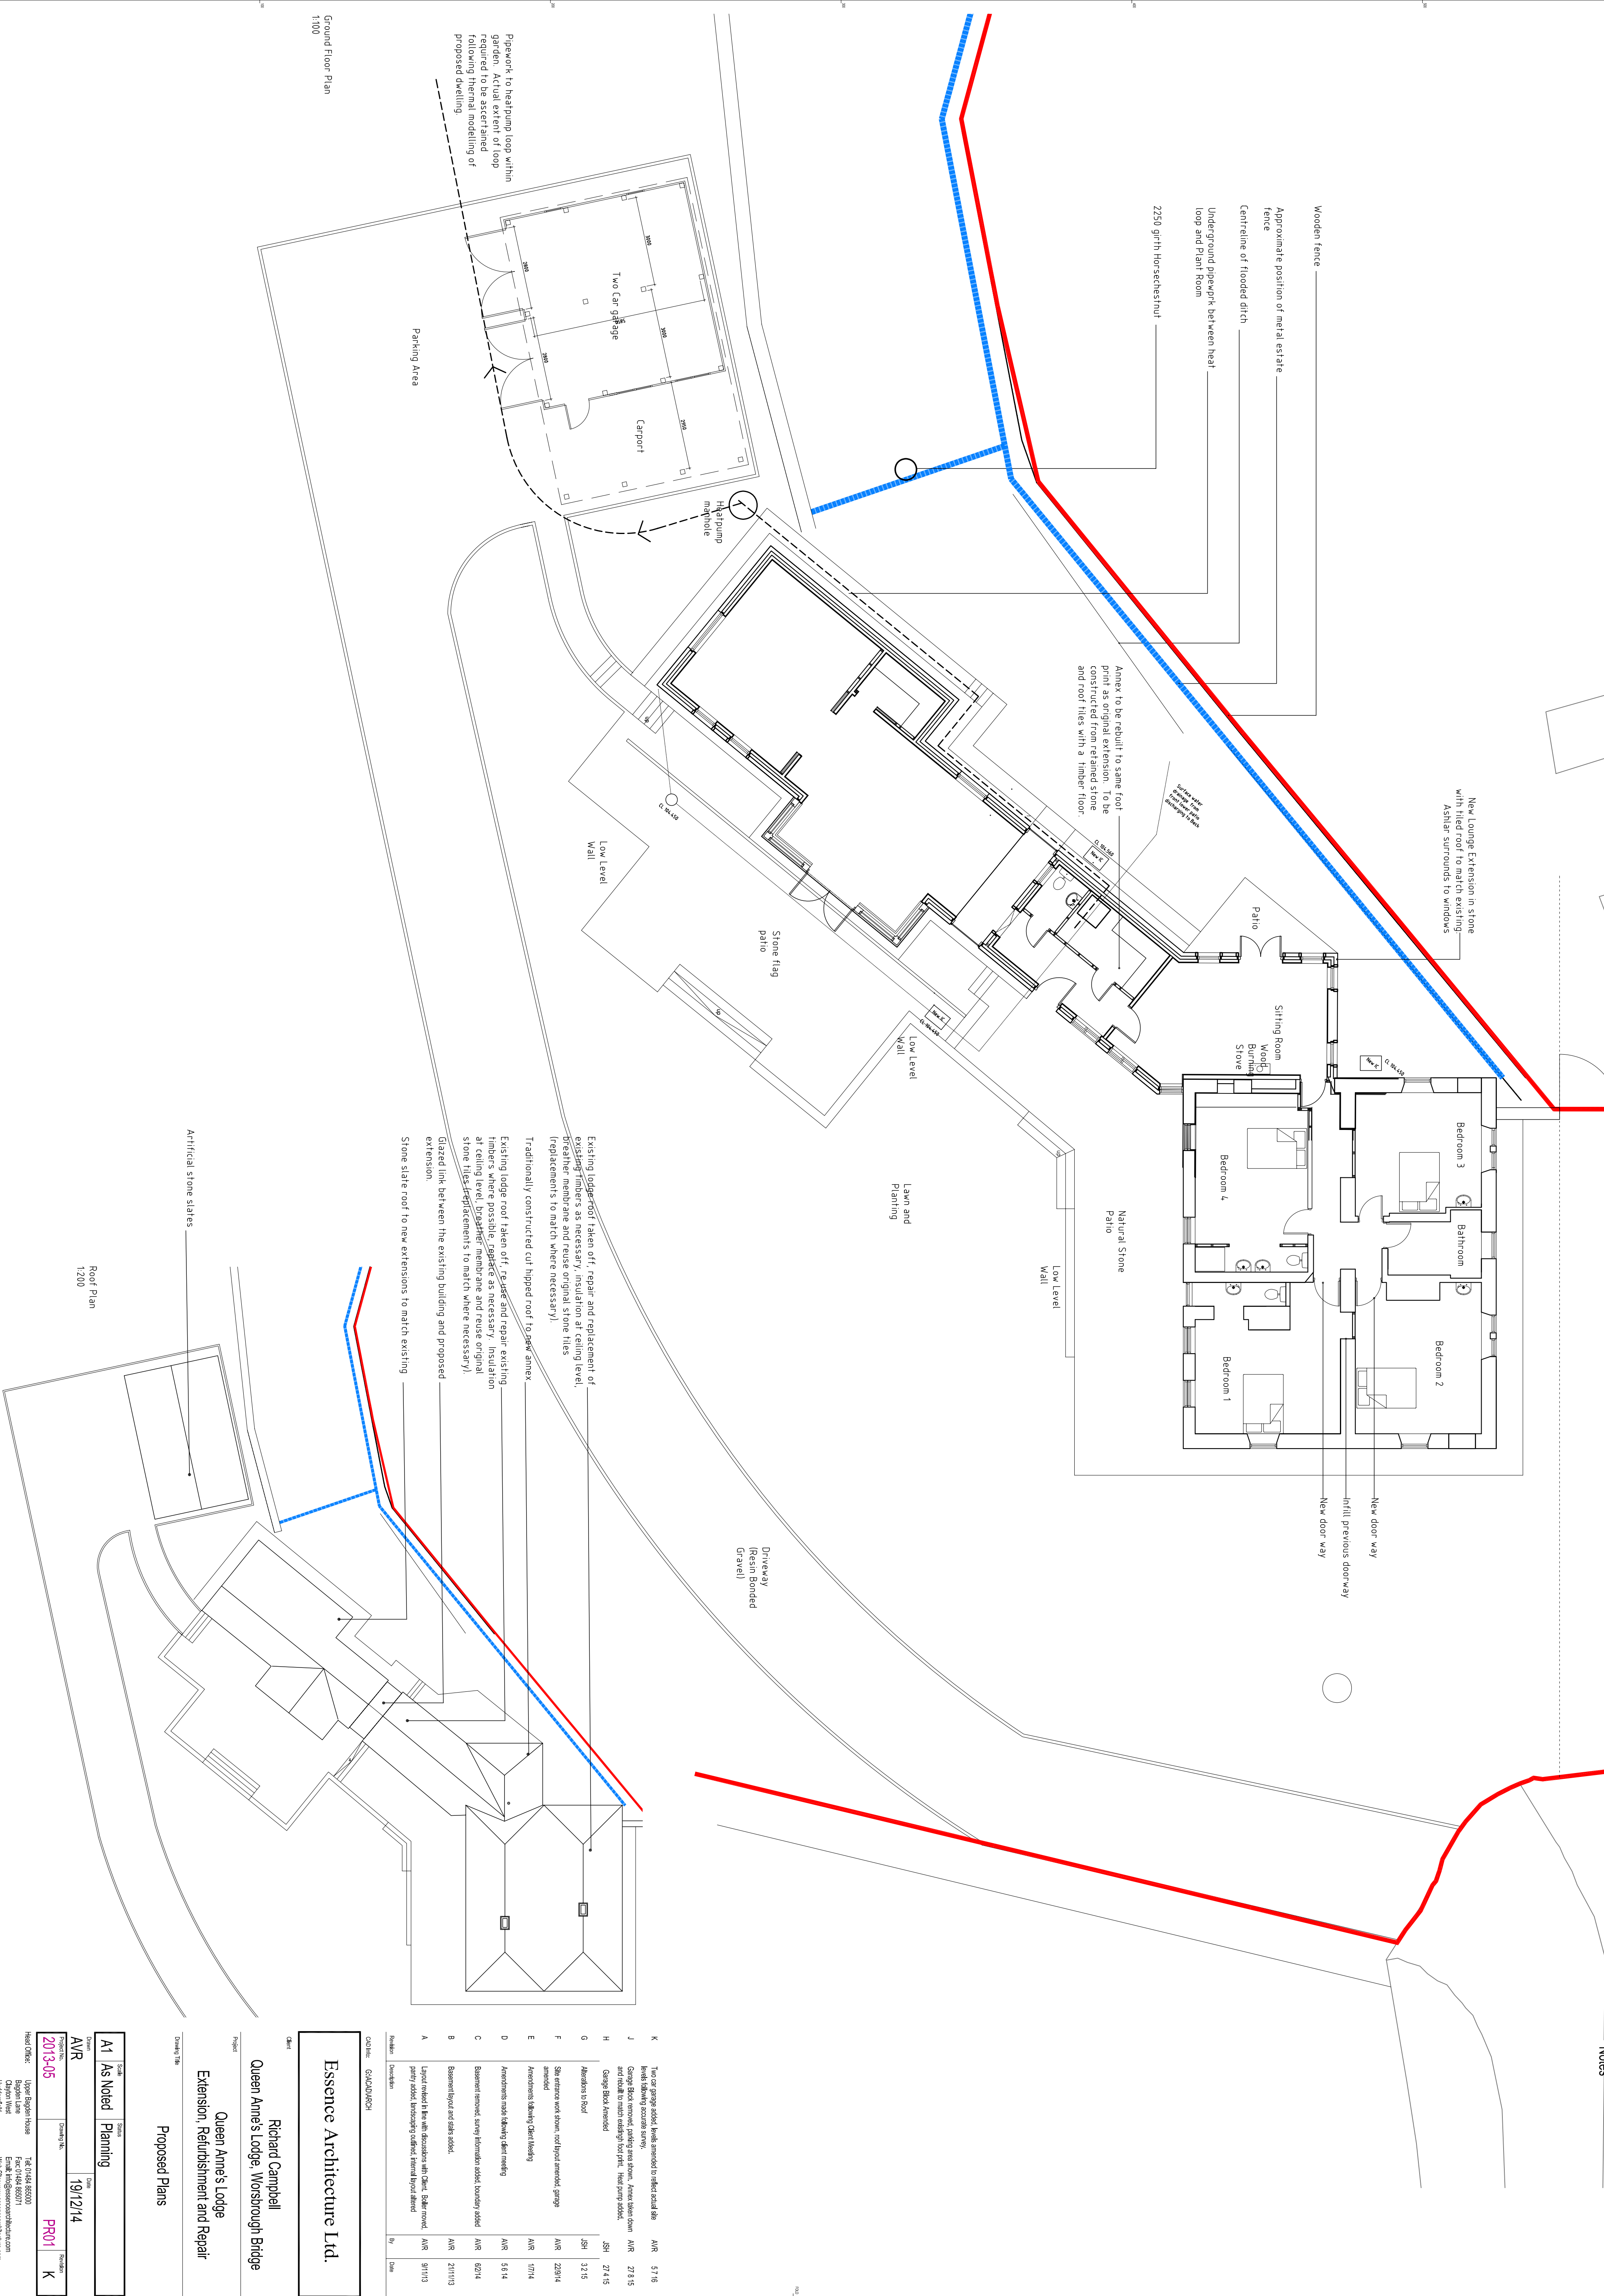

Essence Architecture Ltd.

Richard Campbell
Queen Anne's Lodge, Worsthough Bridge
Extension, Refurbishment and Repair

Proposed Plans

A1 As Noted Planning

AVR
2013-05
PR01
K

Head Office:

ALL DIMENSIONS TO BE CHECKED ON SITE. DIMENSIONS MAY VARY SLIGHTLY. THE DRAWINGS ARE THE PROPERTY OF ESSENCE ARCHITECTURE LTD. AND MAY NOT BE COPIED, USED, REPRODUCED OR DISCLOSED WITHOUT PERMISSION.