

NOTES


MATERIALS:

- ROOF TILES -
Concrete Interlocking Flat Tile (Marley Modern or similar).
MAIN BRICK -
Baggeridge Windmill Golden Multi or similar.
BRICK BAND -
Baggeridge Savannah or similar.
RENDER -
Reference 016 Ivory (Including Weber.pral H)
FASCIAS, SOFFITS, BARGE BOARDS -
White uPVC.
RAINWATER GUTTERING & DOWNPIPES -
Black uPVC.
WINDOWS & DOORS -
White uPVC.


Refer to Materials Schedule submitted as part of this application for further information.

For Elevations refer to drawing referenced PL 12 - Proposed Elevations Plots 9-11


PLOT NR.	AREA m2 / sq ft
PLOT 9	82.5 m2 / 888 sq.ft nett (Internal floor area)
PLOT 10	95.5 m2 / 1028 sq.ft nett (Internal floor area)
PLOT 11	82.5 m2 / 888 sq.ft nett (Internal floor area)

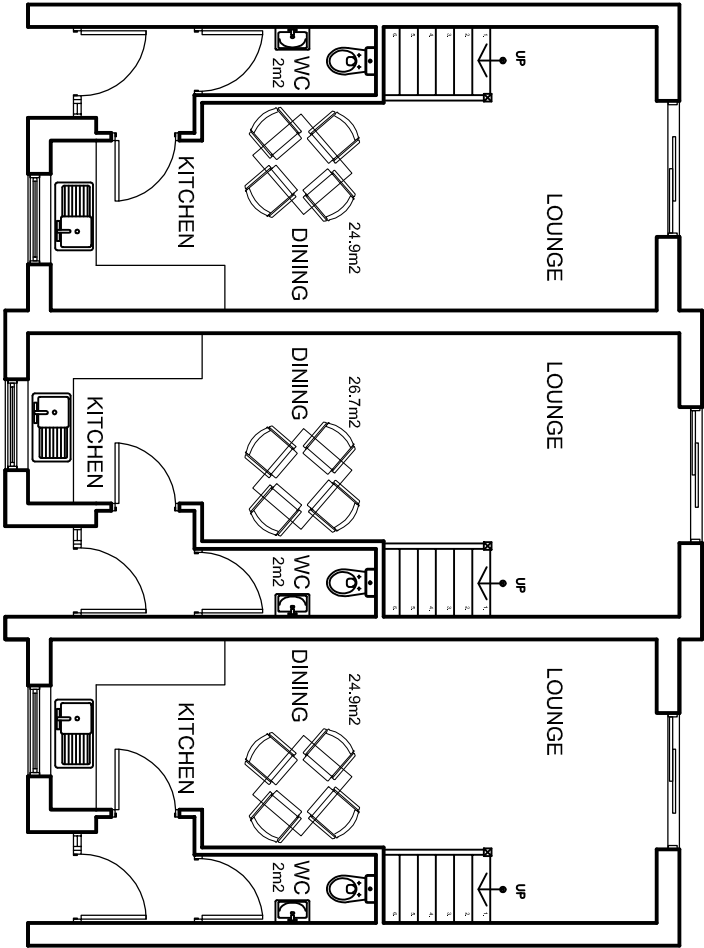


PROPOSED GROUND FLOOR PLAN
SCALE - 1:100

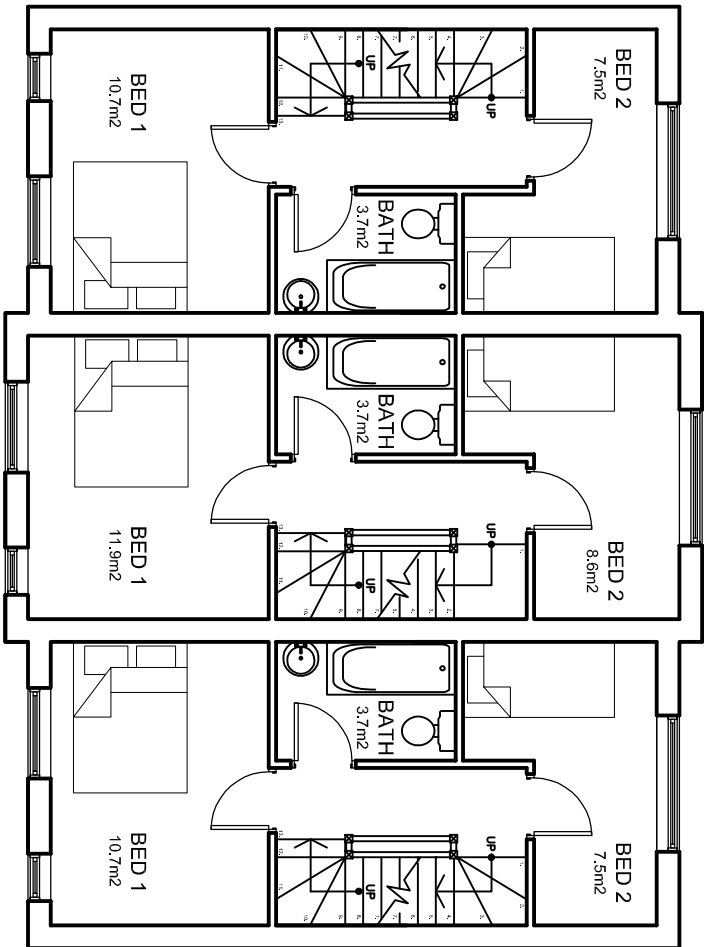

PROPOSED FIRST FLOOR PLAN
SCALE - 1:100

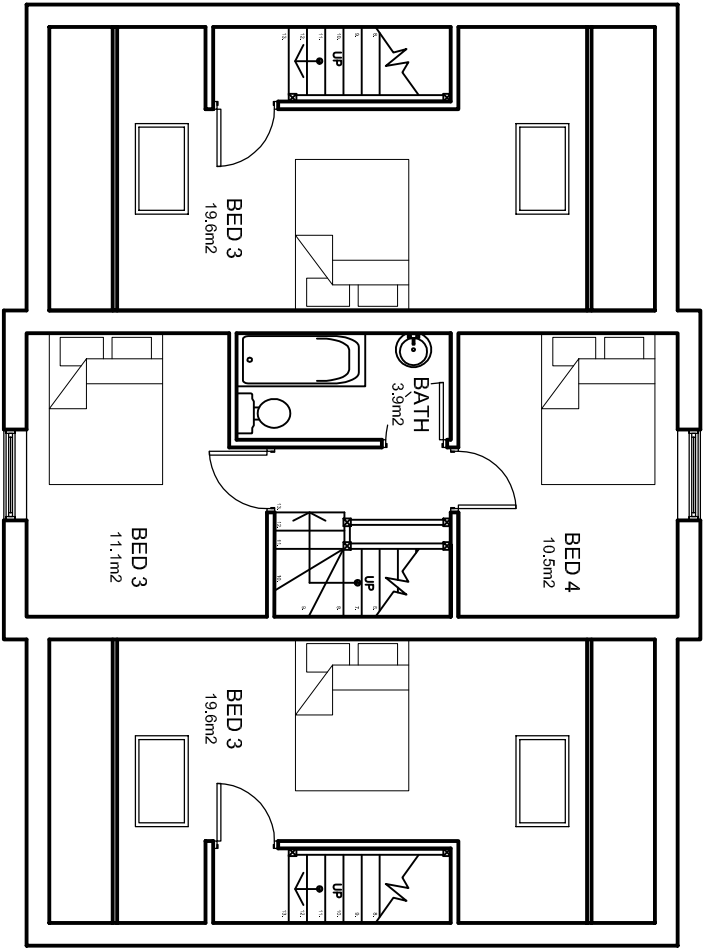

PROPOSED SECOND FLOOR PLAN
SCALE - 1:100

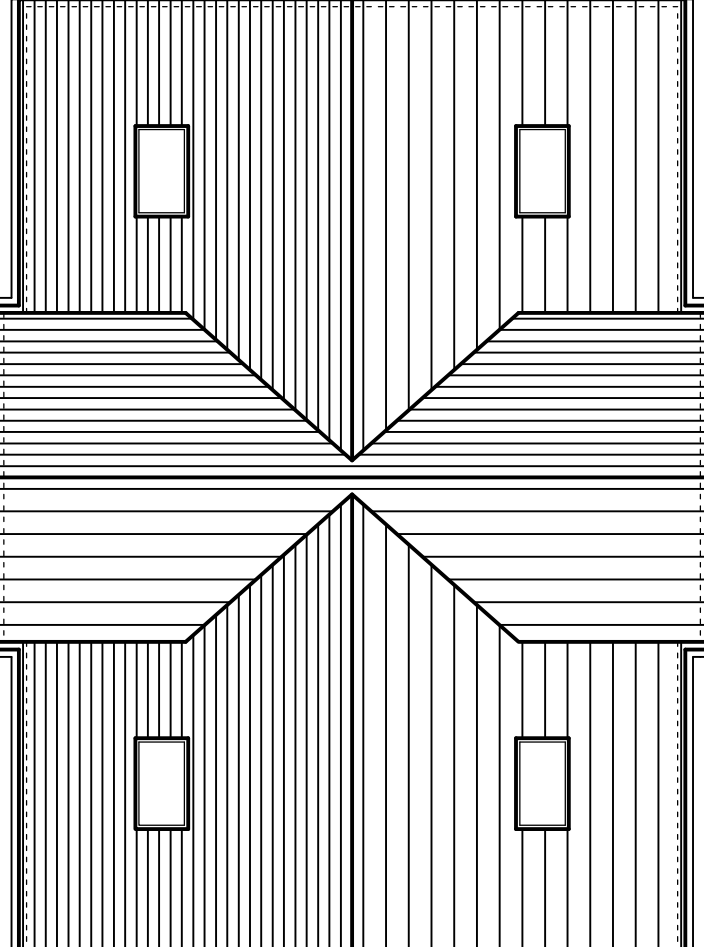

PROPOSED ROOF PLAN
SCALE - 1:100

PLANNING ISSUE

New Description	Date	By	App'd
-----------------	------	----	-------

tractus

ARCHITECTURAL DESIGN LIMITED
Unit 11a Northorpe Mills
Vauxhall Road
Huddersfield
HD8 9LA
e: info@tractusdesign.co.uk
w: www.tractusdesign.co.uk

Client
LEISURE INNS DEVELOPMENTS

Project
THE HALFWAY HOTEL
GOLDTHORPE

Drawing title
PROPOSED FLOORS & ROOF
PLAN PLOTS 9-11

Drawn by	Date	App'd
AM	01/09	-
Drawing no	Project no	Rev
PL 07	08/022	1:100