



EXISTING SIDE ELEVATION
-SCALE 1:100

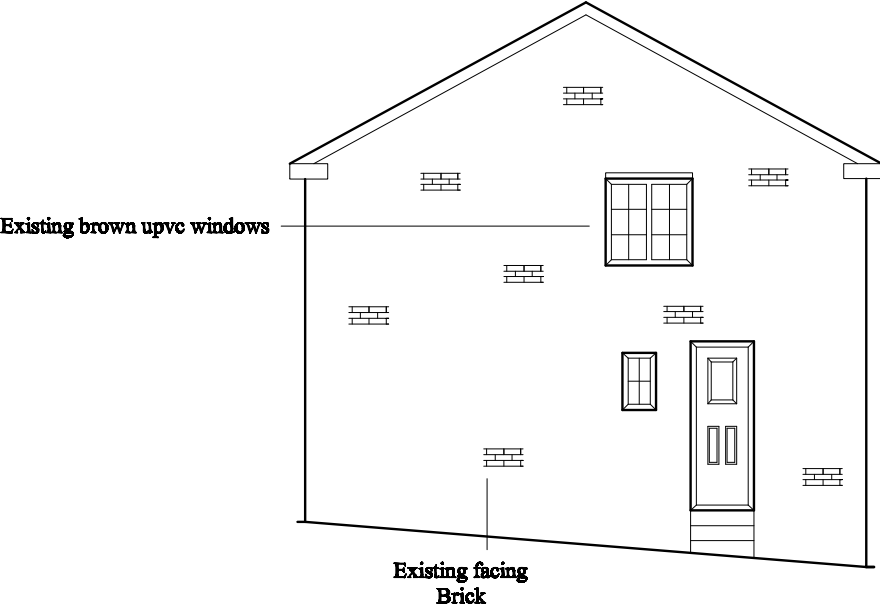

EXISTING SITE PLAN -SCALE 1:500

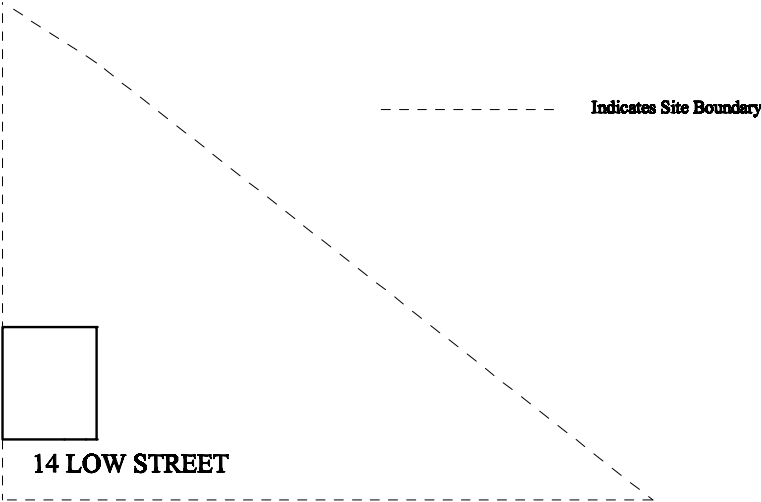

PLANNING NOTES

Existing walls - Facing Brick

New and Existing walls to be smooth rendered with light grey colour, samples to be provided to local authority planning department for approval

Existing windows and doors - Brown UPVC

Existing windows and doors are to be replaced with dark grey UPVC to match dark grey to all windows and doors to new extension.


Exsting roof tiles - Profiled tile

New tiles to match existing.


External raised patio/Decking area to incorporate glass ballustrades

Juliet balcony to have Glass Ballustrades

PROPOSED SIDE ELEVATION
- SCALE 1:100

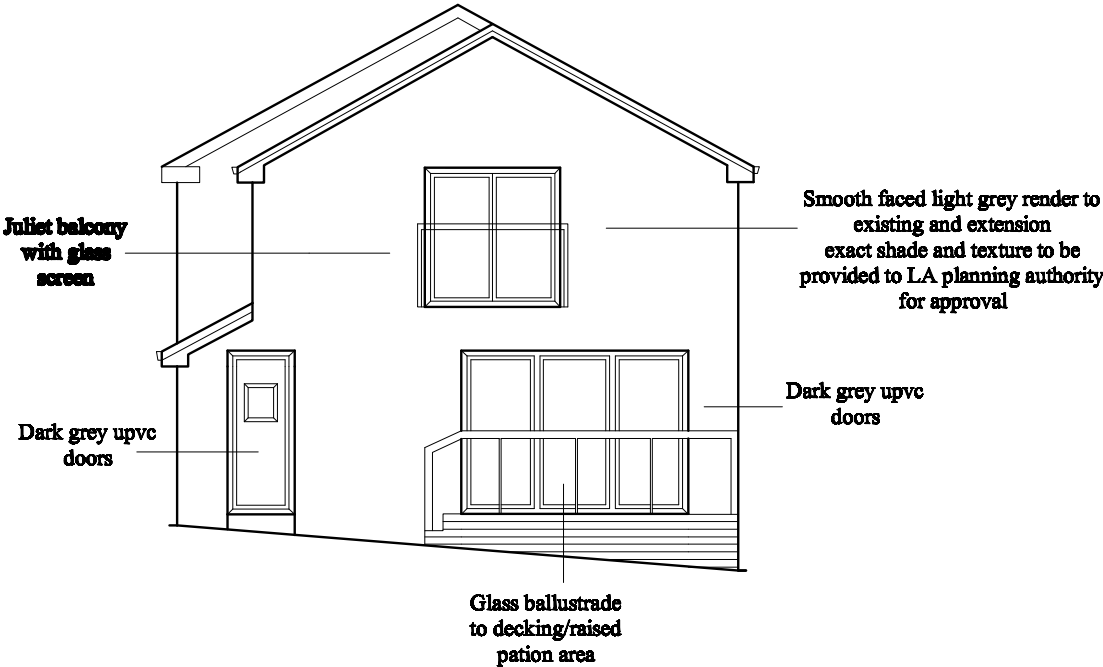

PROPOSED SITE PLAN -SCALE 1:500

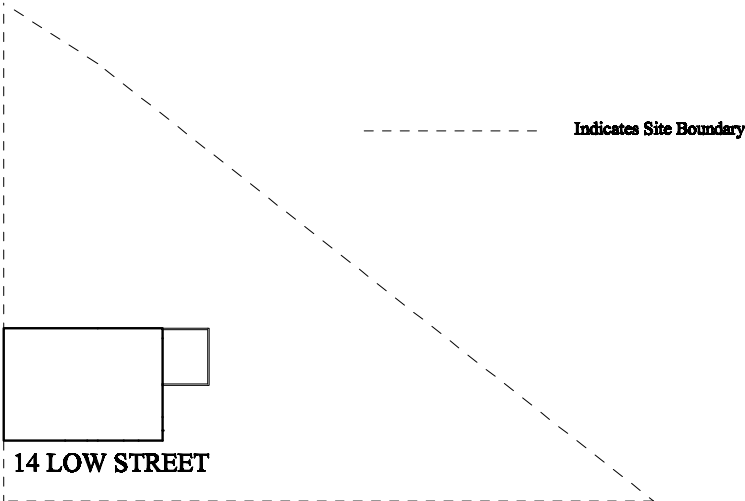

PLANNING APPLICATION

**14 LOW STREET
GILROYD
BARNSELY
SOUTH YORKSHIRE
S75 3PP**

**PROPOSAL - TWO STOREY SIDE
EXTENSION - PATIO AREA AND EXTERNAL
ALTERATIONS
SIDE ELEVATIONS/SITE PLAN**