



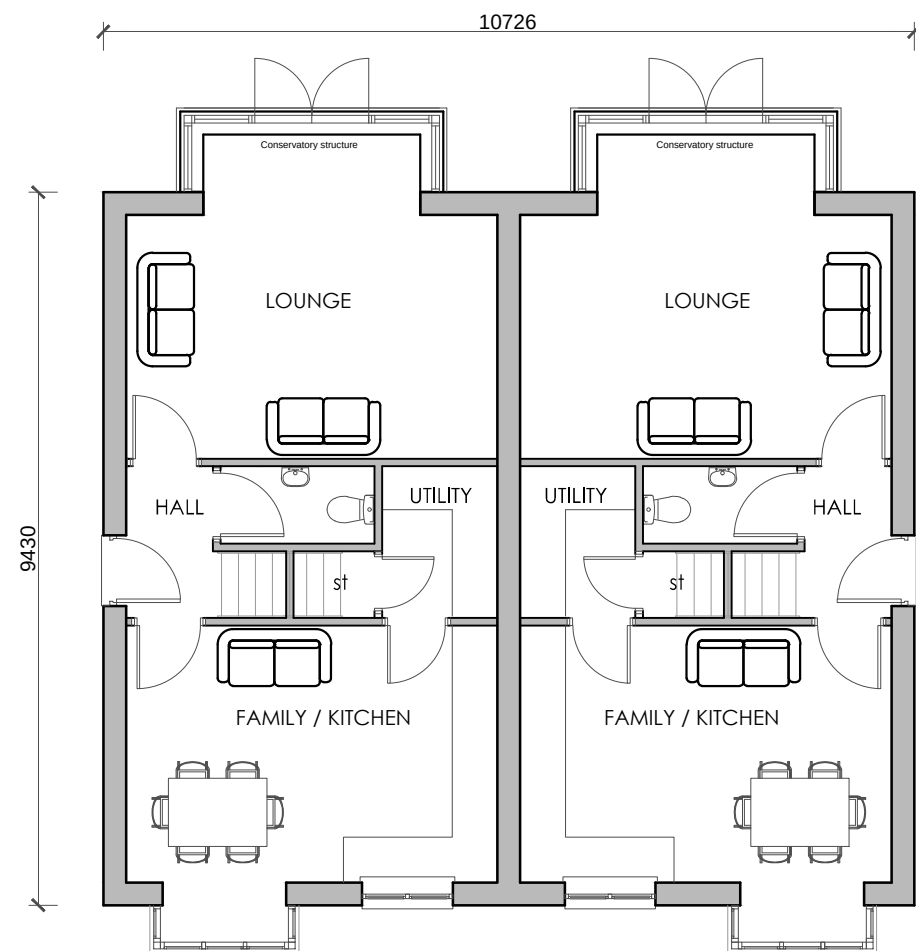

GROUND FLOOR PLAN
TYPE B

TYPE B

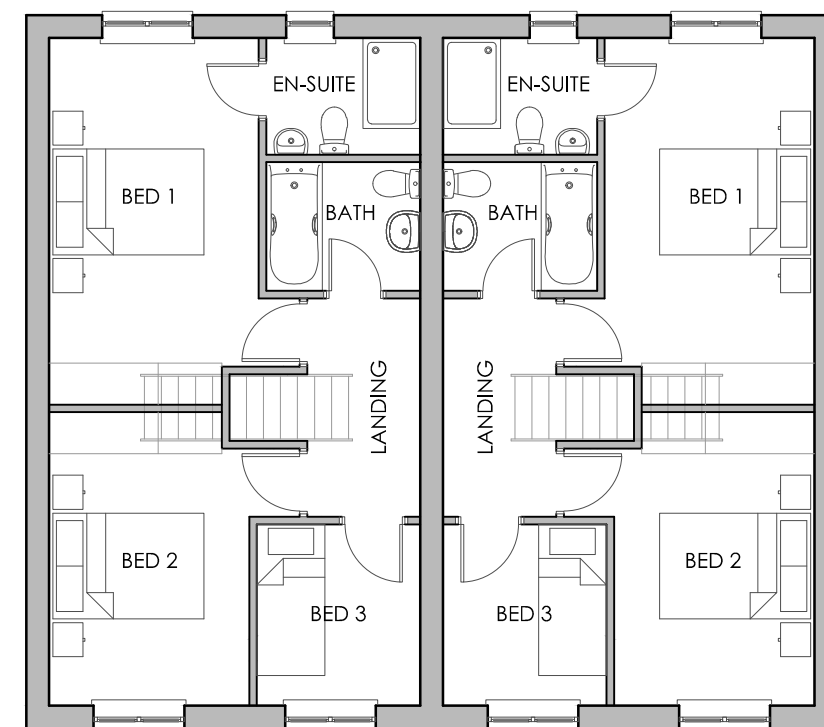

FIRST FLOOR PLAN

FLOOR PLANS PLOTS 5 & 6

Nov 2013

1:100

DWG No: LH/06 Rev: -

KSL DESIGN LTD