
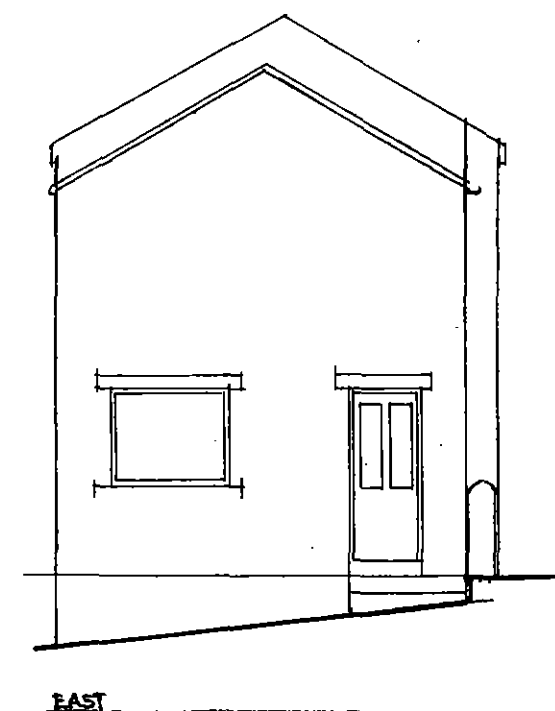
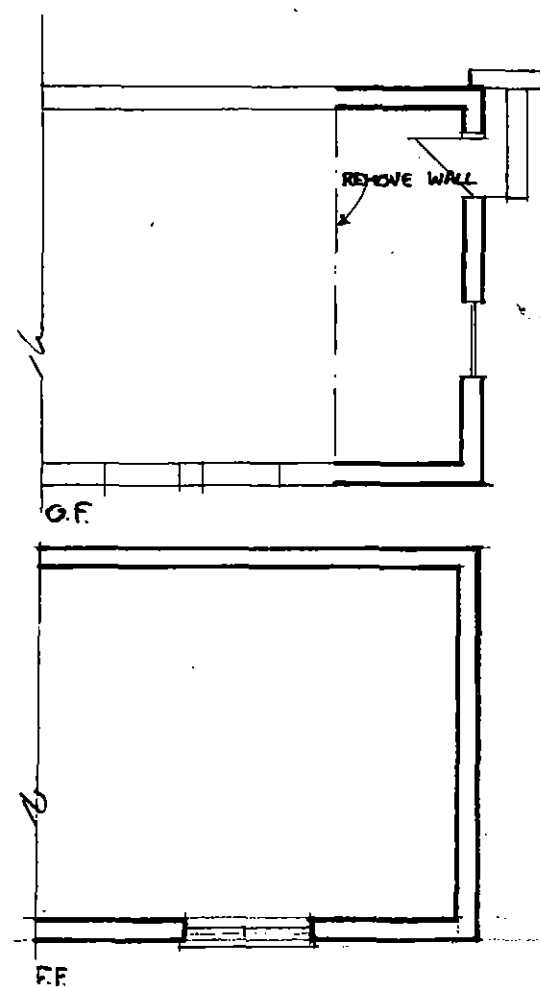
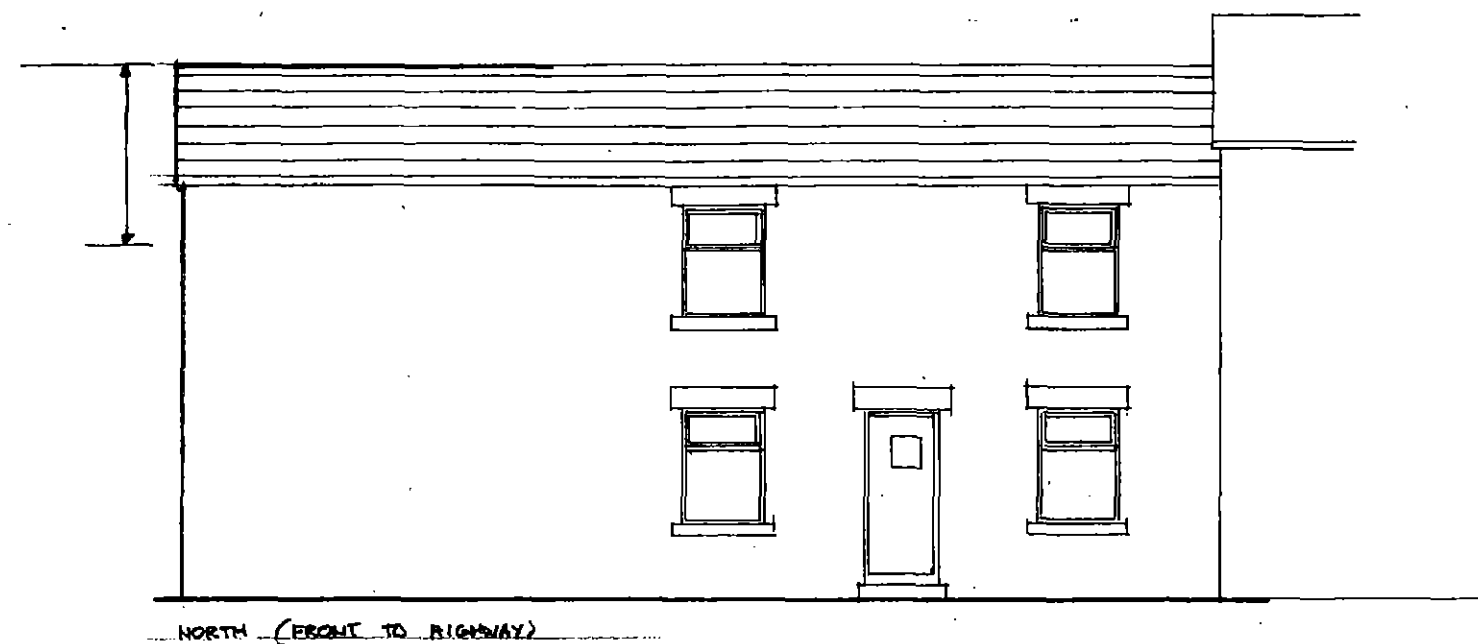





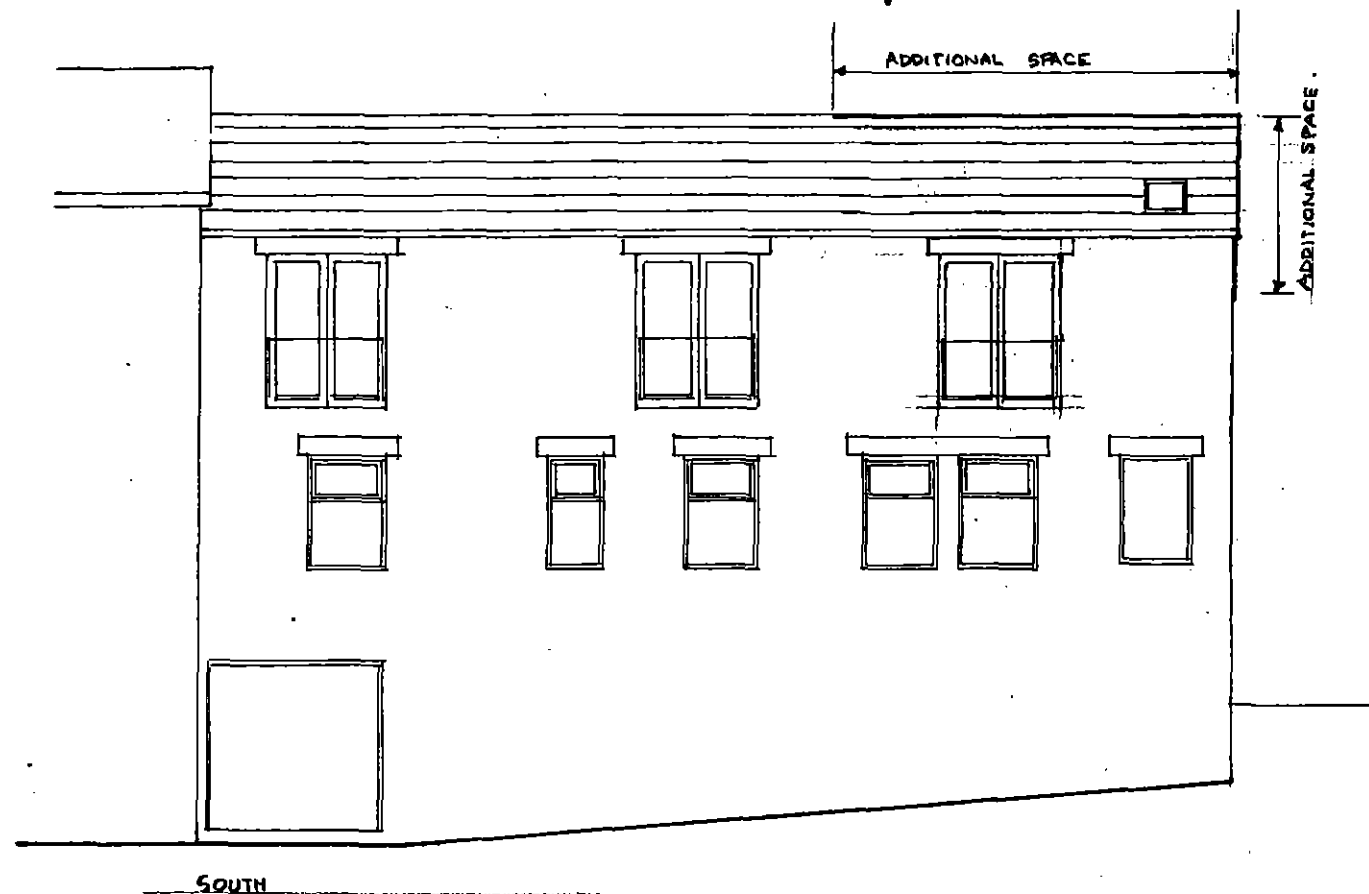


HOUSE EXTENSION 60 MANCHESTER ROAD THURSTONE
PLAN , ELEVATIONS 1:100 3/2019 DRG A1

Michael A. Clynch
Architect, Town Planner, Property Consultant
DIP.ARCH. DIP. T.P. A.R.I.B.A. F.R.S.A.

14 Huddersfield Road, Ingbirchworth, Penistone
Sheffield S36 7GF

Tel: 01226 766308

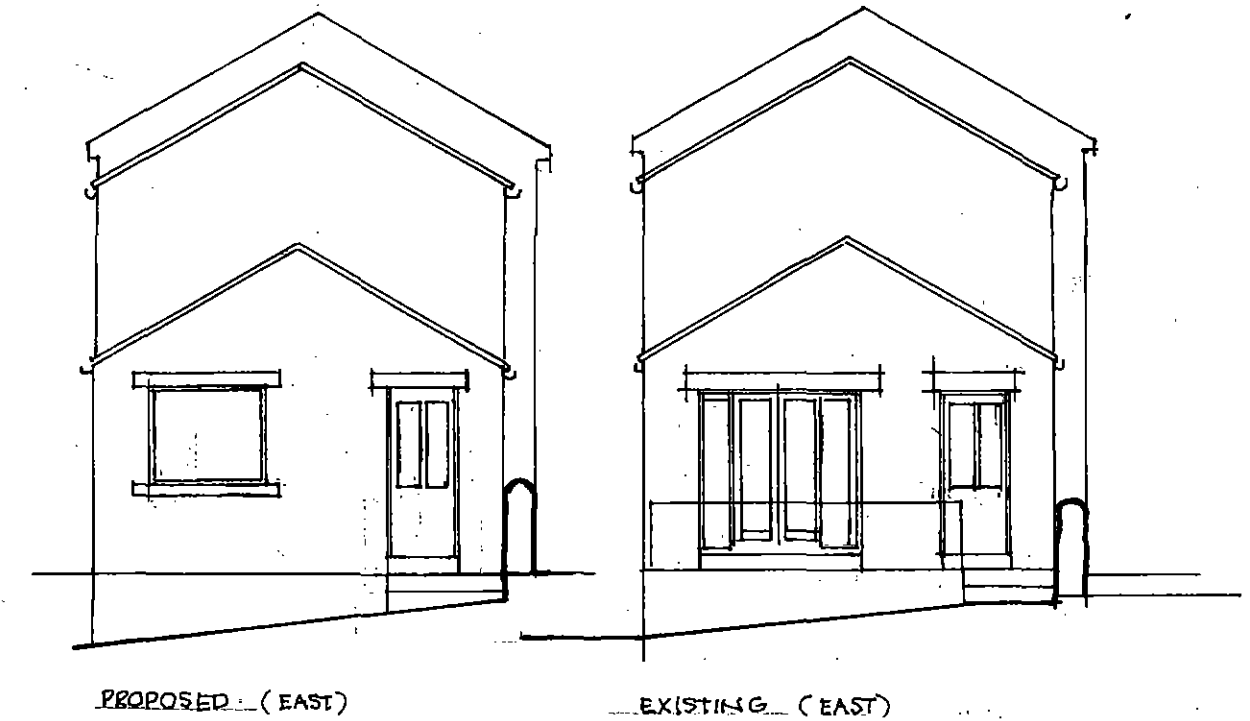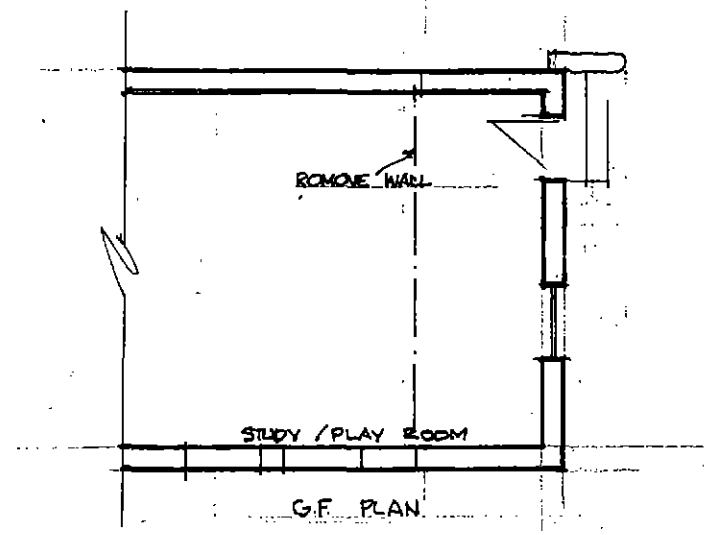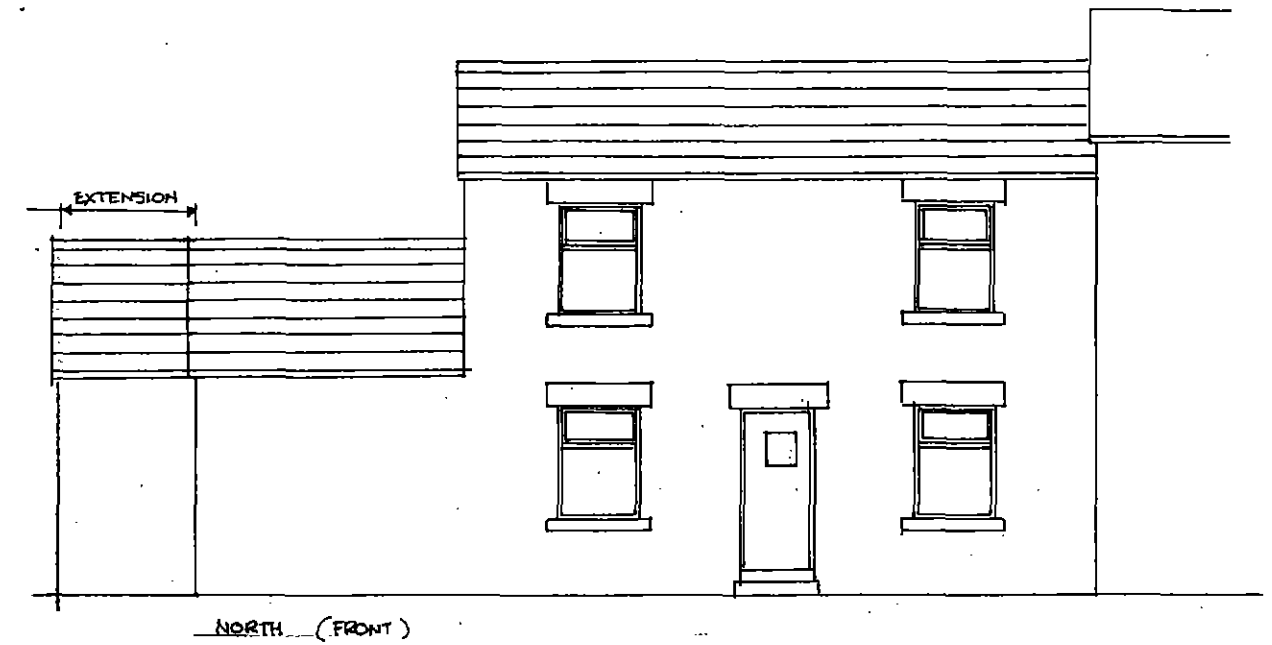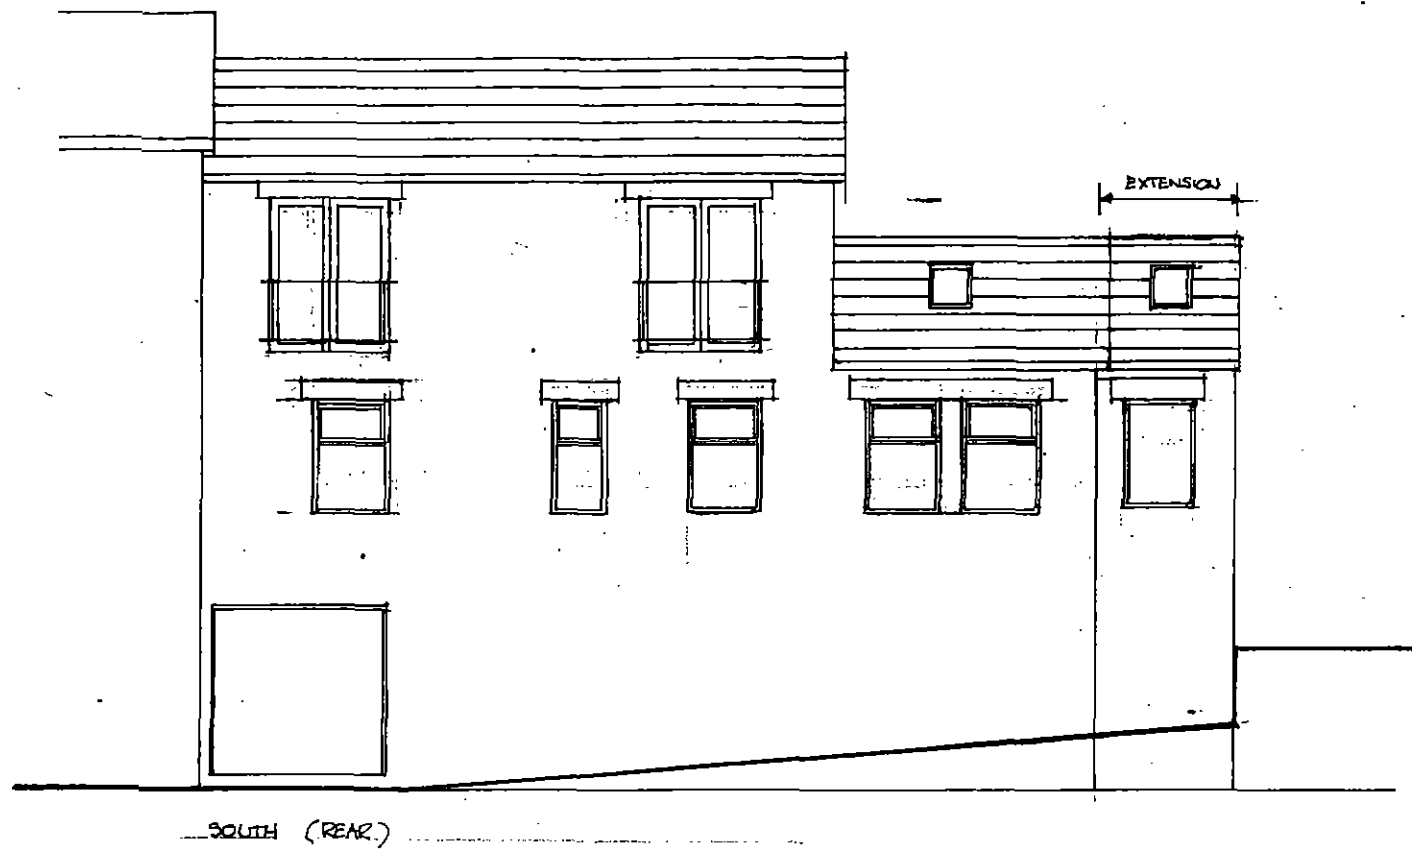

MINOR G.F. EXTENSION 60 MANCHESTER ROAD THURLESTONE
 PLAN, ELEVATIONS. 1:100. 7/2016. DRG A1


PREVIOUS APPROVAL