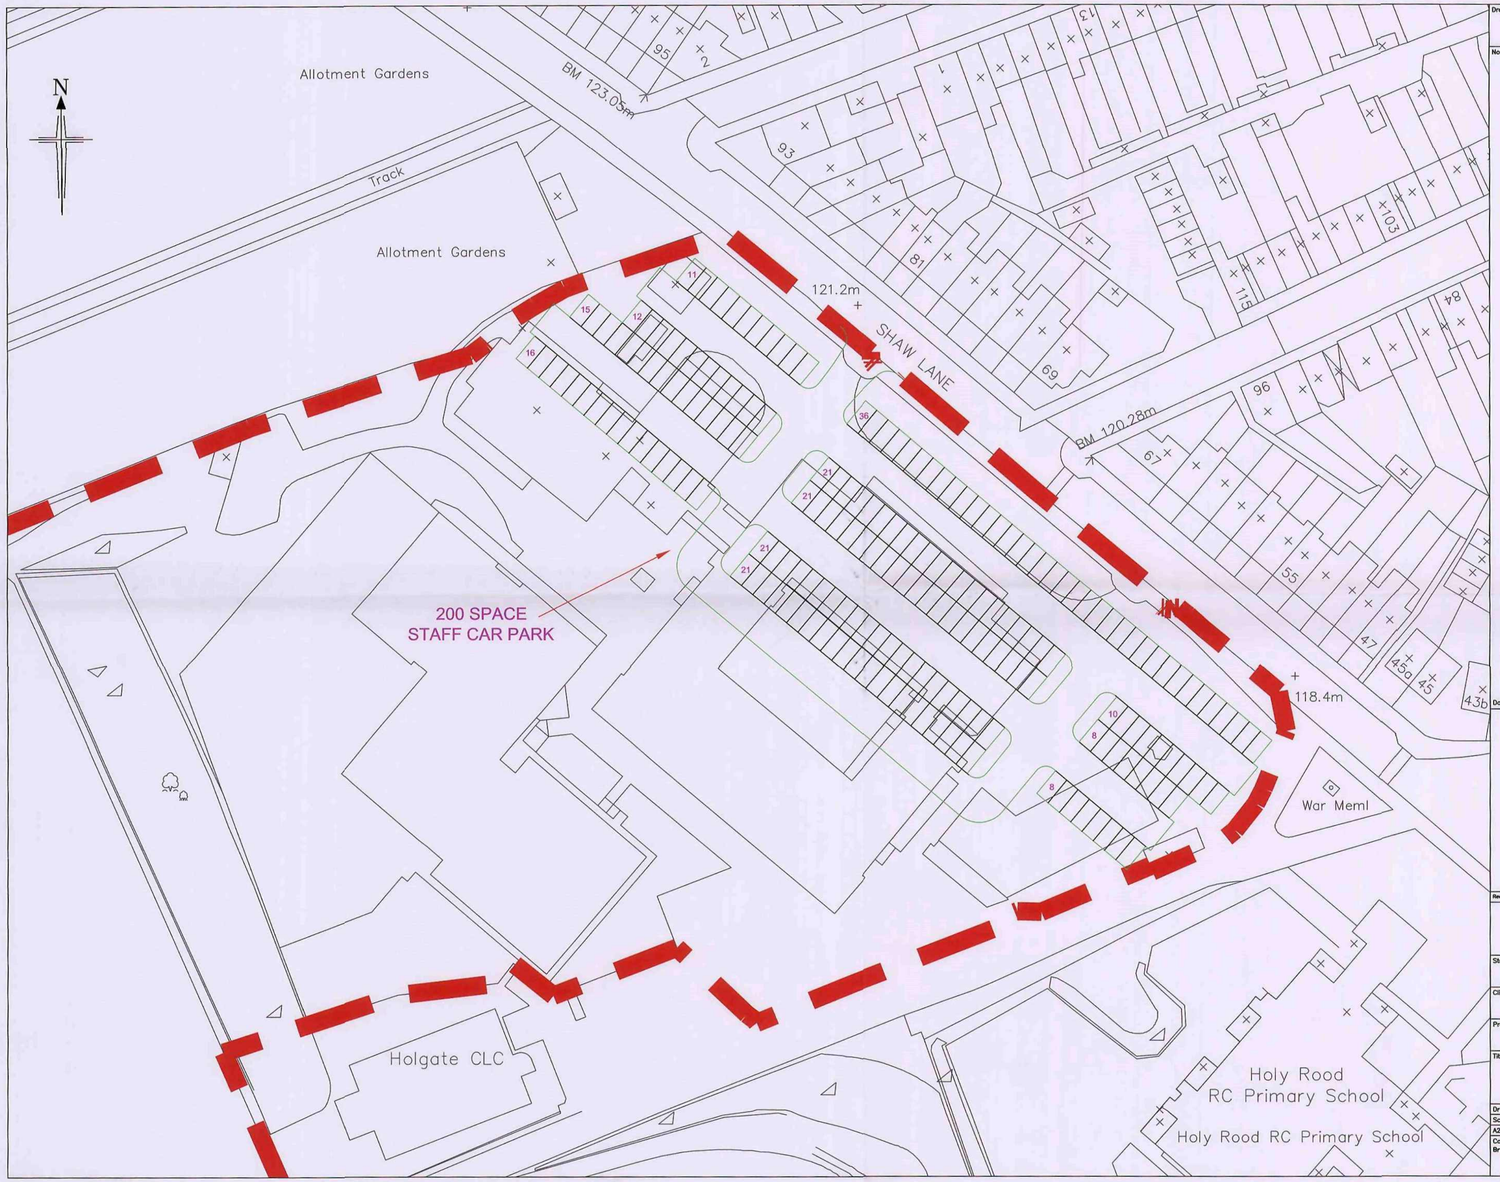

Drawing Number: 08/473/TR/002

Revision:

Notes

Do not scale this drawing

Rev	Date	Amendments	Drn	Chk	App

BRYAN G HALL
consulting civil & transportation planning engineers

Status

09 NOV 2009

Client: GL HEARN LTD

Project: KINGSTONE HOLGATE SCHOOL, BARNSLEY

Title: PROPOSED ACCESS FROM SHAW LANE AND STAFF CAR-PARKING LAYOUT

Drawing No.	08/473/TR/002	Revision	
Scale	1/500	Job No. 08-473	Date 05/11/09
A2 — 420 x 594	Drawn CSB	Checked EA	Approved

Copyright reserved Bryan G Hall Ltd

Suite E8 Joseph's Well
Hanover Walk
Leeds LS3 1AB
Tel No: 0113 246 1555
Fax No: 0113 234 2201