




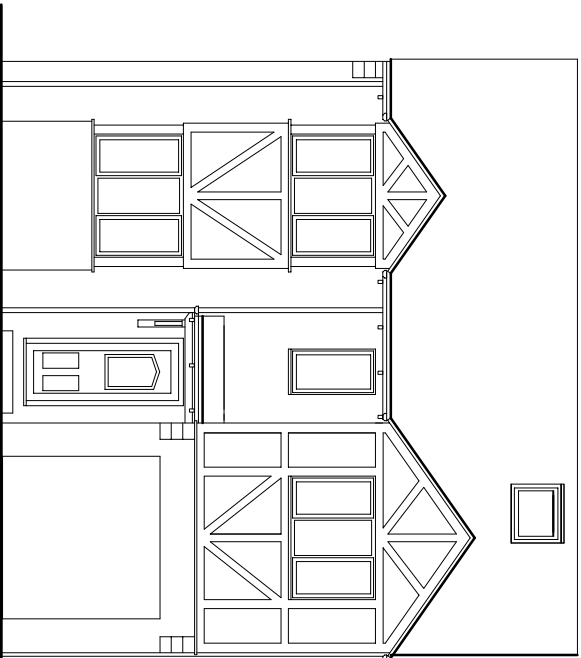


FRONT ELEVATION

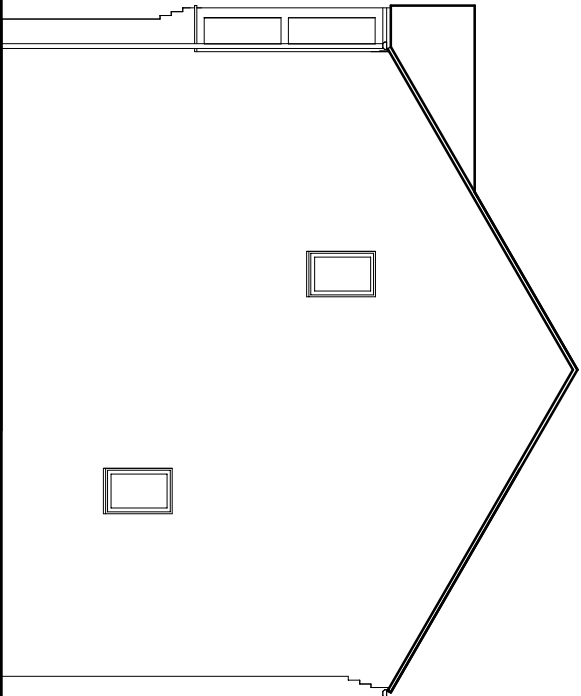


SIDE ELEVATION

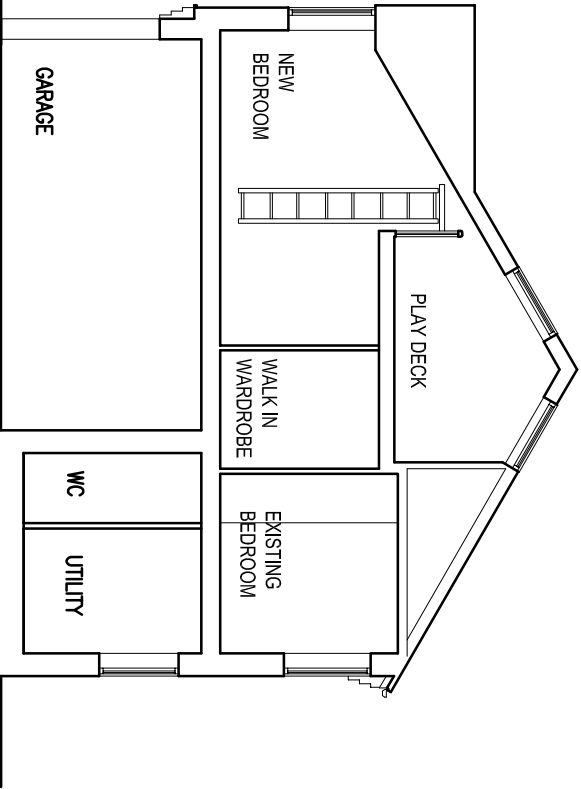

SECTION

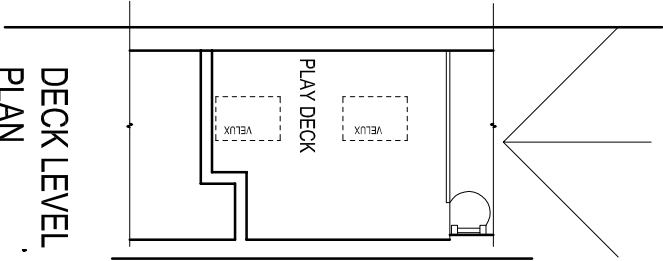


DECK LEVEL
PLAN

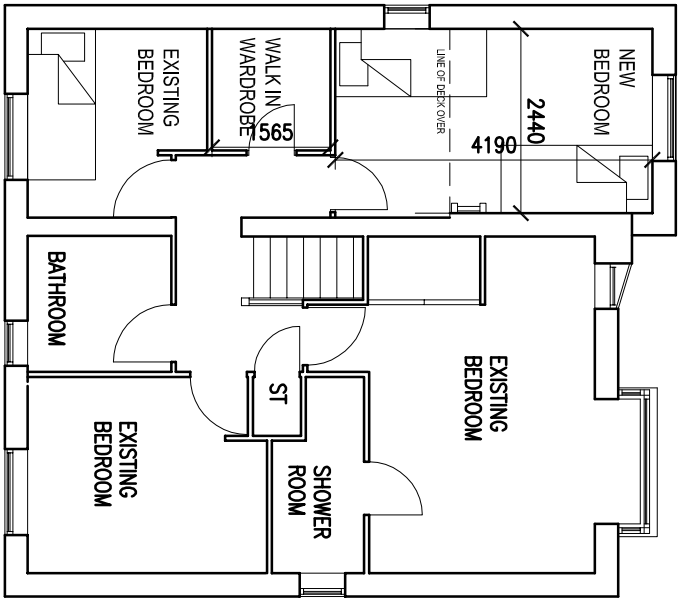

FIRST FLOOR
PLAN

MATERIALS TO NEW EXTENSION

- Roof; Dark concrete tiles to match existing roof
- Walls; Bradstone or equal to match existing Half timbered new 'bay' to match existing
- Gutters and rainwater pipes; Black pvc
- Windows; White UPVC to match existing

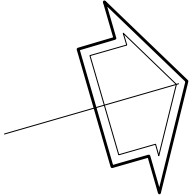

CLIENT

MR & MRS J DOOLAN

PROJECT

SILKSTONE
11 BROADGATES
First Floor extension to
Proposed Plans Elevations and Section



4, CHURCH LANE
WOODFORD
STOCKPORT
CHESHIRE SK7 1RQ

SCALE

1:100

DATE

18-4-2012

No

HZ 26-3