
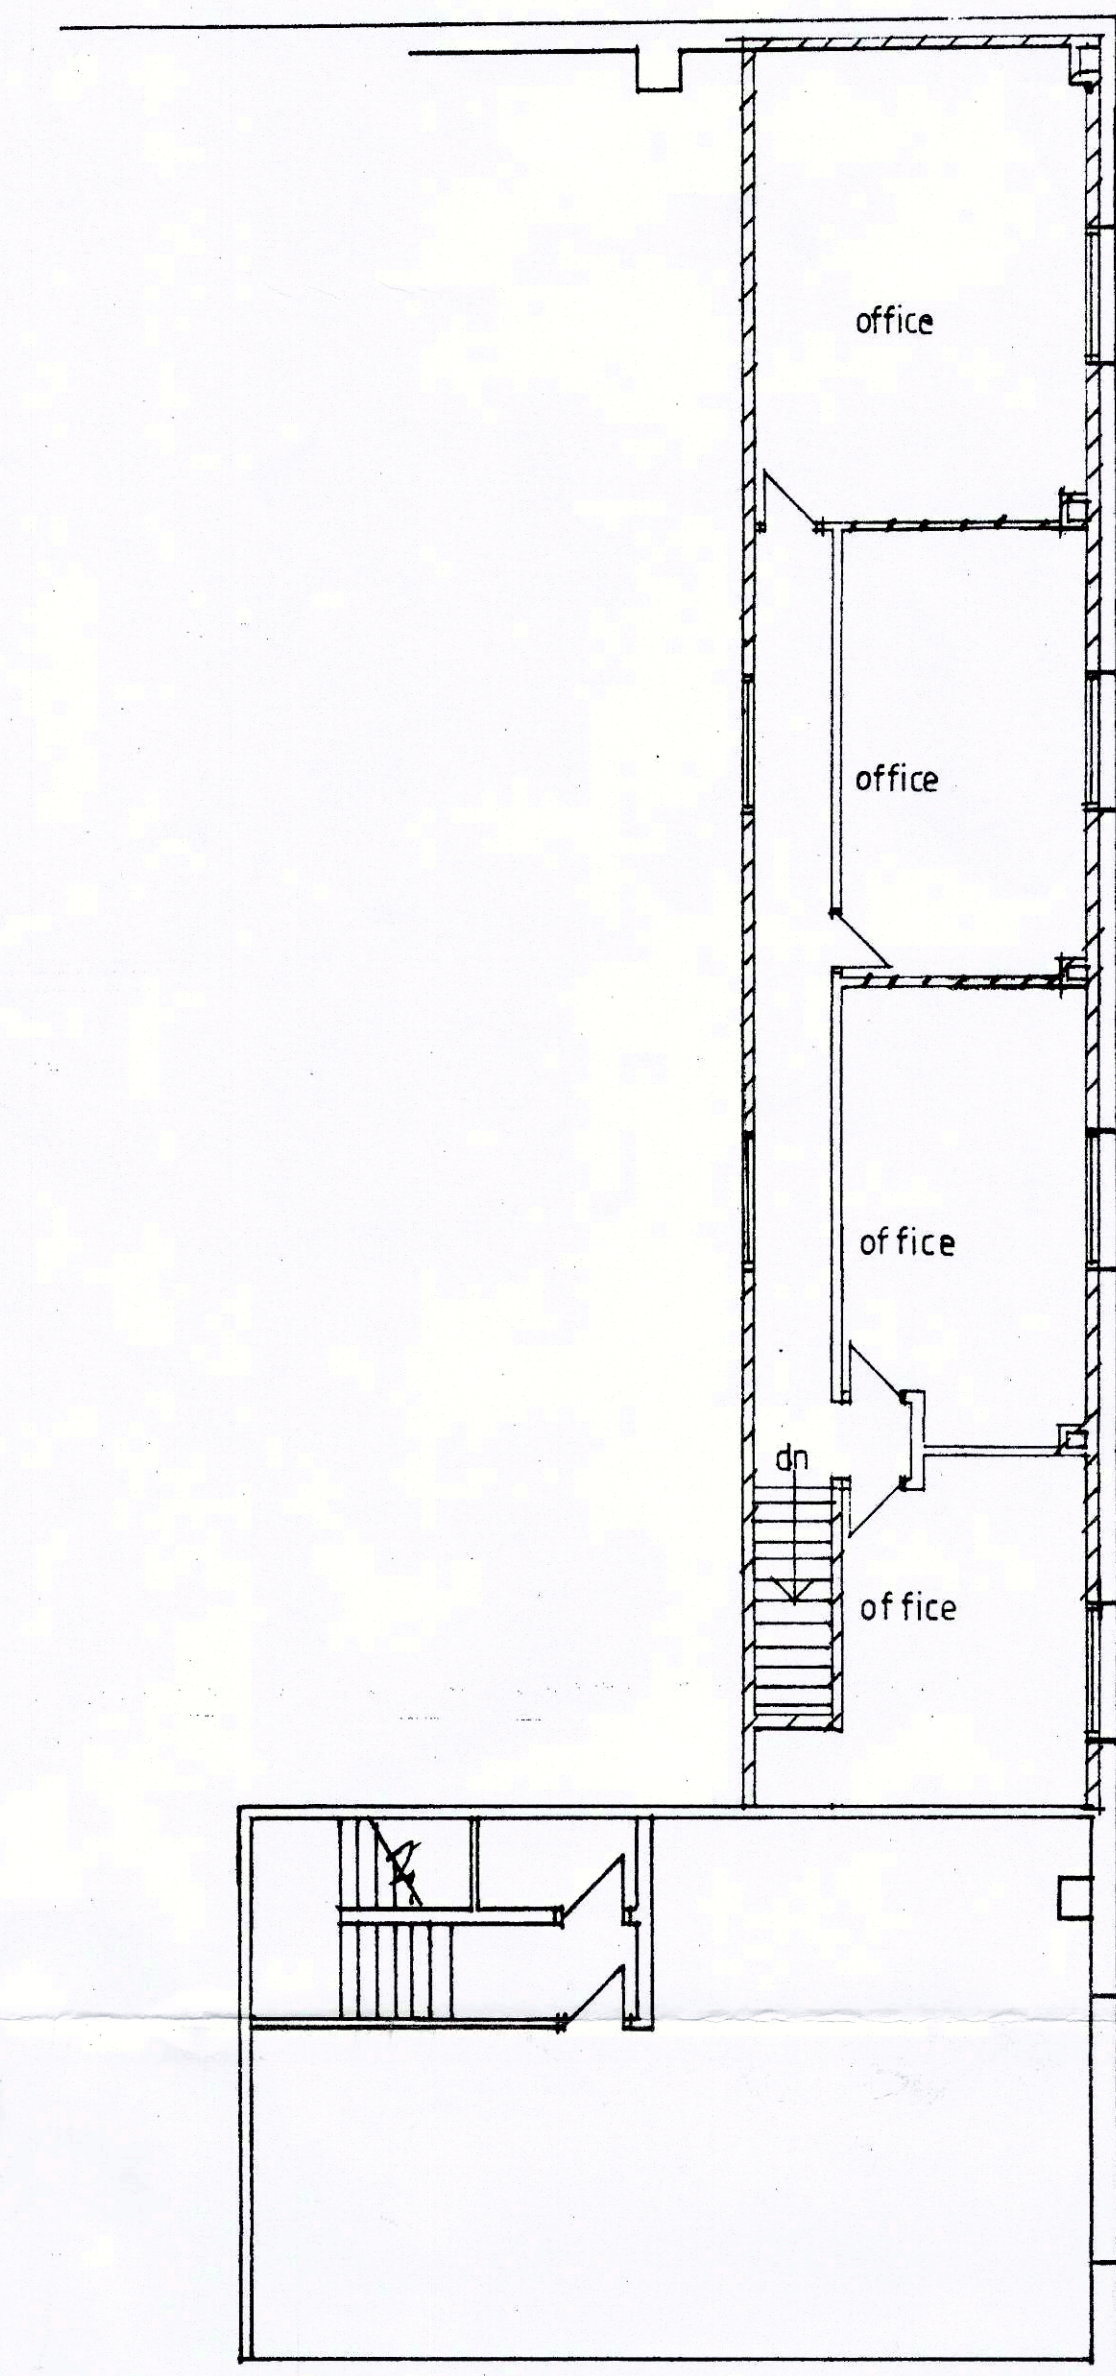


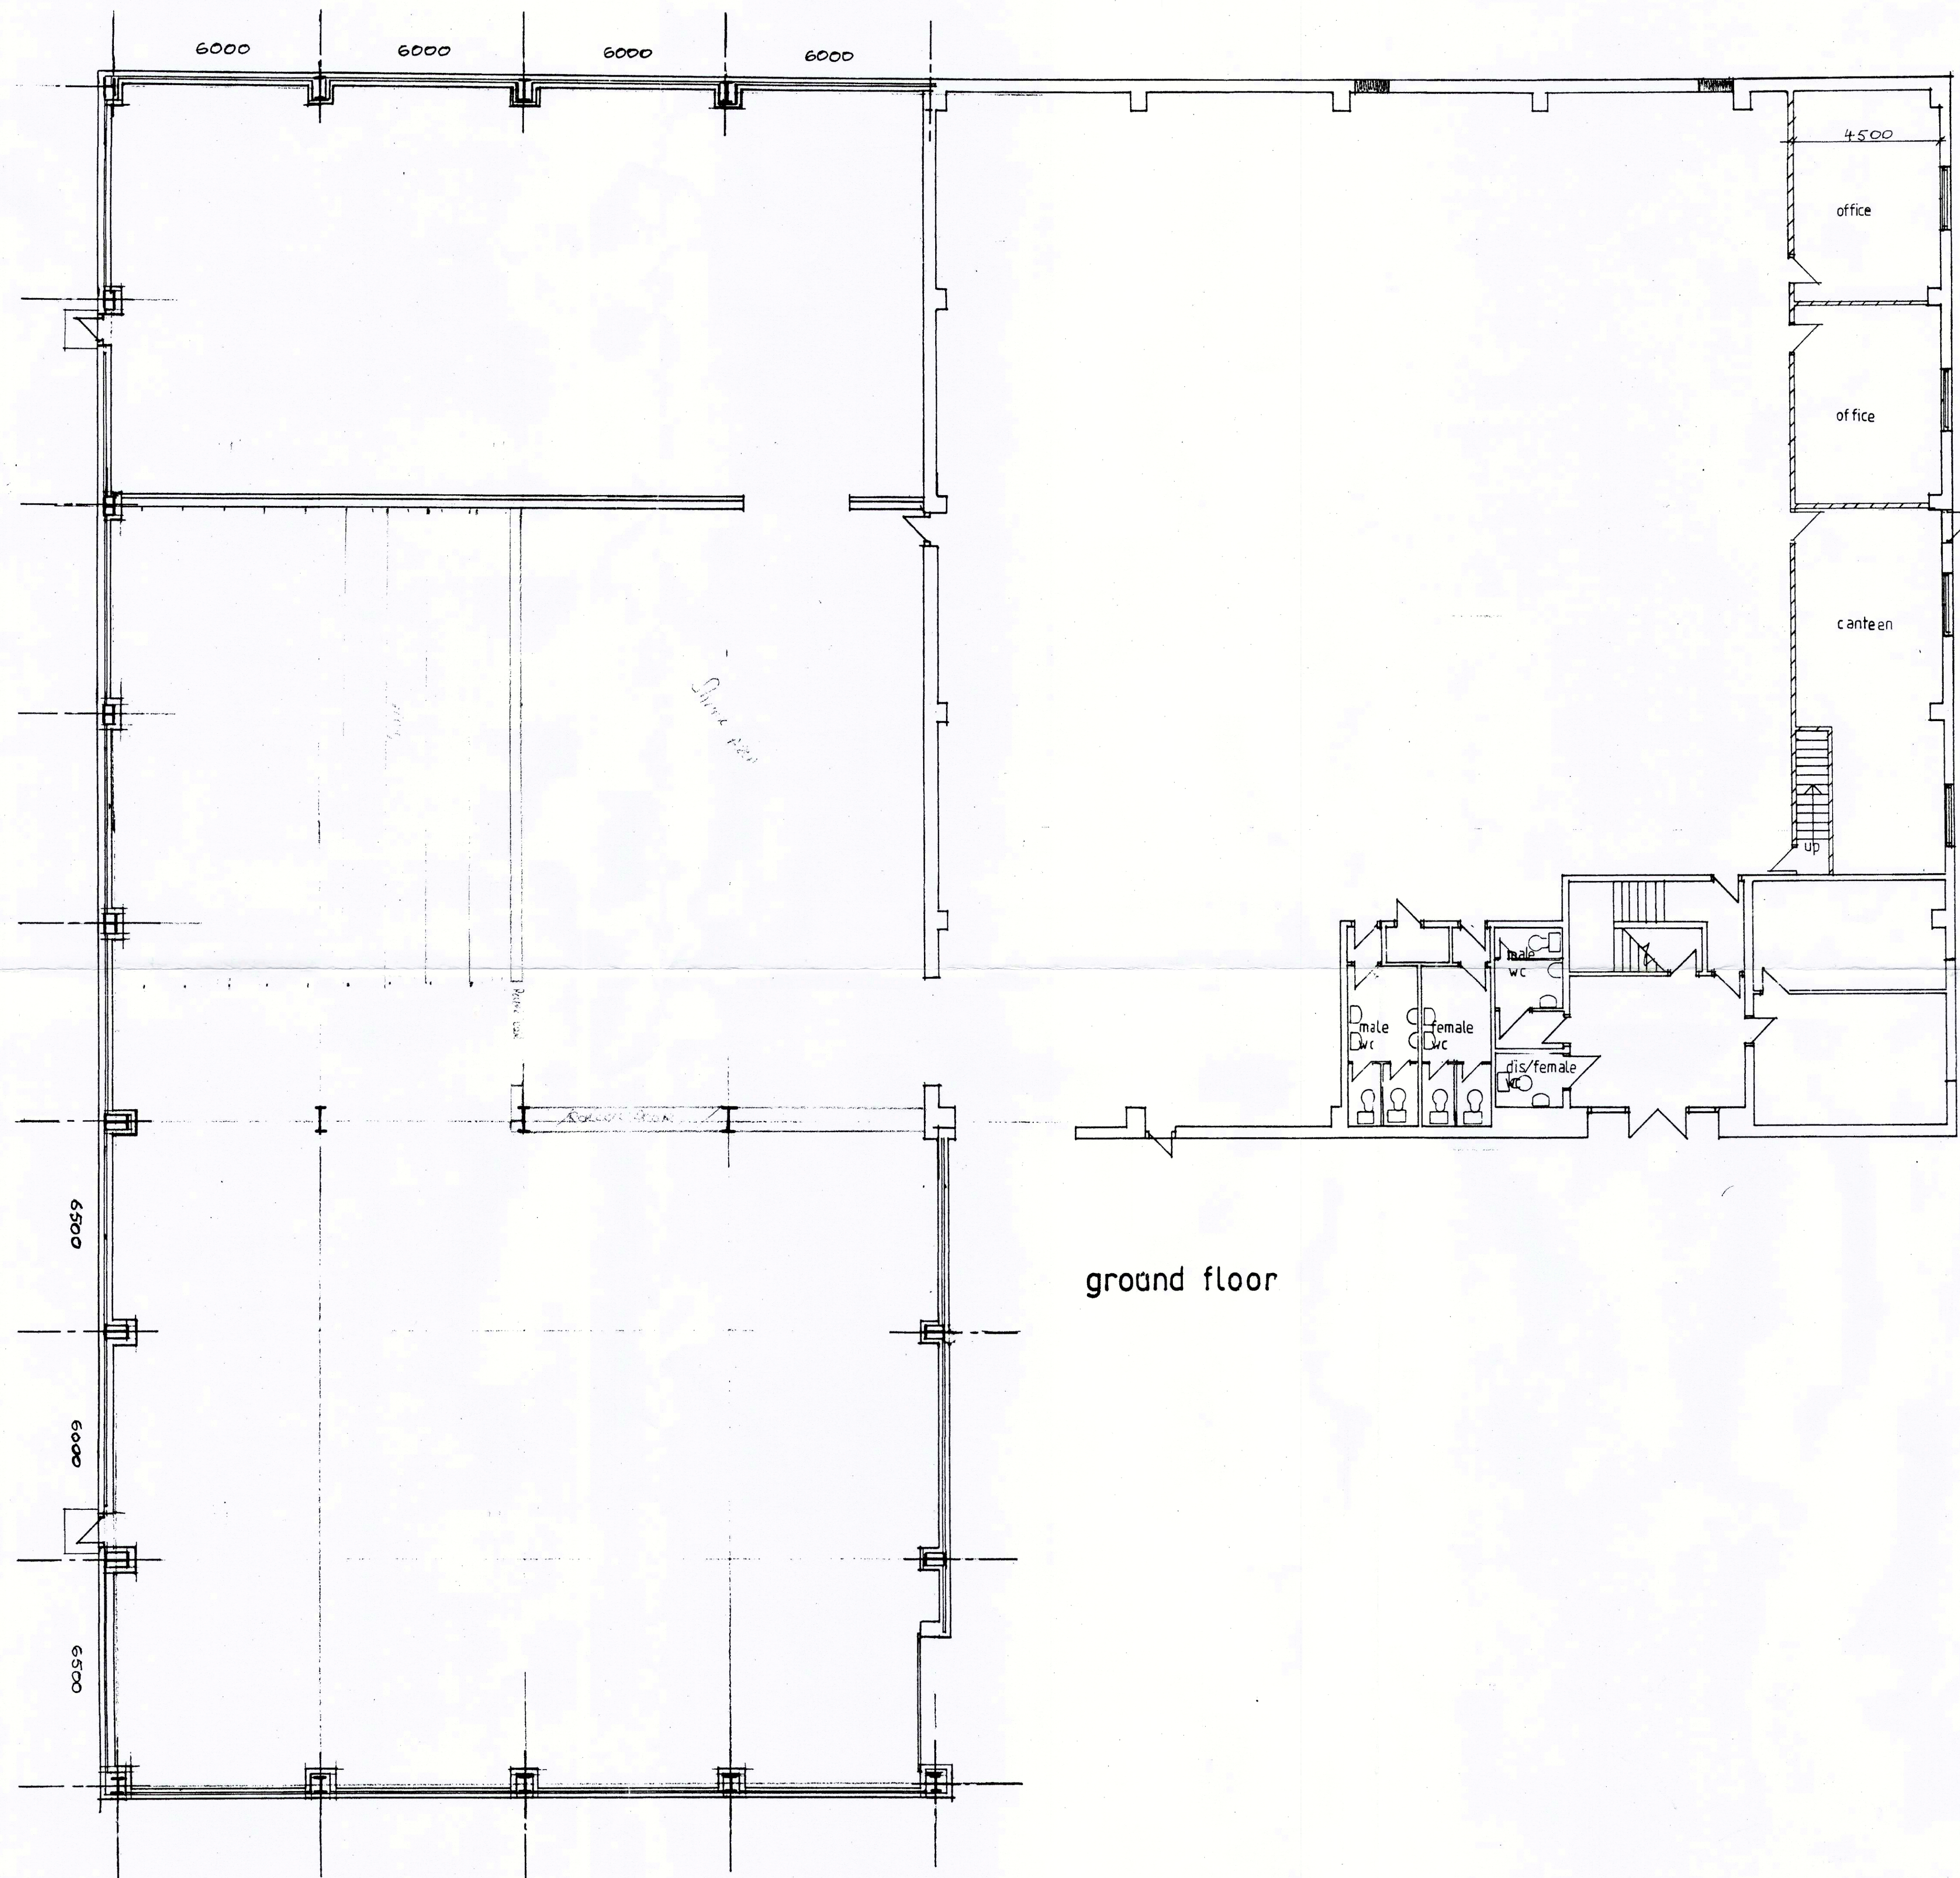

Proposed Extension to
Industrial Unit for
A&S Packaging at
Goldthorpe Industrial Estate
Goldthorpe Barnsley

Plans
Scale 1:100