


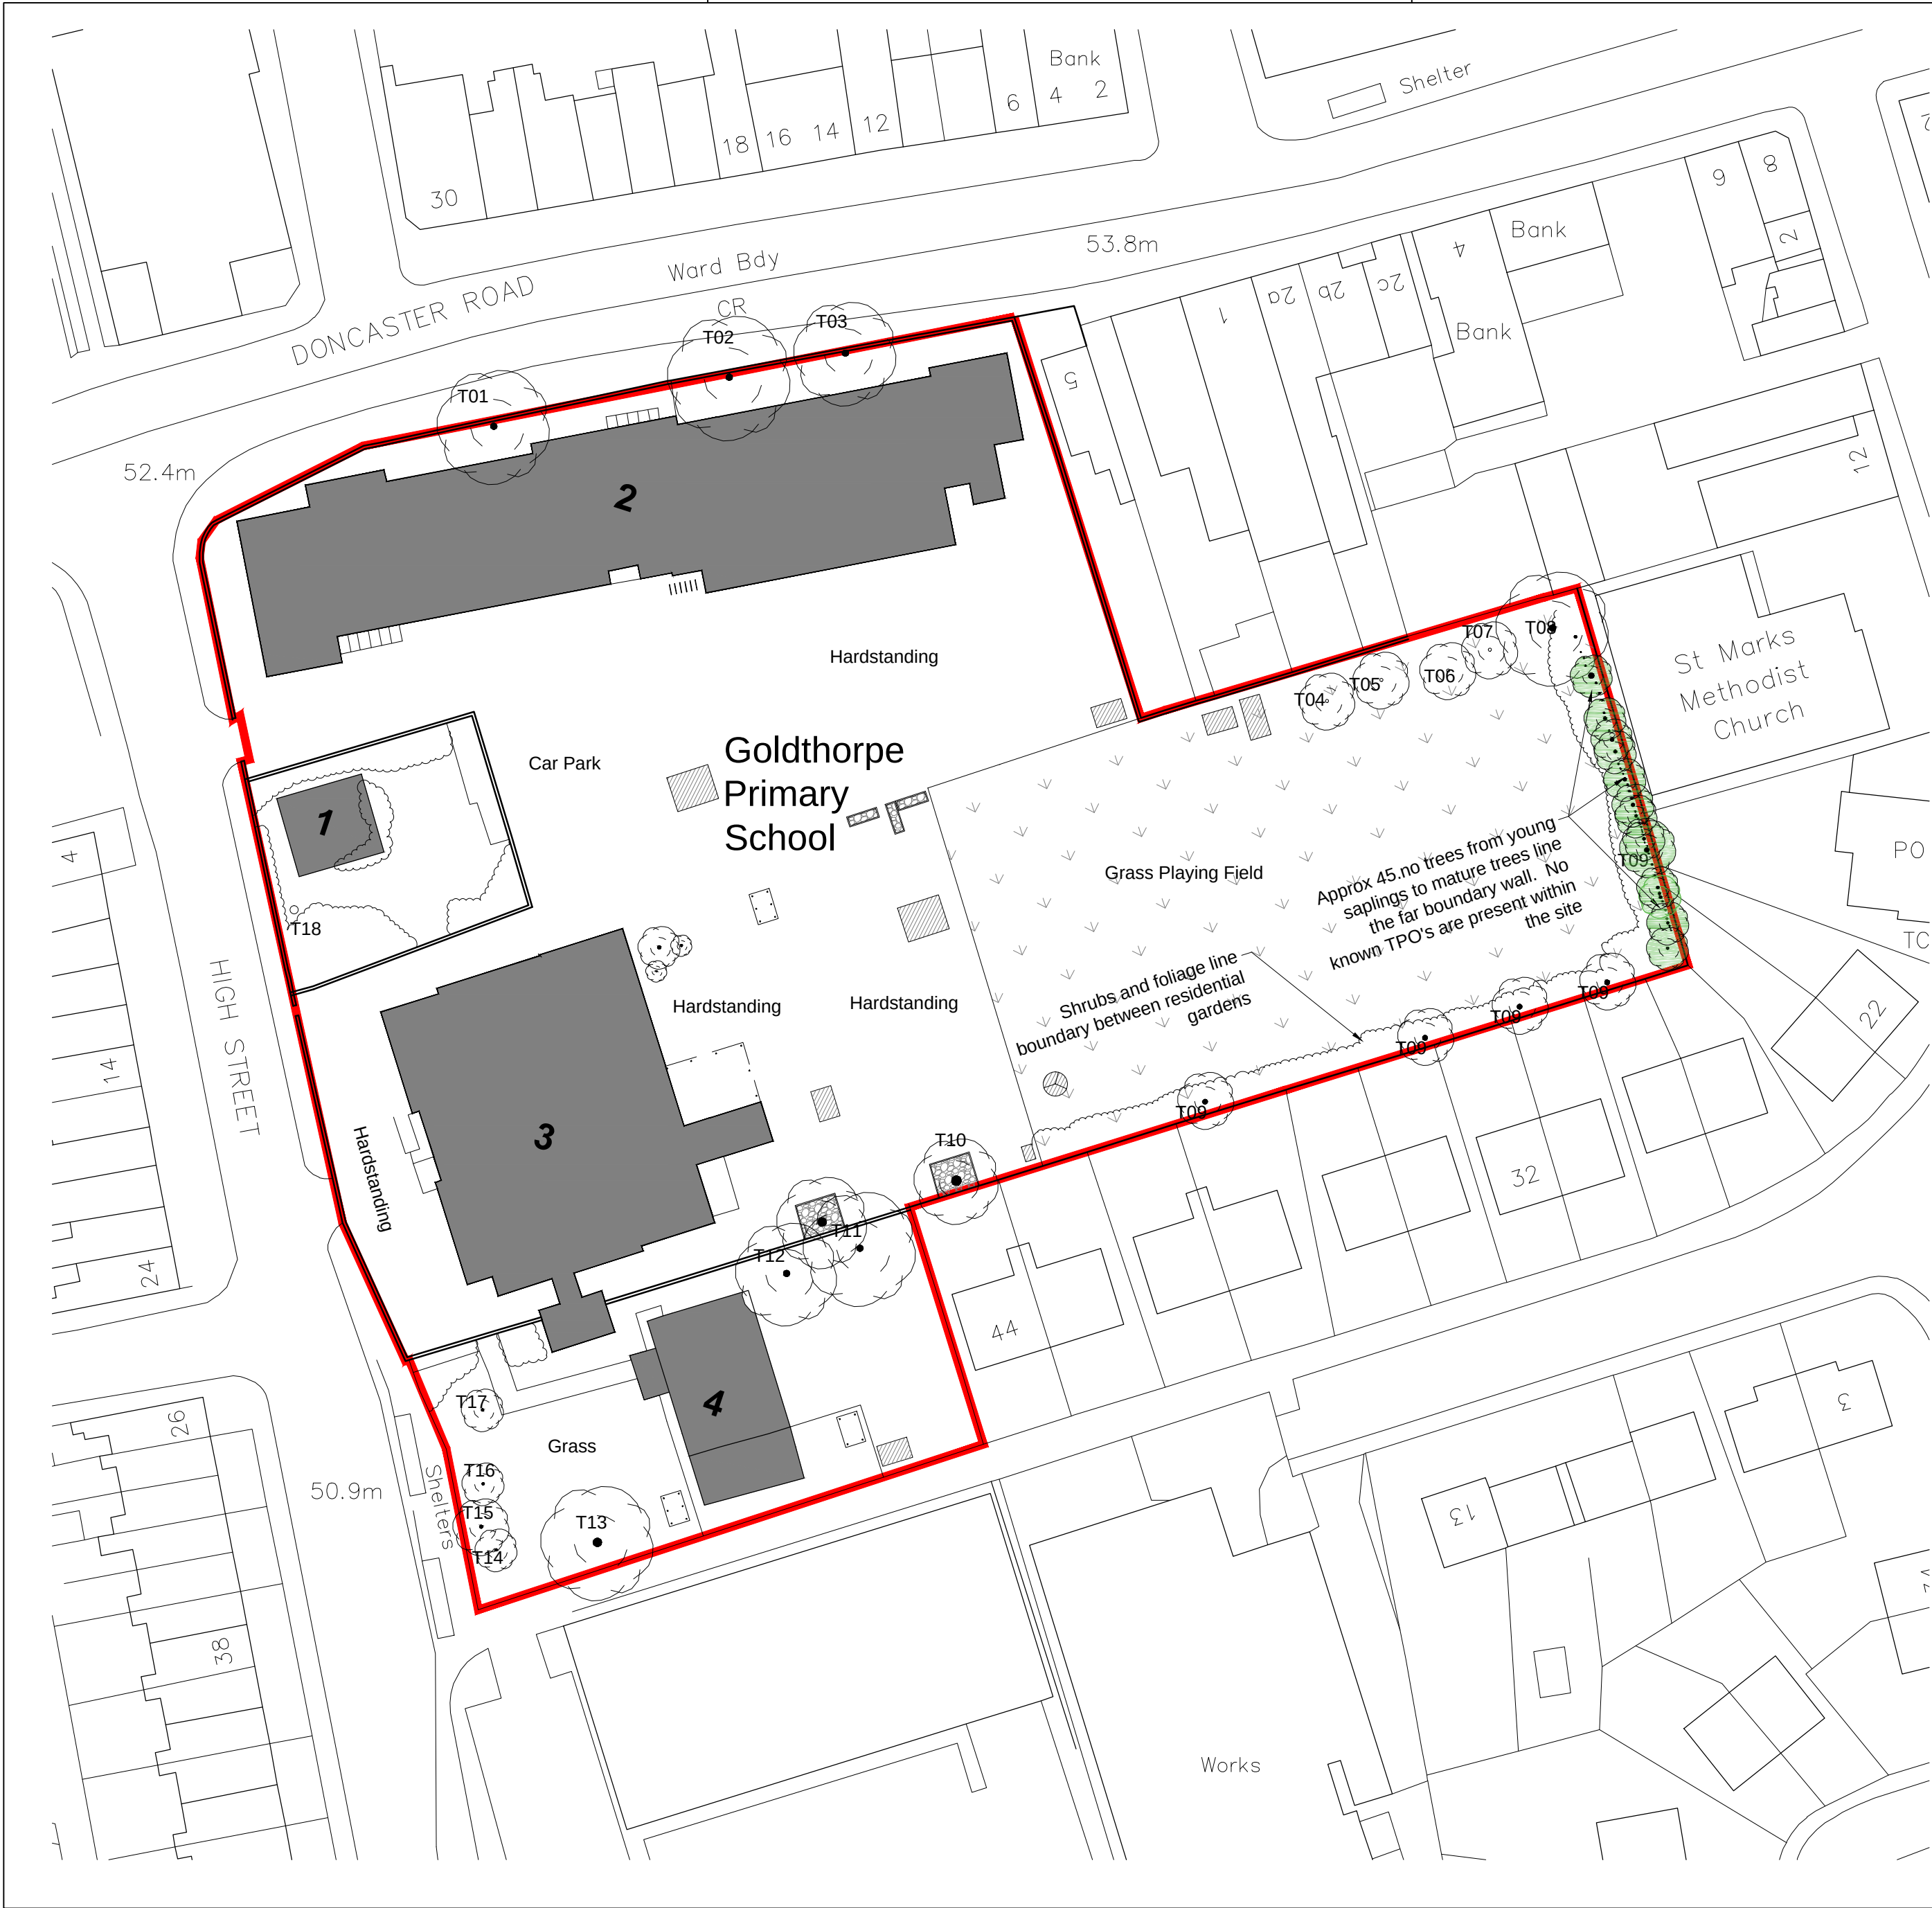

NOTE:
All Tree locations and sizes marked within the site boundary are indicative. No identified TPO's


- KEY**
- Hatch denotation**
- Building to be demolished
 - Outbuildings / storage containers to be removed
 - Foliage / shrubs to be removed
 - Grass surface
 - Existing tree to be retained
 - Existing tree to be removed inc.roots

- Building references**
- 1 - Caretakers House
 - 2 - Main School Building
 - 3 - School Building
 - 4 - Childrens Centre

RESPONSIBILITY IS NOT ACCEPTED FOR OTHERS SCALING DIRECTLY FROM THIS DRAWING. DO NOT SCALE FROM THIS DRAWING, USE WRITTEN DIMENSIONS ONLY.

0m 5 10 15 30m
1:500

ORIGINAL SHEET SIZE **A2**

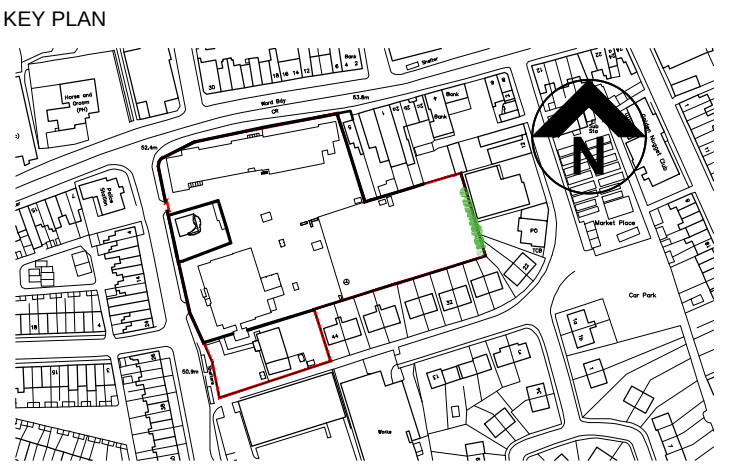

THIS DRAWING IS PRODUCED FOR USE IN THIS PROJECT ONLY AND MAY NOT BE USED FOR ANY OTHER PURPOSE. NPS PROPERTY CONSULTANTS LTD ACCEPT NO LIABILITY FOR THE USE OF THIS DRAWING OTHER THAN THE PURPOSE FOR WHICH IT WAS INTENDED IN CONNECTION WITH THIS PROJECT AS RECORDED IN THE 'PURPOSE FOR ISSUE' AND 'FILE STATUS CODE'.

THIS DRAWING MAY NOT BE REPRODUCED IN ANY FORM WITHOUT PRIOR WRITTEN AGREEMENT OF NPS PROPERTY CONSULTANTS LTD.

© CROWN COPYRIGHT AND DATABASE RIGHTS 2016 ORDNANCE SURVEY LICENCE NUMBER 100022264

Notes:

FIRST ISSUE						
P0						
COMMENT						
REV	DRAWN	DATE	CHECKED	DATE	APPROVED	DATE
 NPS Barnsley Ltd Gateway Plaza, Sackville St, Barnsley, South Yorkshire, S70 2RD, Tel: 01226 774605; Email: barnsley@nps.co.uk; web:www.nps.co.uk						
CLIENT						
BMBC						
PROJECT						
Goldthorpe Primary School Demolition						
TITLE						
Site Location Plan						
SCALES		DISCIPLINE		PROJECT NUMBER		
1:500		ARCHITECT		16-1-1194		
DRAWING NUMBER				REV CODE		
NPS-DR-A-(00)- 010				P1		
STATUS CODE		PURPOSE OF ISSUE		DRAWN BY		
S2		PLANNING APPROVAL		GH		