
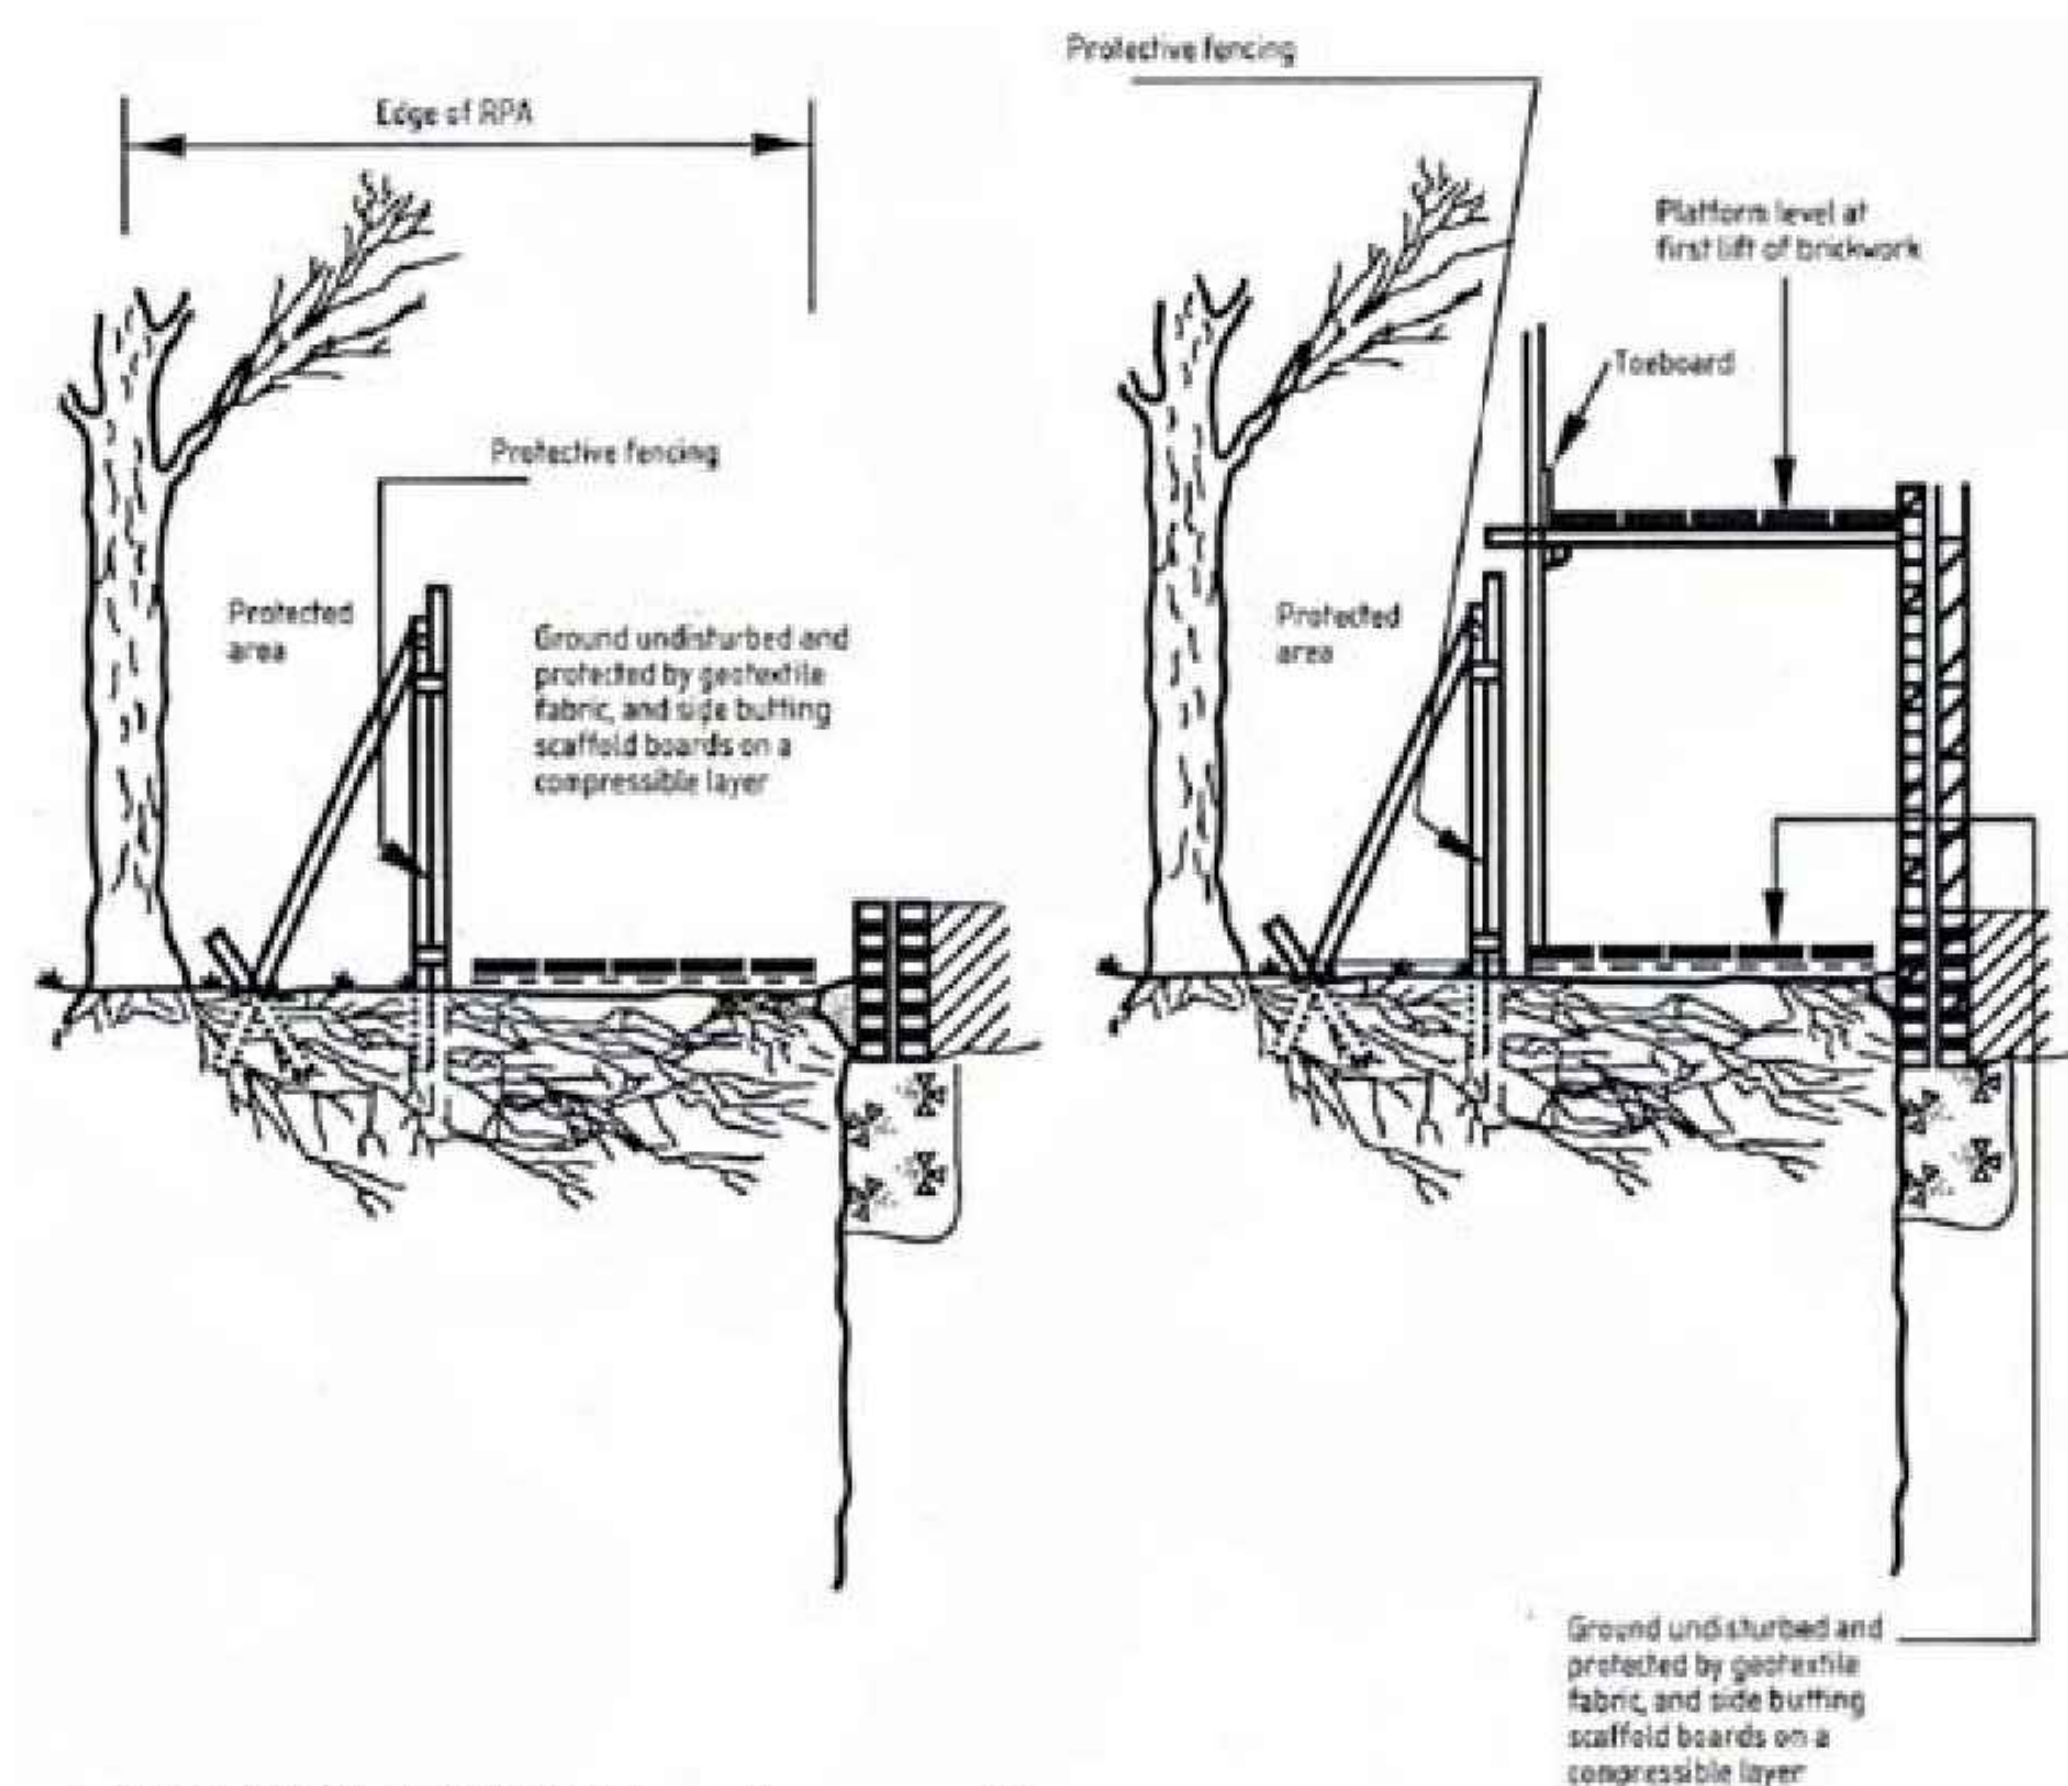


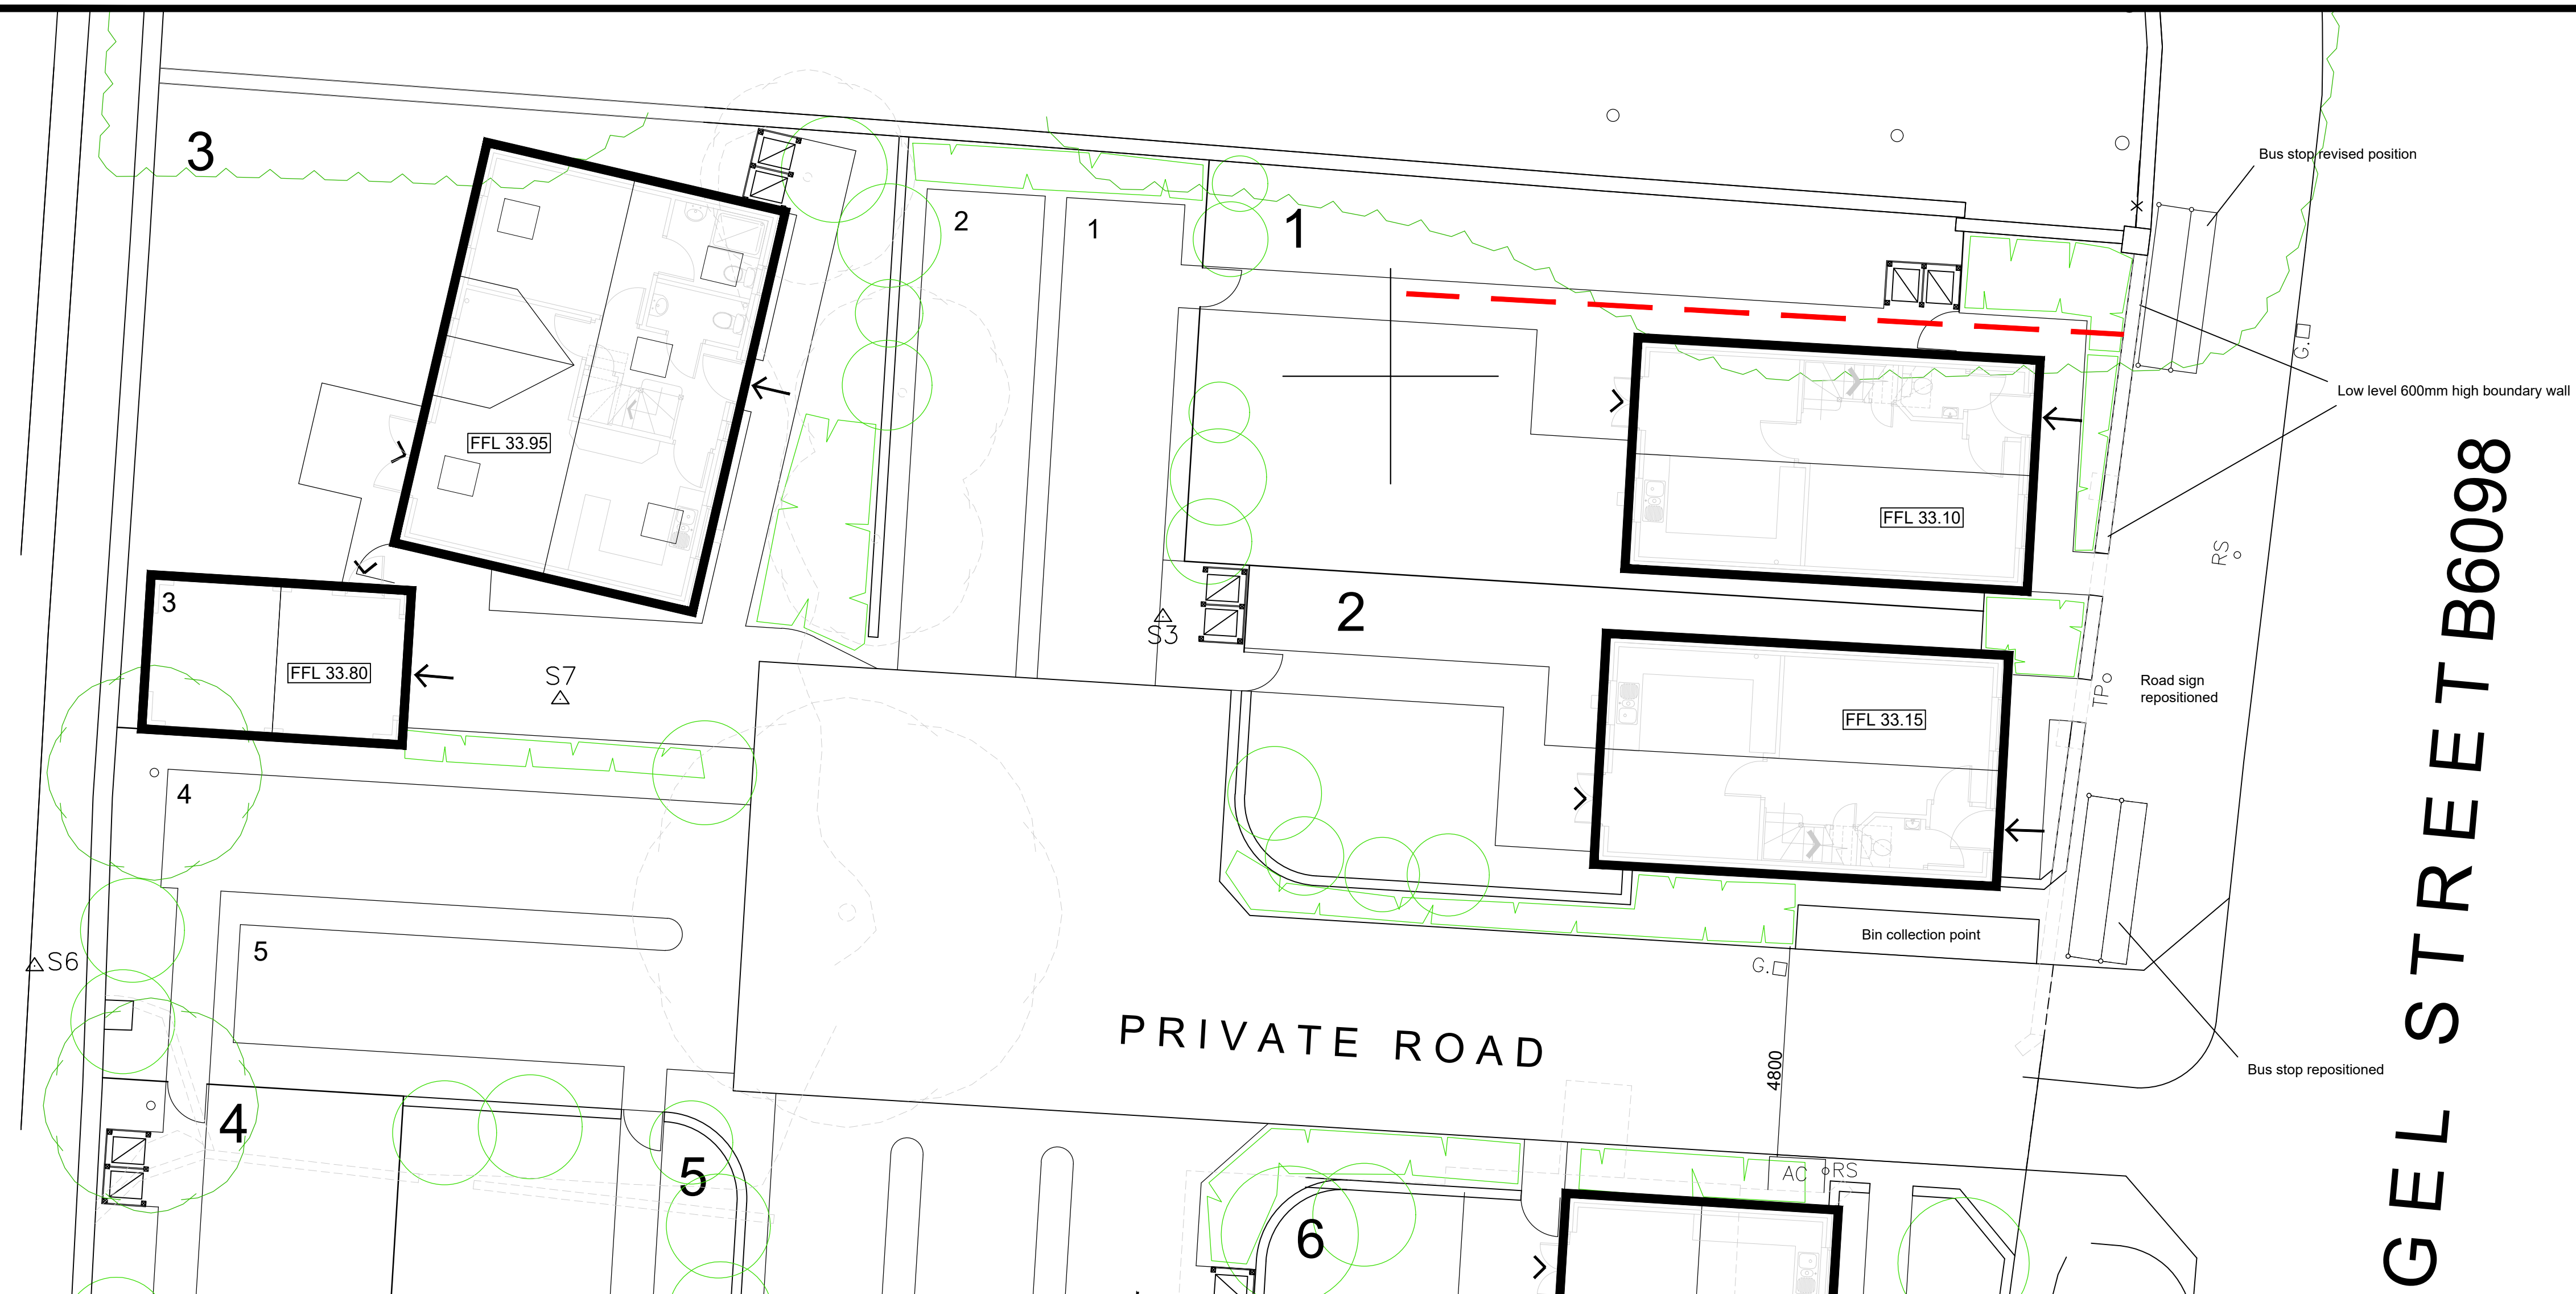

KEY

Tree protection fencing
in line with BS5837:2012

Tree protection required
by Condition 6

BS5837:2005 Figure 3

GENERAL NOTES

Figured dimensions only to be taken from this drawing
Do not scale. If in doubt ask.

© Copyright exists on design and information contained in this drawing

No.	Revision/Issue	Date

Client Name

WATH CONSTRUCTION

Project Name

RESIDENTIAL DEVELOPMENT

Project Address

**FORMER ANGEL HOTEL, HIGH ST,
BOLTON UPON DEARNE
ROTHERHAM S63 8JJ**

Drawing Title

Condition 4

Drawn By

BC

Checked By

MJN

Office Ref

18.032

Project Number

18.032

Date

20.05.2020

Scale

1:100

Drawing Number

C.4

**JENKINS
VEITCH
NOLAN**

Appleby House
Unit 19 Ravenshorn Way
Renishaw, Sheffield S21 3WY

T: 01246 432 338
F: 01246 436 794
E: info@jvnarchitecture.com