


0 1 2 3 4 5 6 7.5m
Scale 1:150

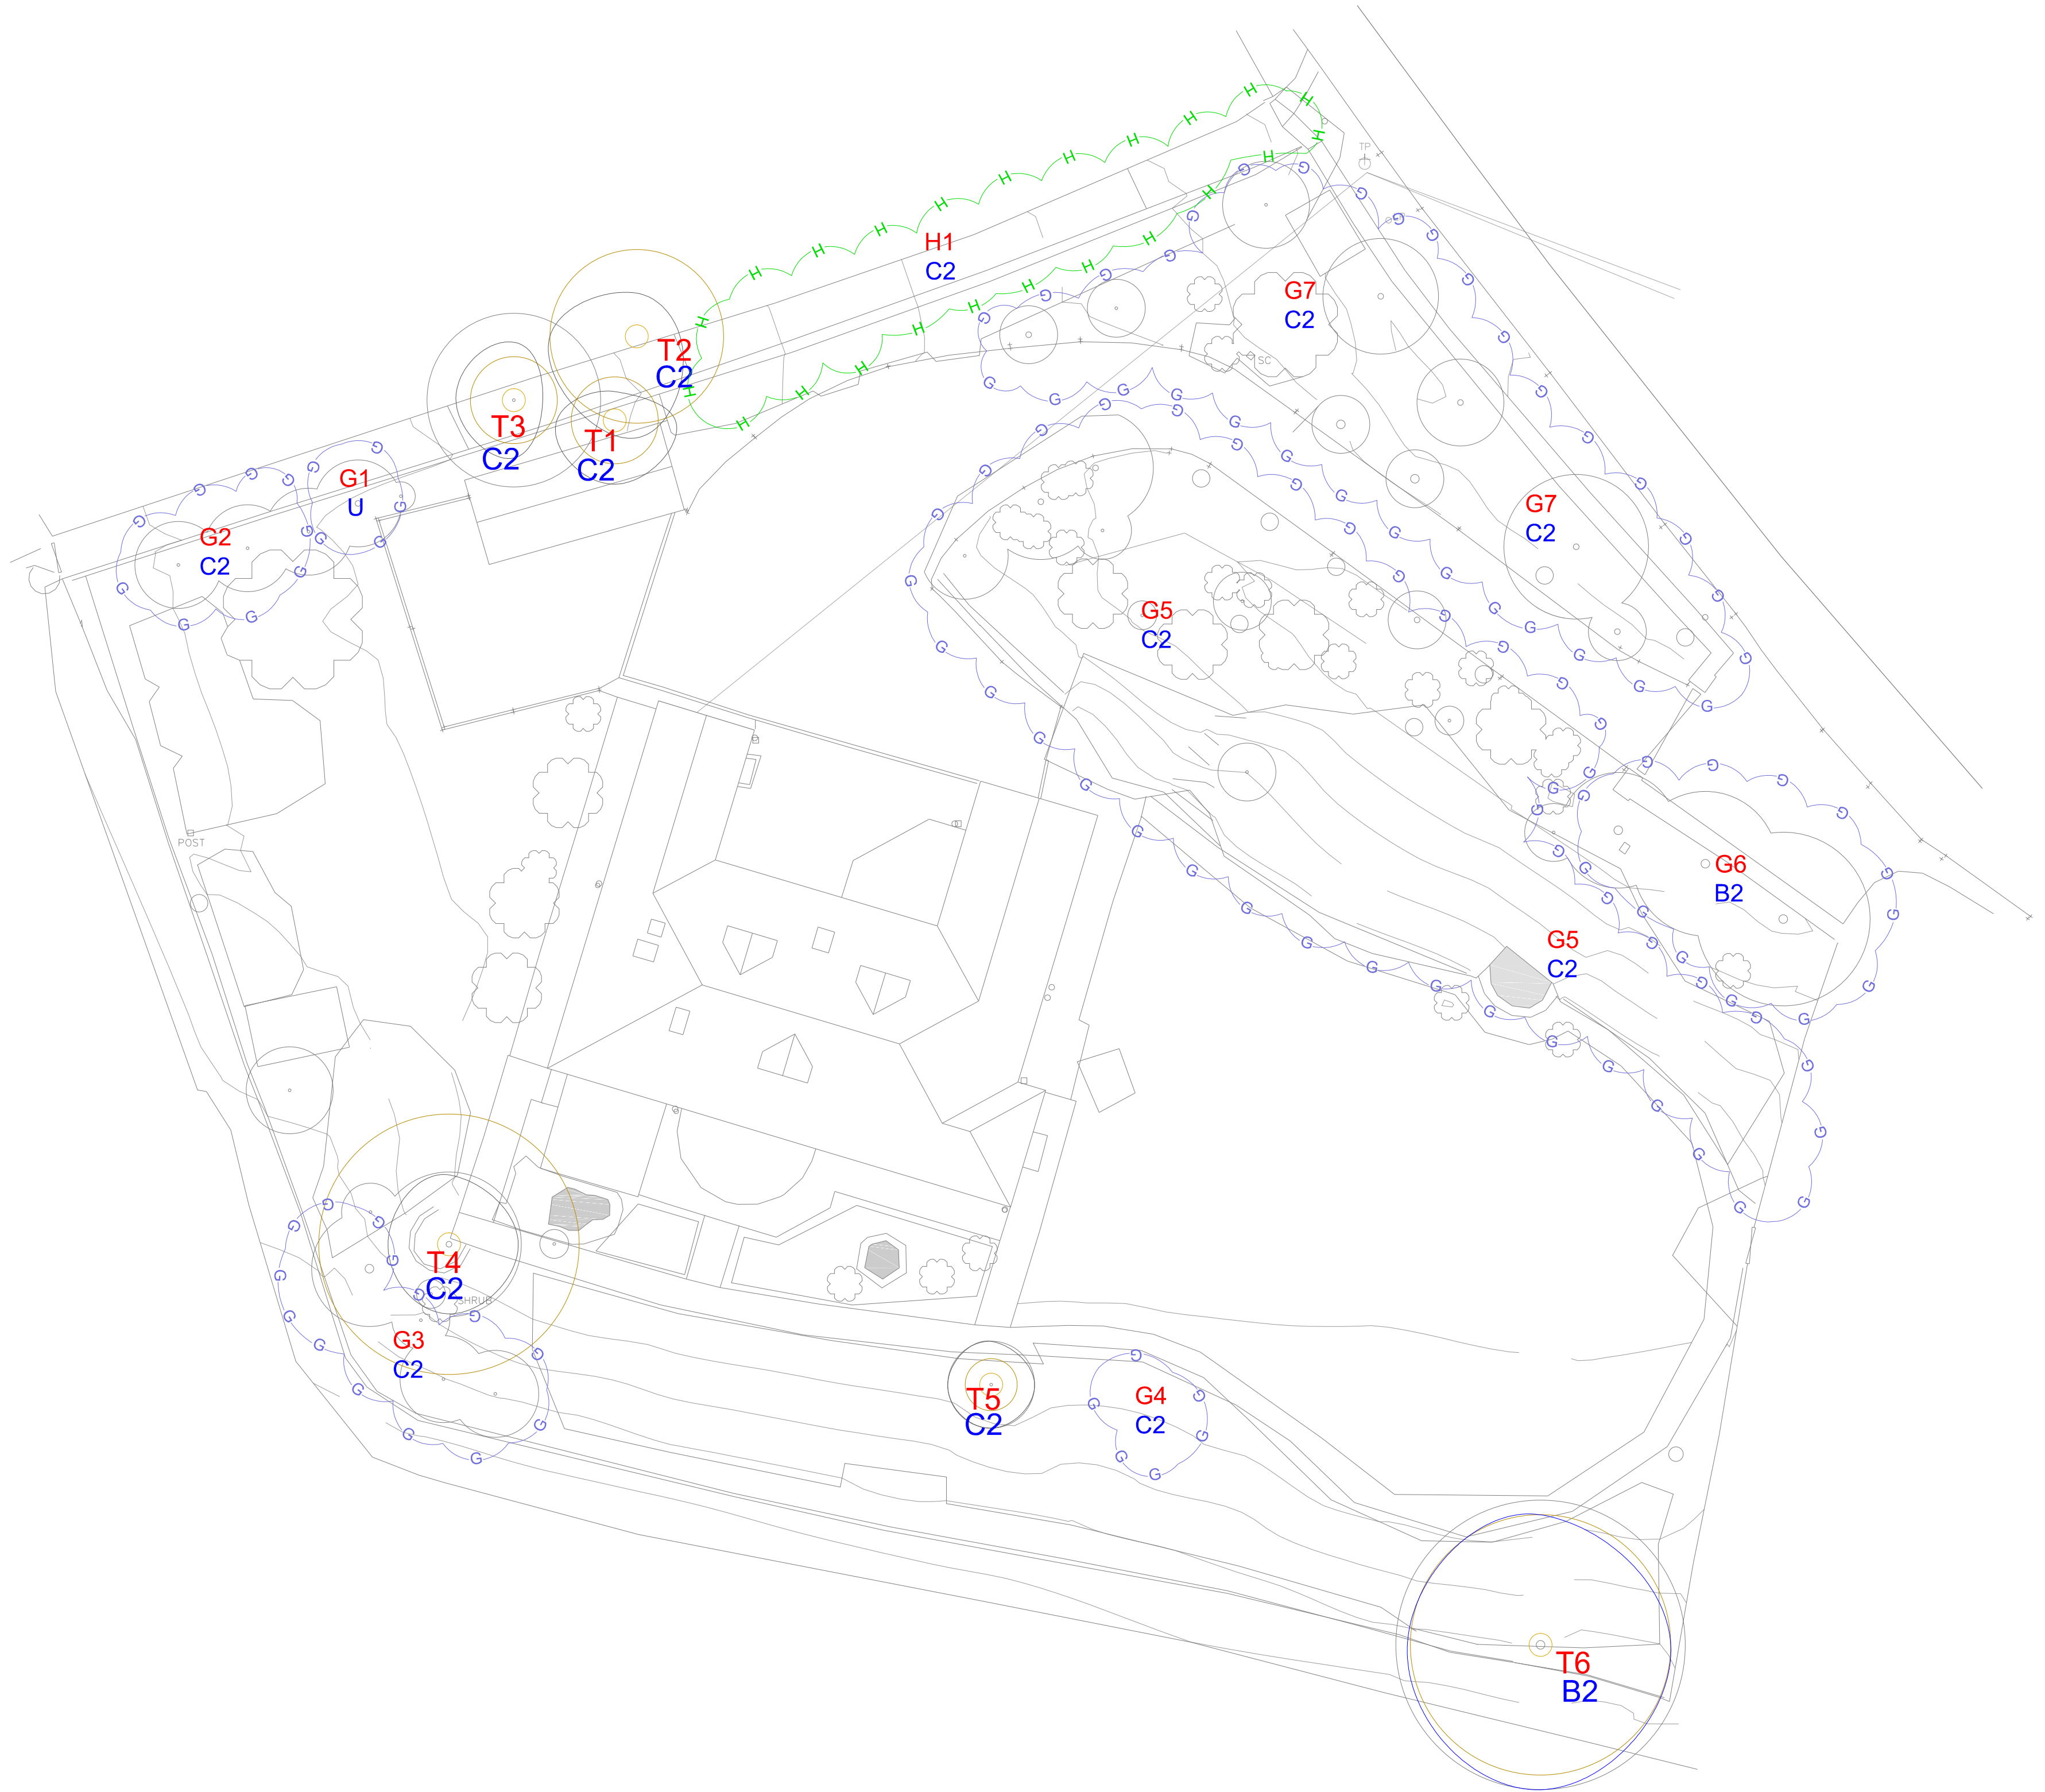

General Notes

- AREA
- GROUP
- HEDGE
- WOOD
- TRUNK LOCATION
- TREE SHADE (24 hr)
- A1 AREA REFERENCE
- G1 GROUP REFERENCE
- H1 HEDGE REFERENCE
- T1 TREE REFERENCE
- W1 WOOD REFERENCE
- B2 CATEGORY GRADE
- TREE CANOPY GRADES
 - CATEGORY A
 - CATEGORY B
 - CATEGORY C
 - CATEGORY U
 - ROOT PROTECTION AREA

No.	Revision/Issue	Date



Project Name and Address

Windy Ridge, Dark Lane, Barnsley

Drawn by www.YourCad.co.uk	Checked IT
Date May 2016	
Scale 1:150 @ A1	