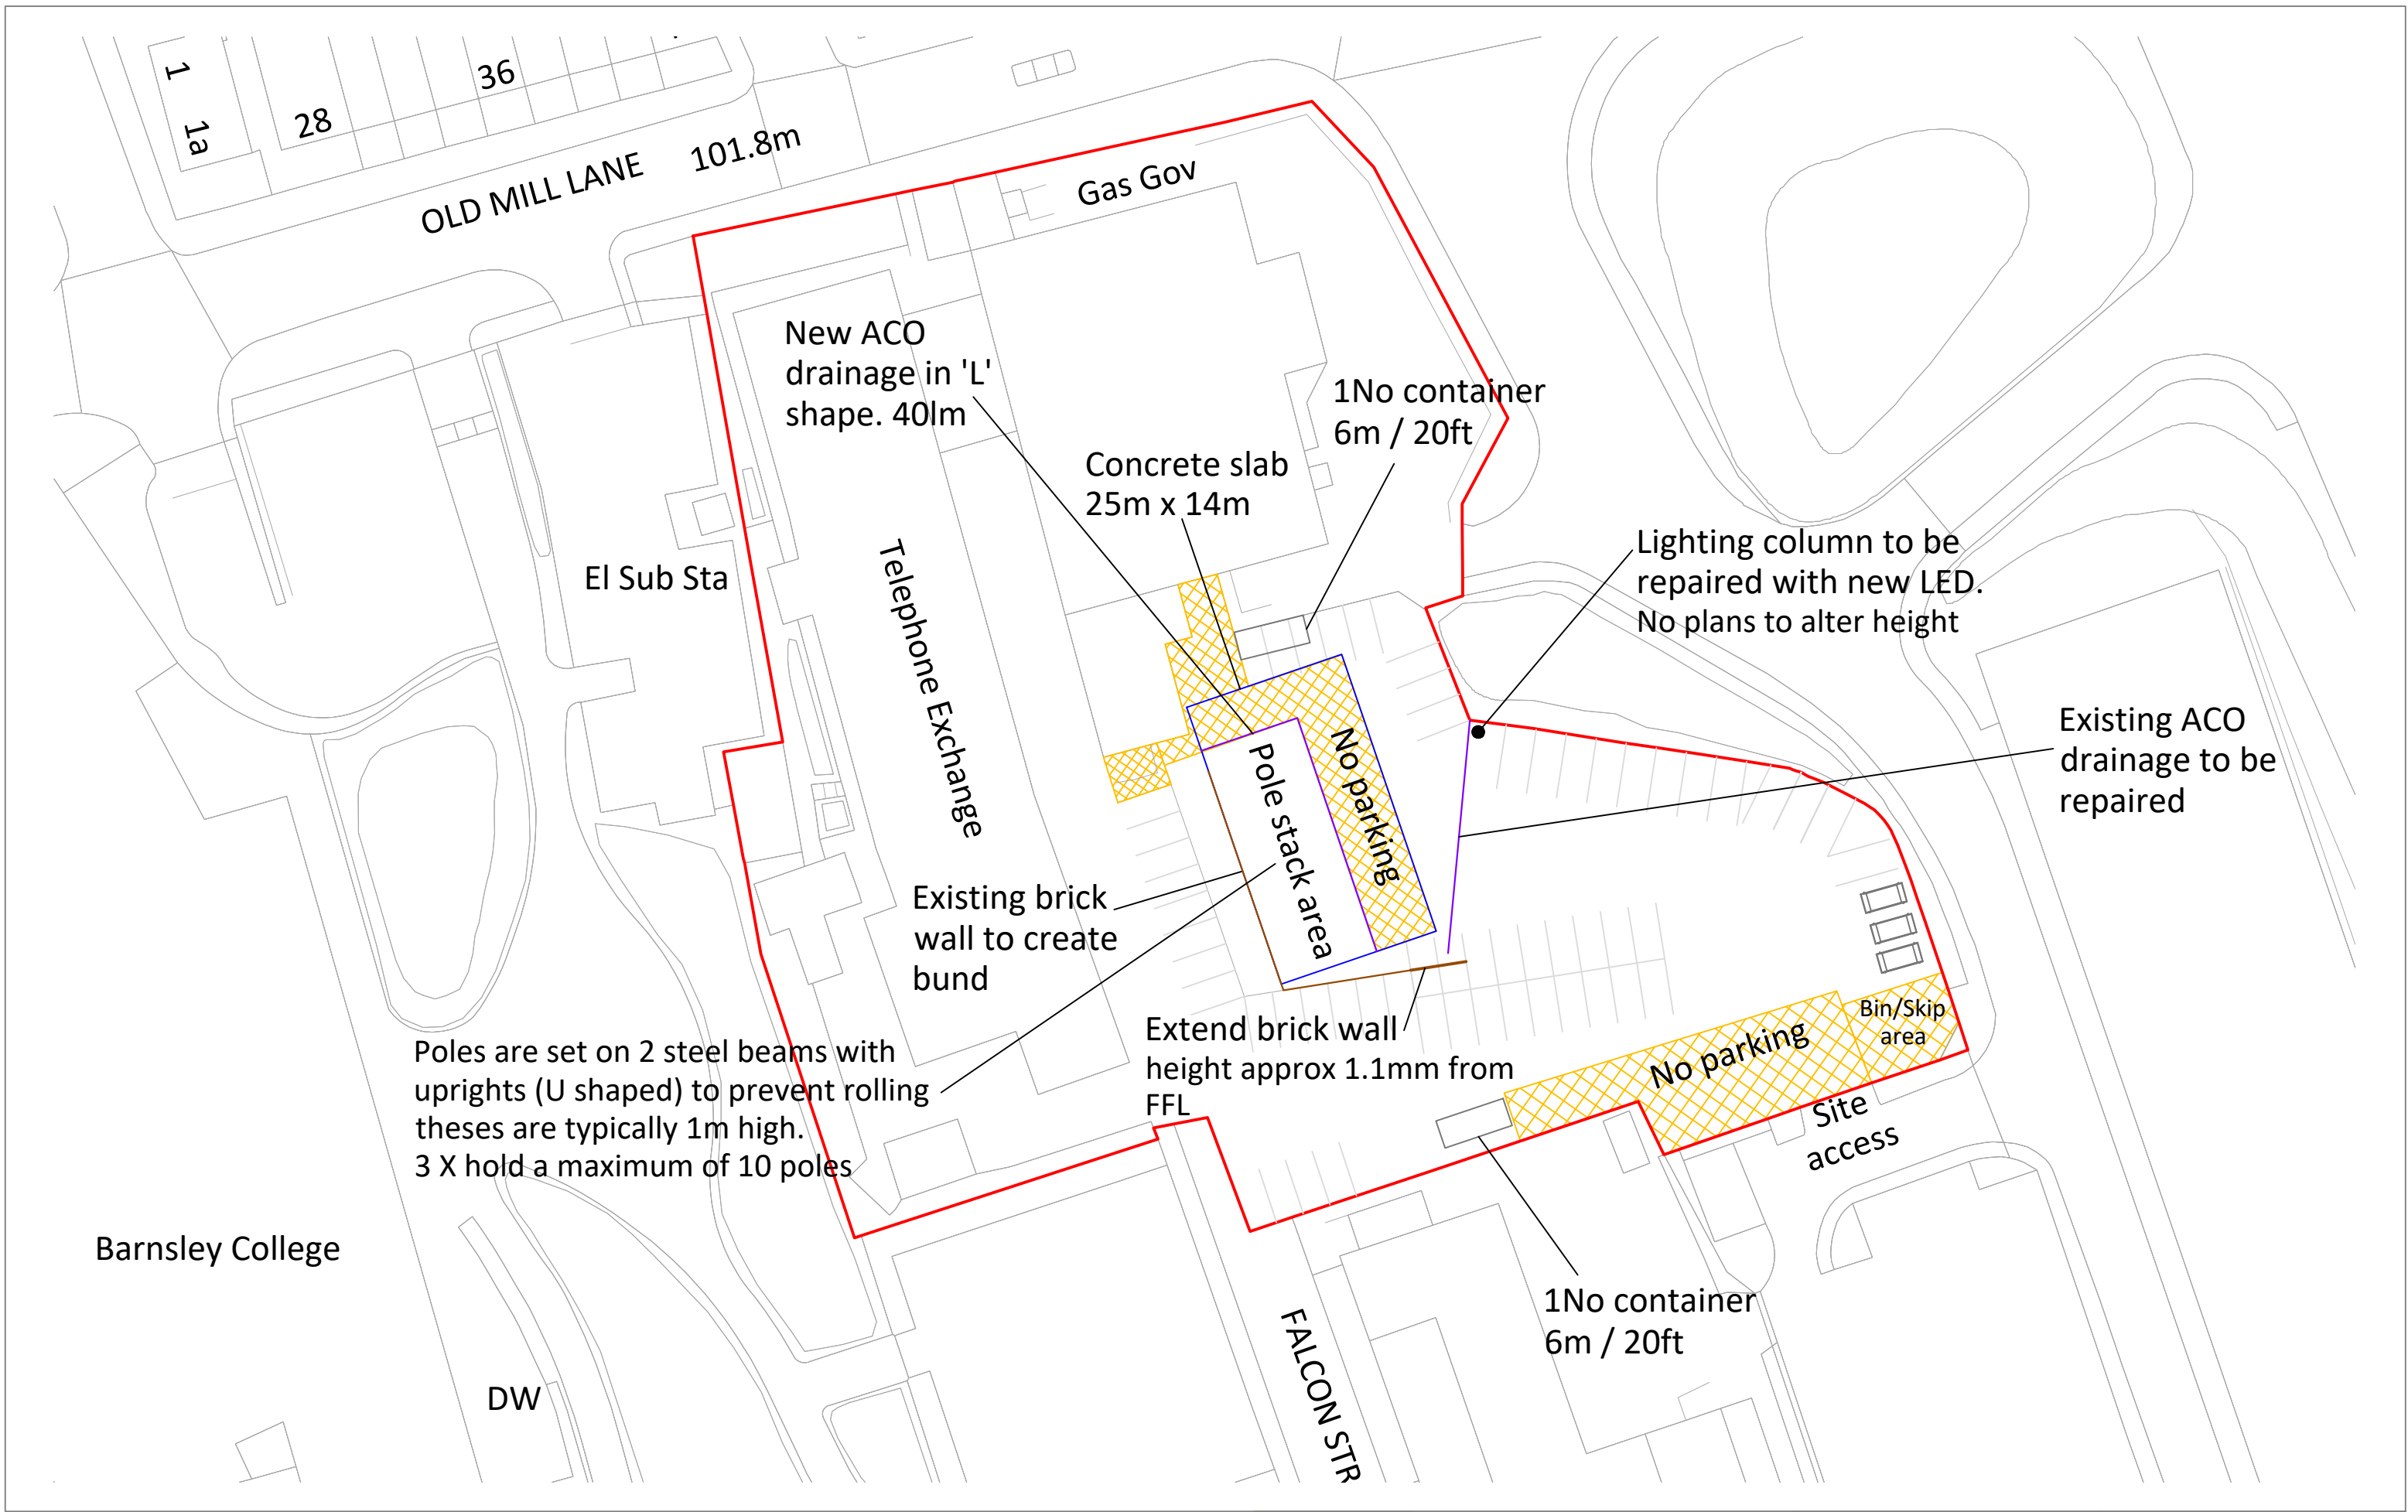


PROJECT:	Openreach Civils Depot - K1087446		CLIENT:		
SITE:	Barnsley TE/TRS		Barnsley TE/TRS Off County Way Barnsley South Yorkshire S70 2EY		This drawing has been produced using a DWG purchased from RequestAPlan. Dimensions to be confirmed on site. The copyright of this drawing is the property of CBRE, without whose written consent, it may not be used, published or reproduced in any form.
TITLE:	003- Block plan_1.1				
SCALE:	1:500 @ A3				
DRAWN BY:	BP	CHECKED BY:	GS	CBRE	