


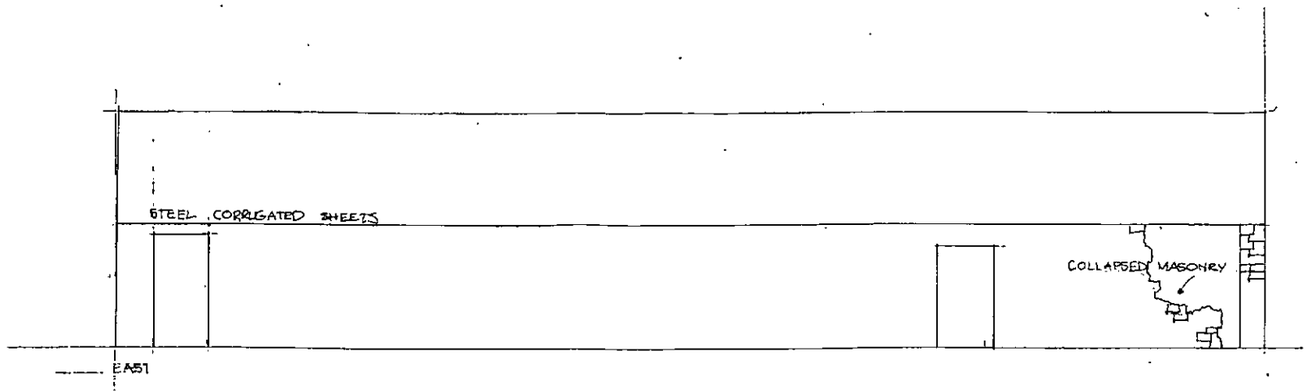


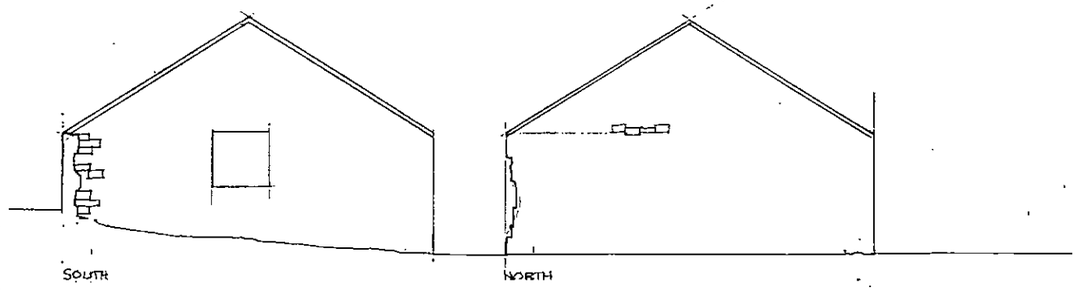

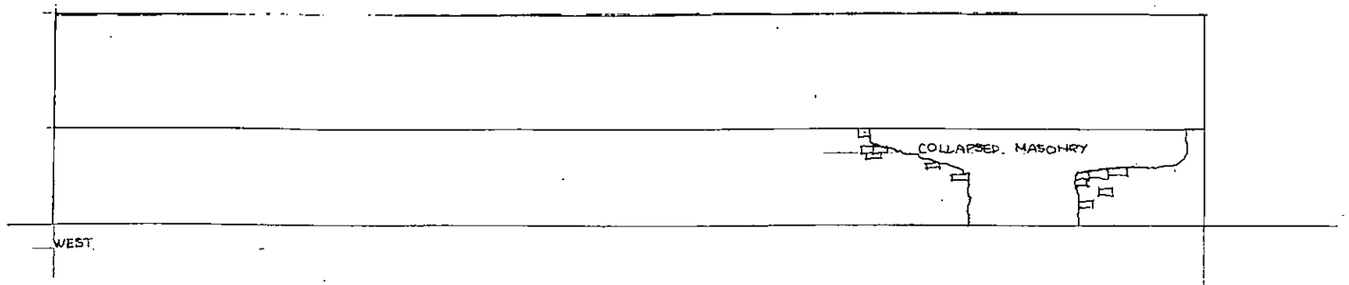


PLAN

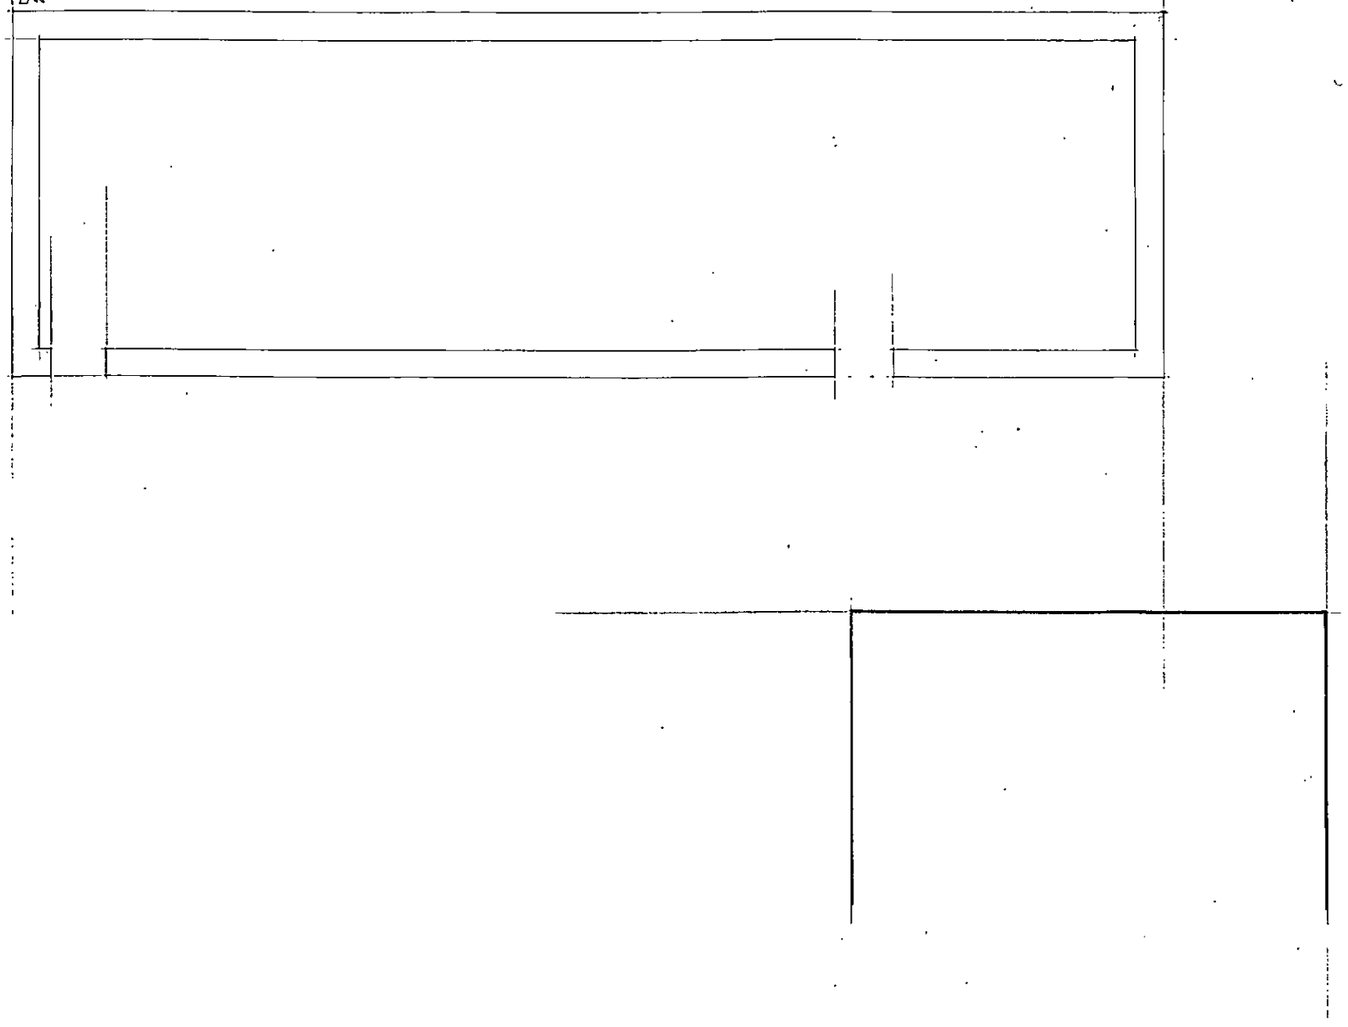


AGRICULTURAL STORAGE BUILDING - SURVEY 1:100 EXISTING UNIT
SPICER HOUSE, SPICER HOUSE LANE 10/15 A4


MICHAEL A CLYNCH
Dip. Arch. Dip. T. P. A.R.I.B.A.
Architect & Town Planner
14 Huddersfield Road, Ingbirchworth
Sheffield S36 7GF Tel: 01226 763307

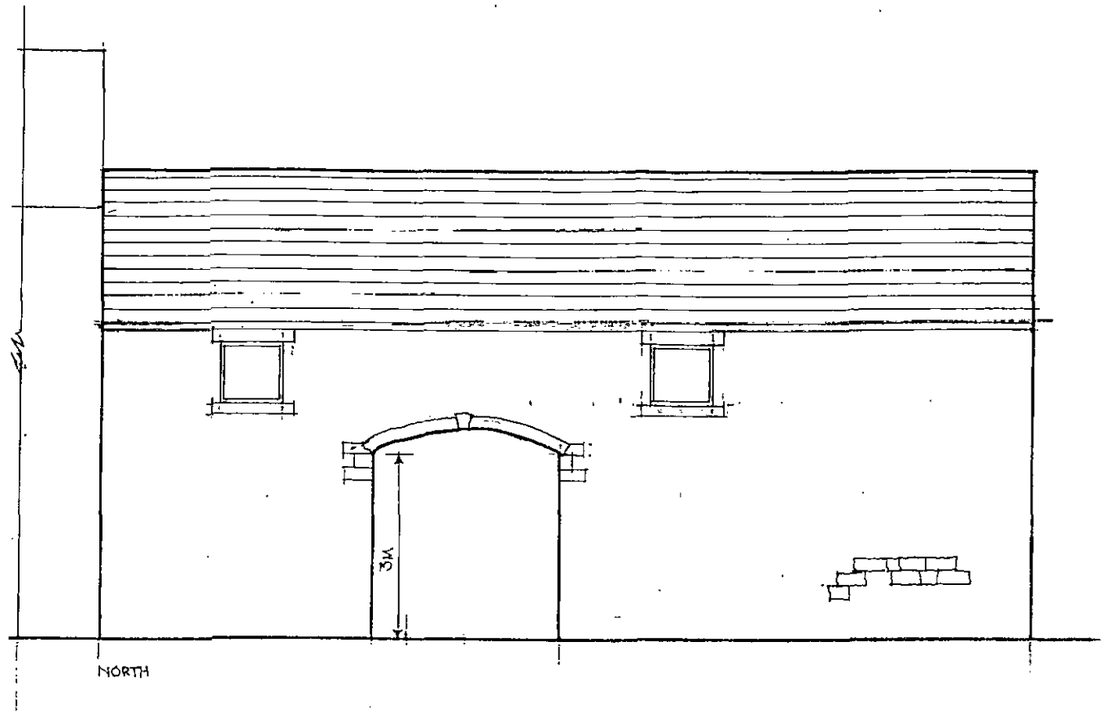

NORTH

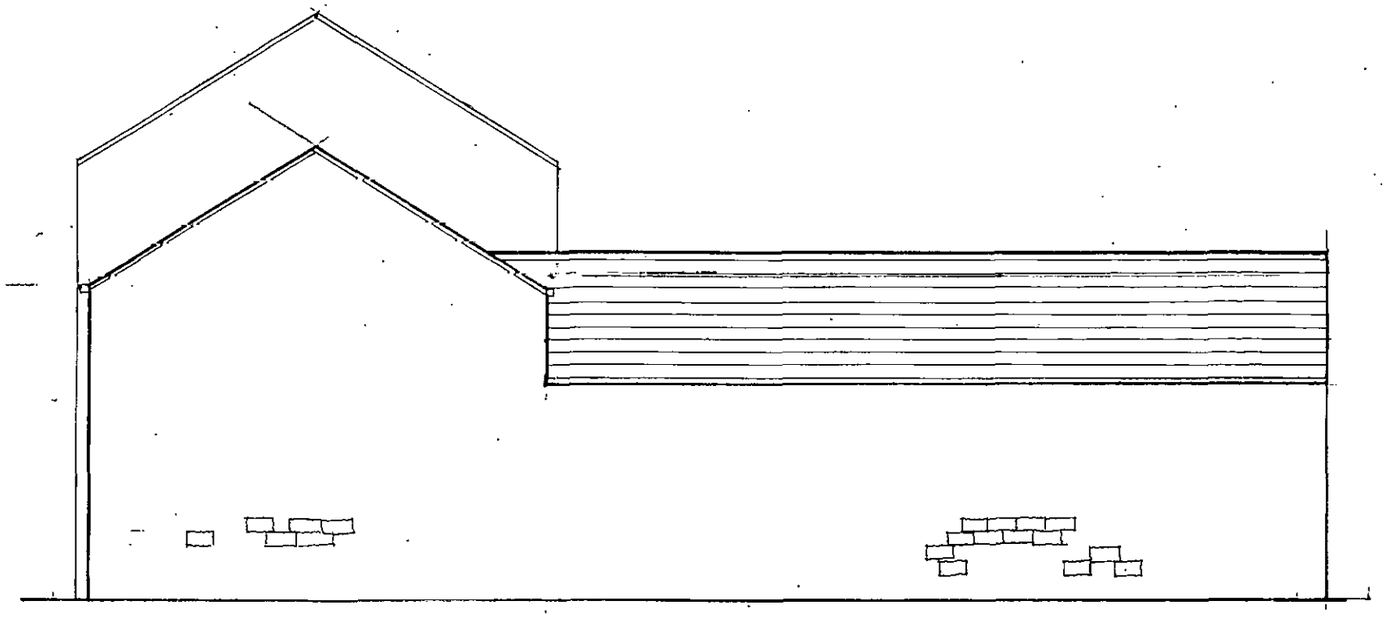


WEST

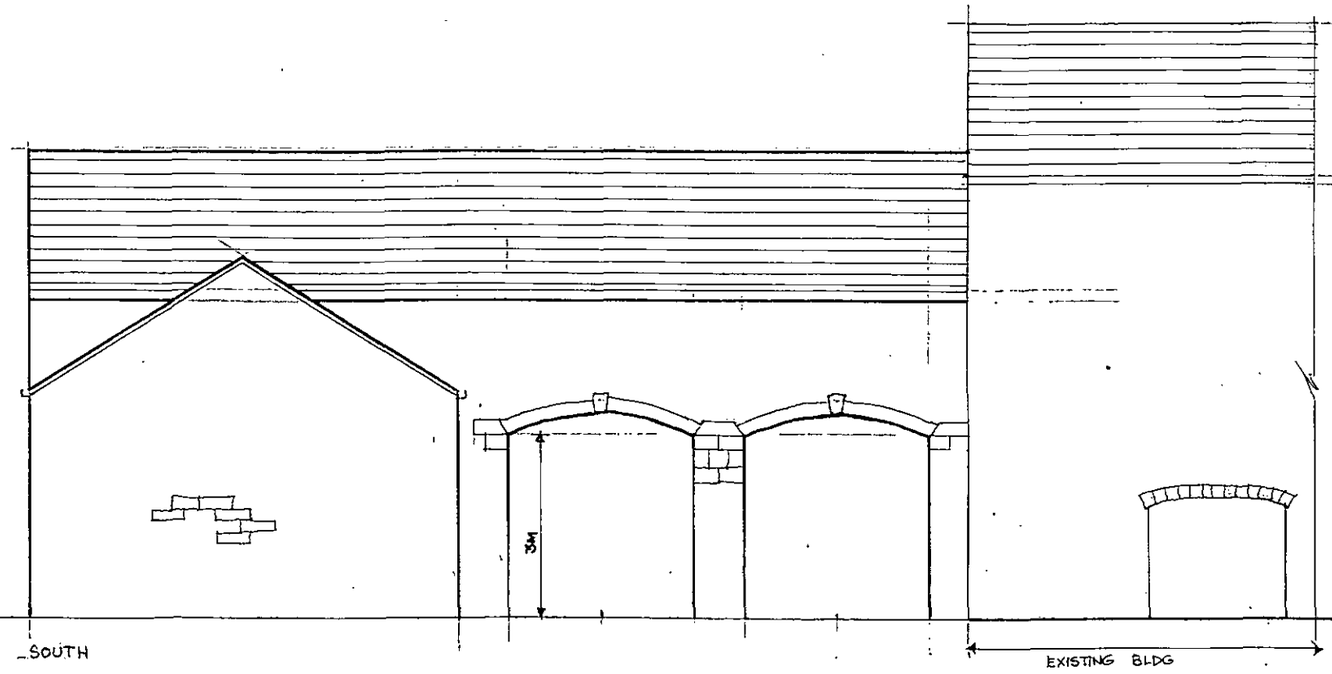


SOUTH

AGRICULTURAL STORAGE BUILDING - ELEVATIONS 1:100 A3
SPICER HOUSE . SPICER HOUSE LANE 10/15

MICHAEL A CLYNCH
Dip. Arch. Dip. T. P. A.R.I.B.A.
Architect & Town Planner
14 Huddersfield Road, Ingbirchworth
Sheffield S36 7GF Tel: 01226 766308

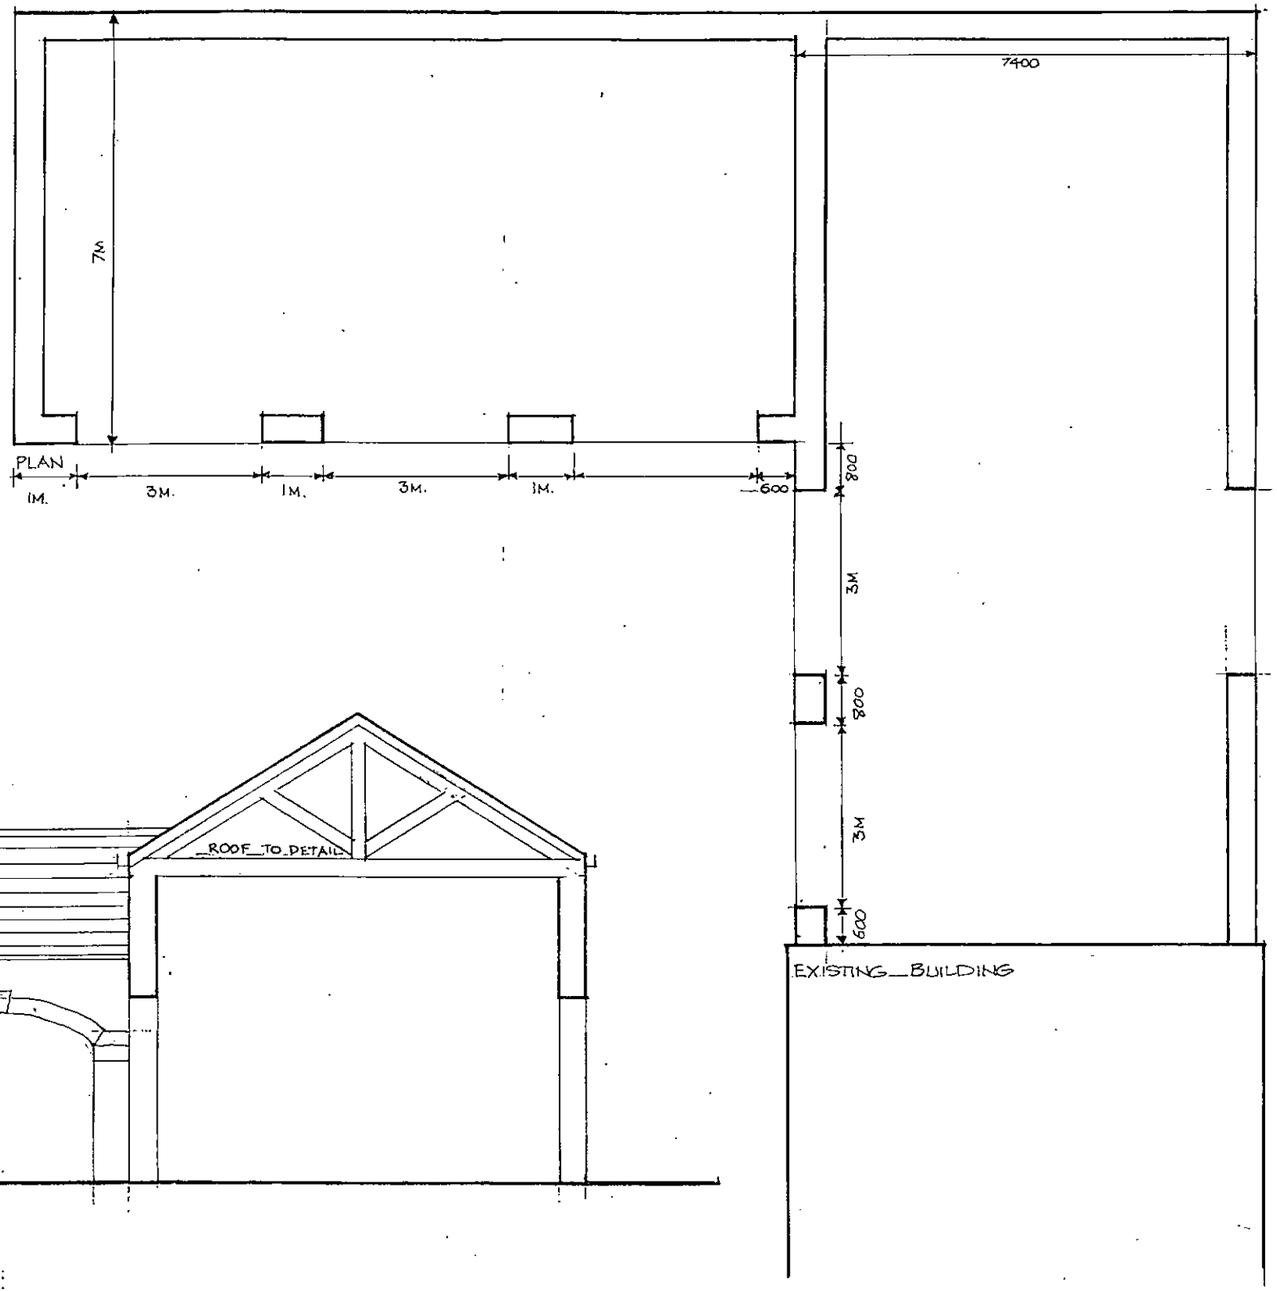

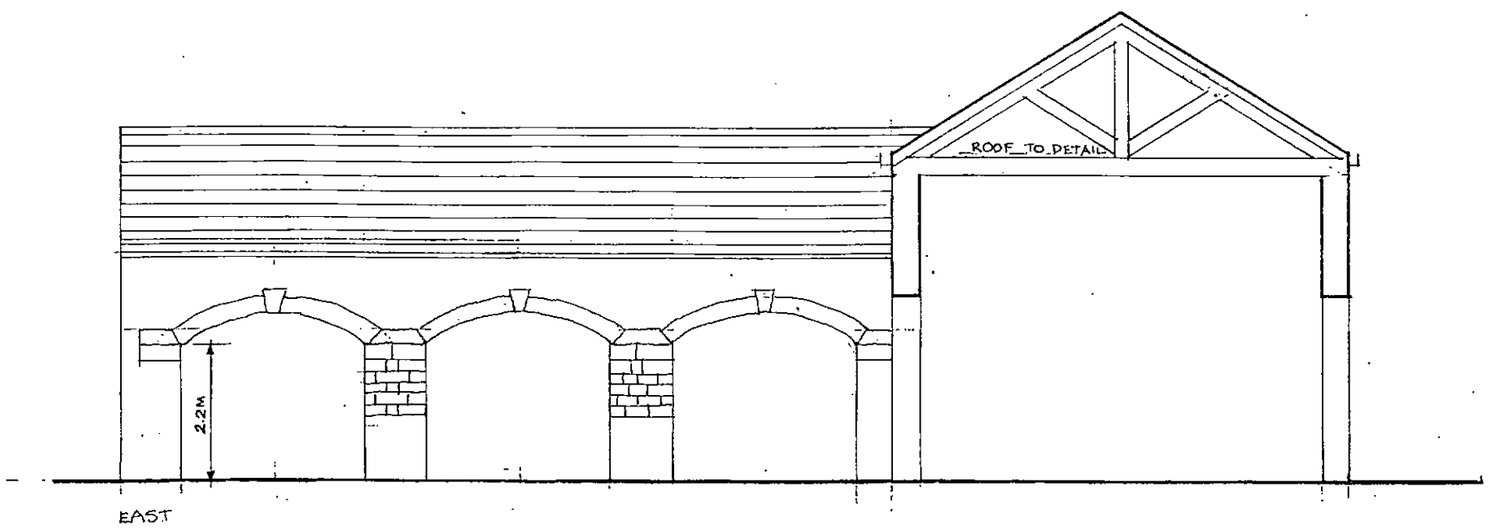

AGRICULTURAL STORAGE BUILDING - PLAN + ELEVATION 1:100

SPICER HOUSE, SPICER HOUSE LANE, 10/15

A1

MICHAEL A CLYNCH
Dip. Arch. Dip. T. P. A.R.I.B.A.
Architect & Town Planner
14 Huddersfield Road, Ingbirchworth
Sheffield S36 7GF Tel: 01226 763087

Spicer House



0 2 4 6 8 10 12 14 16 18 20
m

21 October 2015, ID: M4P-00472977
m4p.mapdataportal.co.uk

1:500 scale print at A3, Centre: 420462 E, 405583 N


©Crown Copyright. Licence no. 100025026

N

Mapping sourced from Ordnance Survey

Ordnance Survey®

Landplan

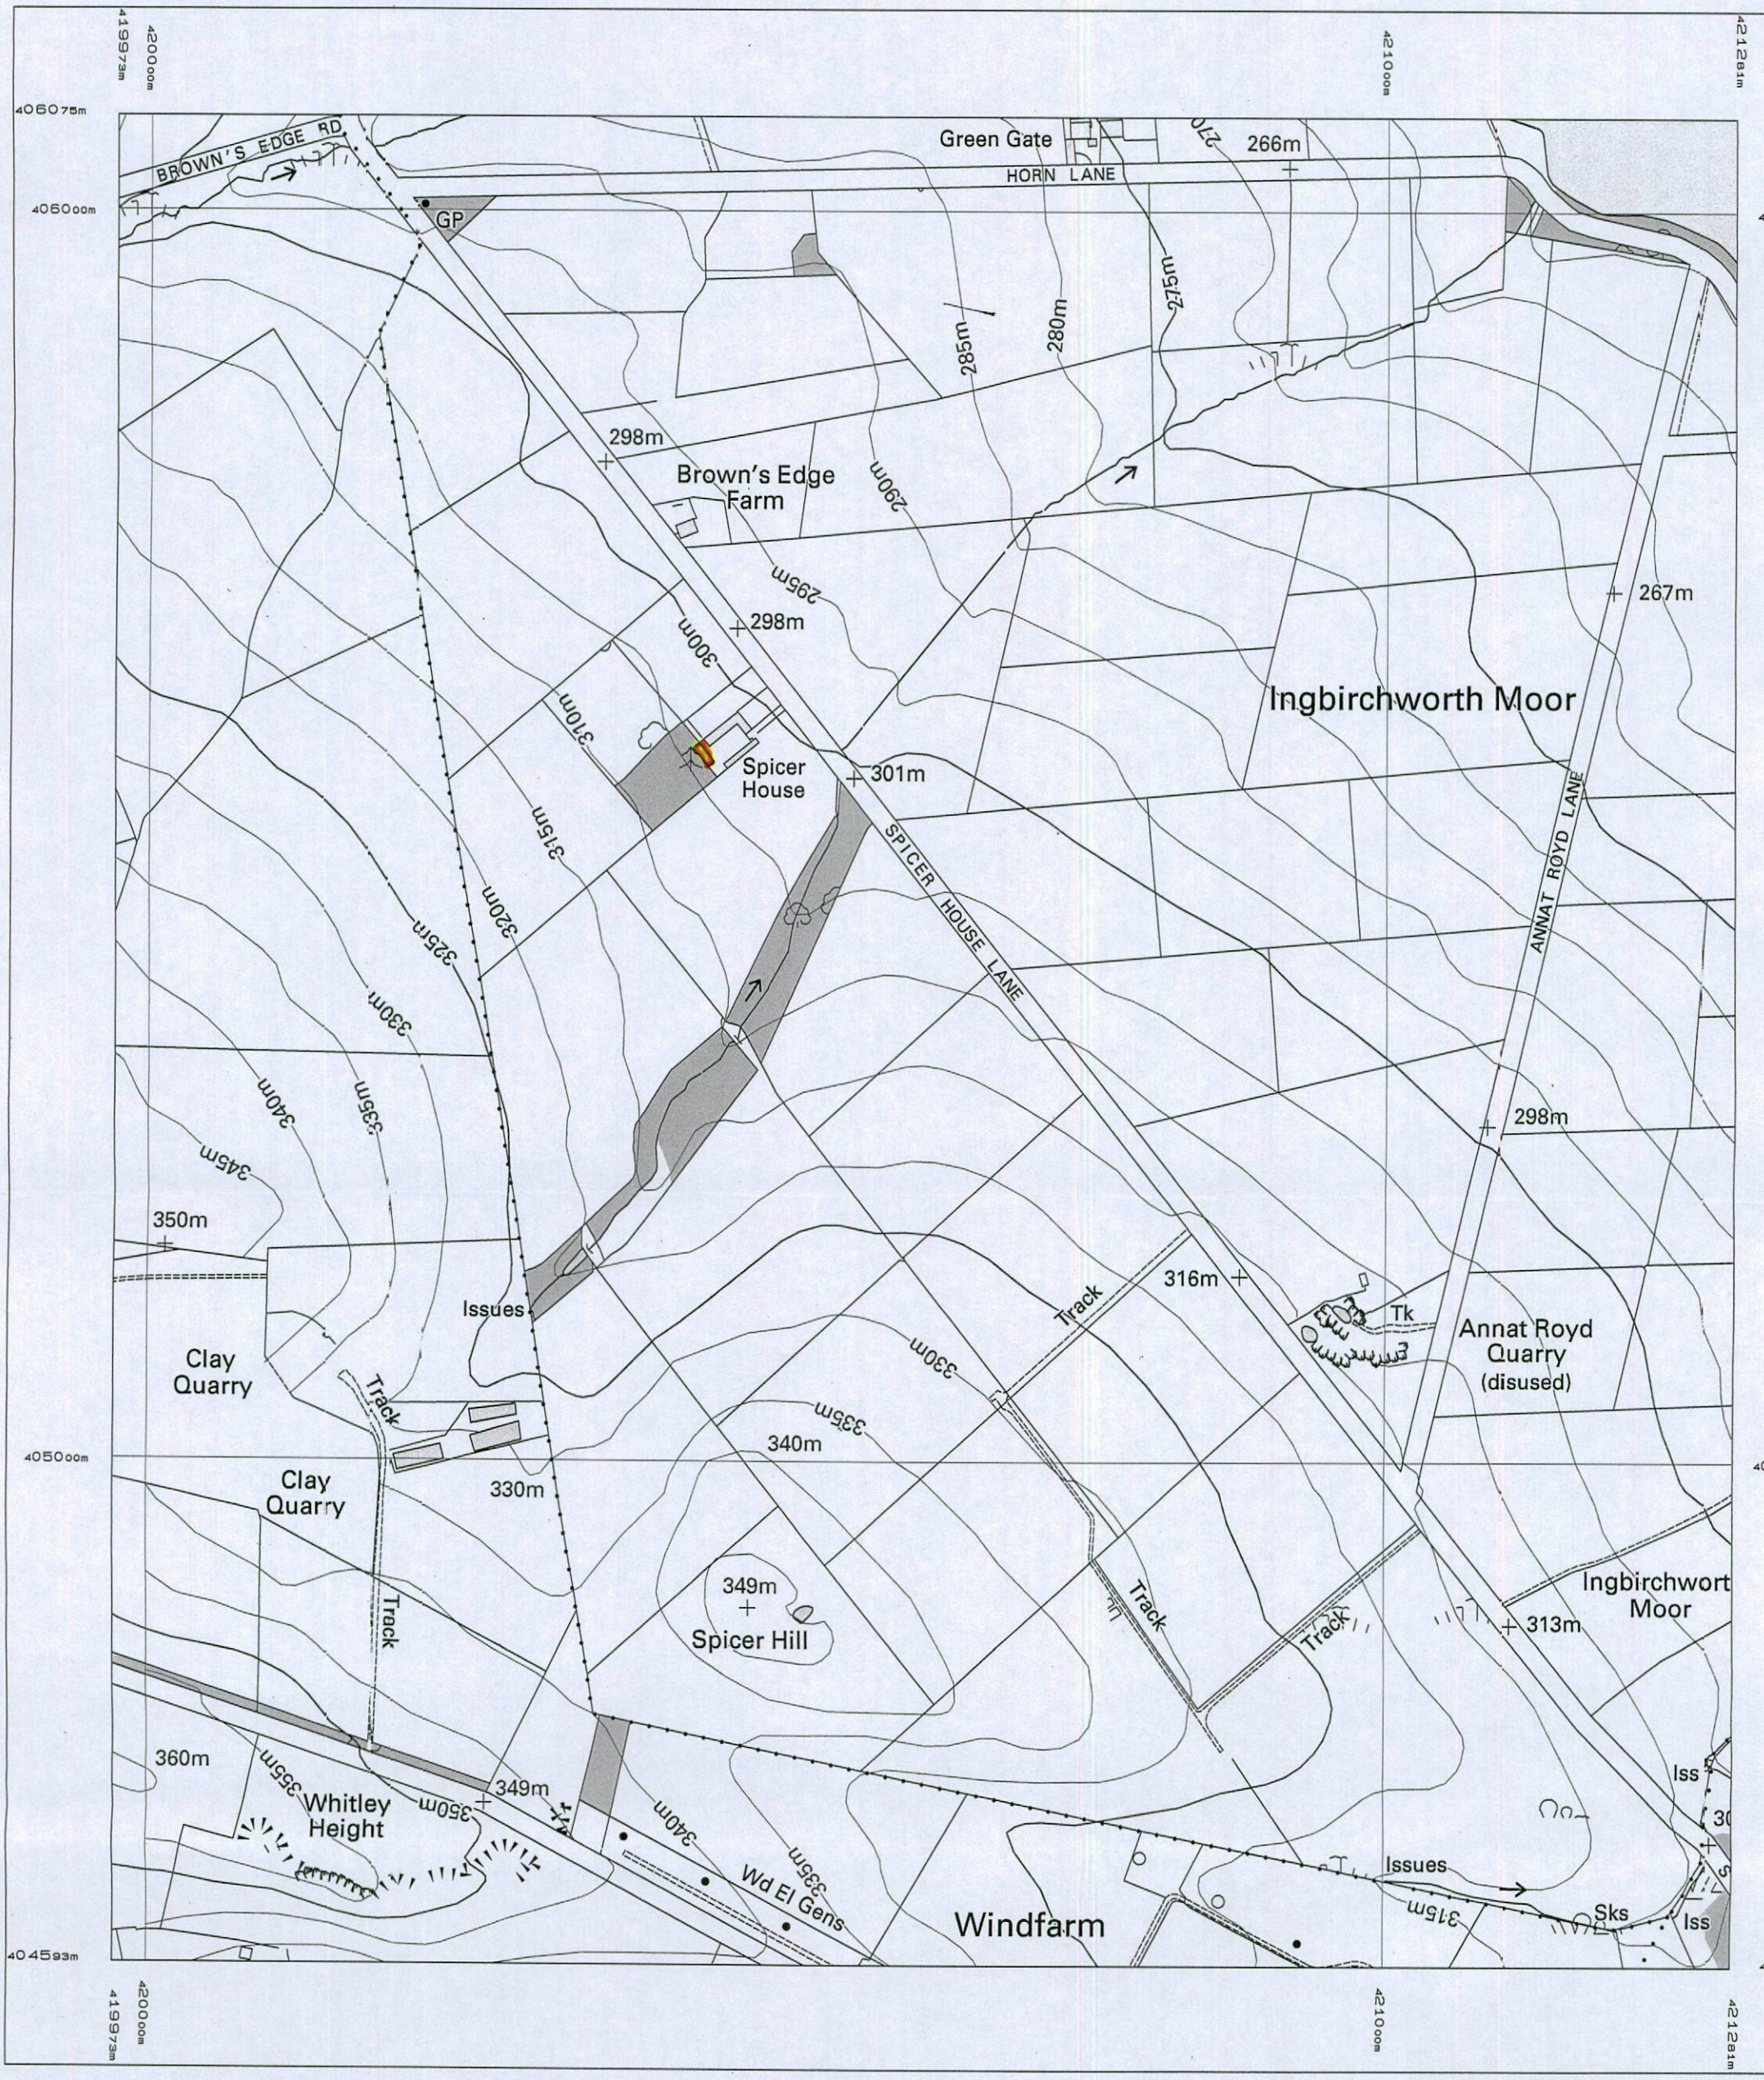

Plotted 04 Jul 2006 from Ordnance Survey digitally derived data.

Produced using significant survey information from Ordnance Survey basic-scales digital data, and incorporated into Landplan Apr 2004.

© Crown copyright 2006.

Reproduction in whole or in part is prohibited without the prior written permission of Ordnance Survey.

Administrative boundaries revised to Oct 2003.

Additional boundaries information:

N

100 50 0 100 200 300 400 500

Metres

Scale 1: 5000

This Landplan plot is enlarged from der: mapping produced at 1: 10000 scale

Contours are at 5 and 10 metre intervals

Heights are given in metres above Newlyr The representation of a road, track or path is no evidence of a right of way.

The alignment of tunnels is approximate.

A Landplan symbols leaflet is available request from Ordnance Survey Options out

Ordnance Survey, the OS Symbol, Landplar Superplan are registered trade marks of Ordnance Survey, the national mapping ag of Great Britain.

Plot centre coordinates: 420627, 405334