


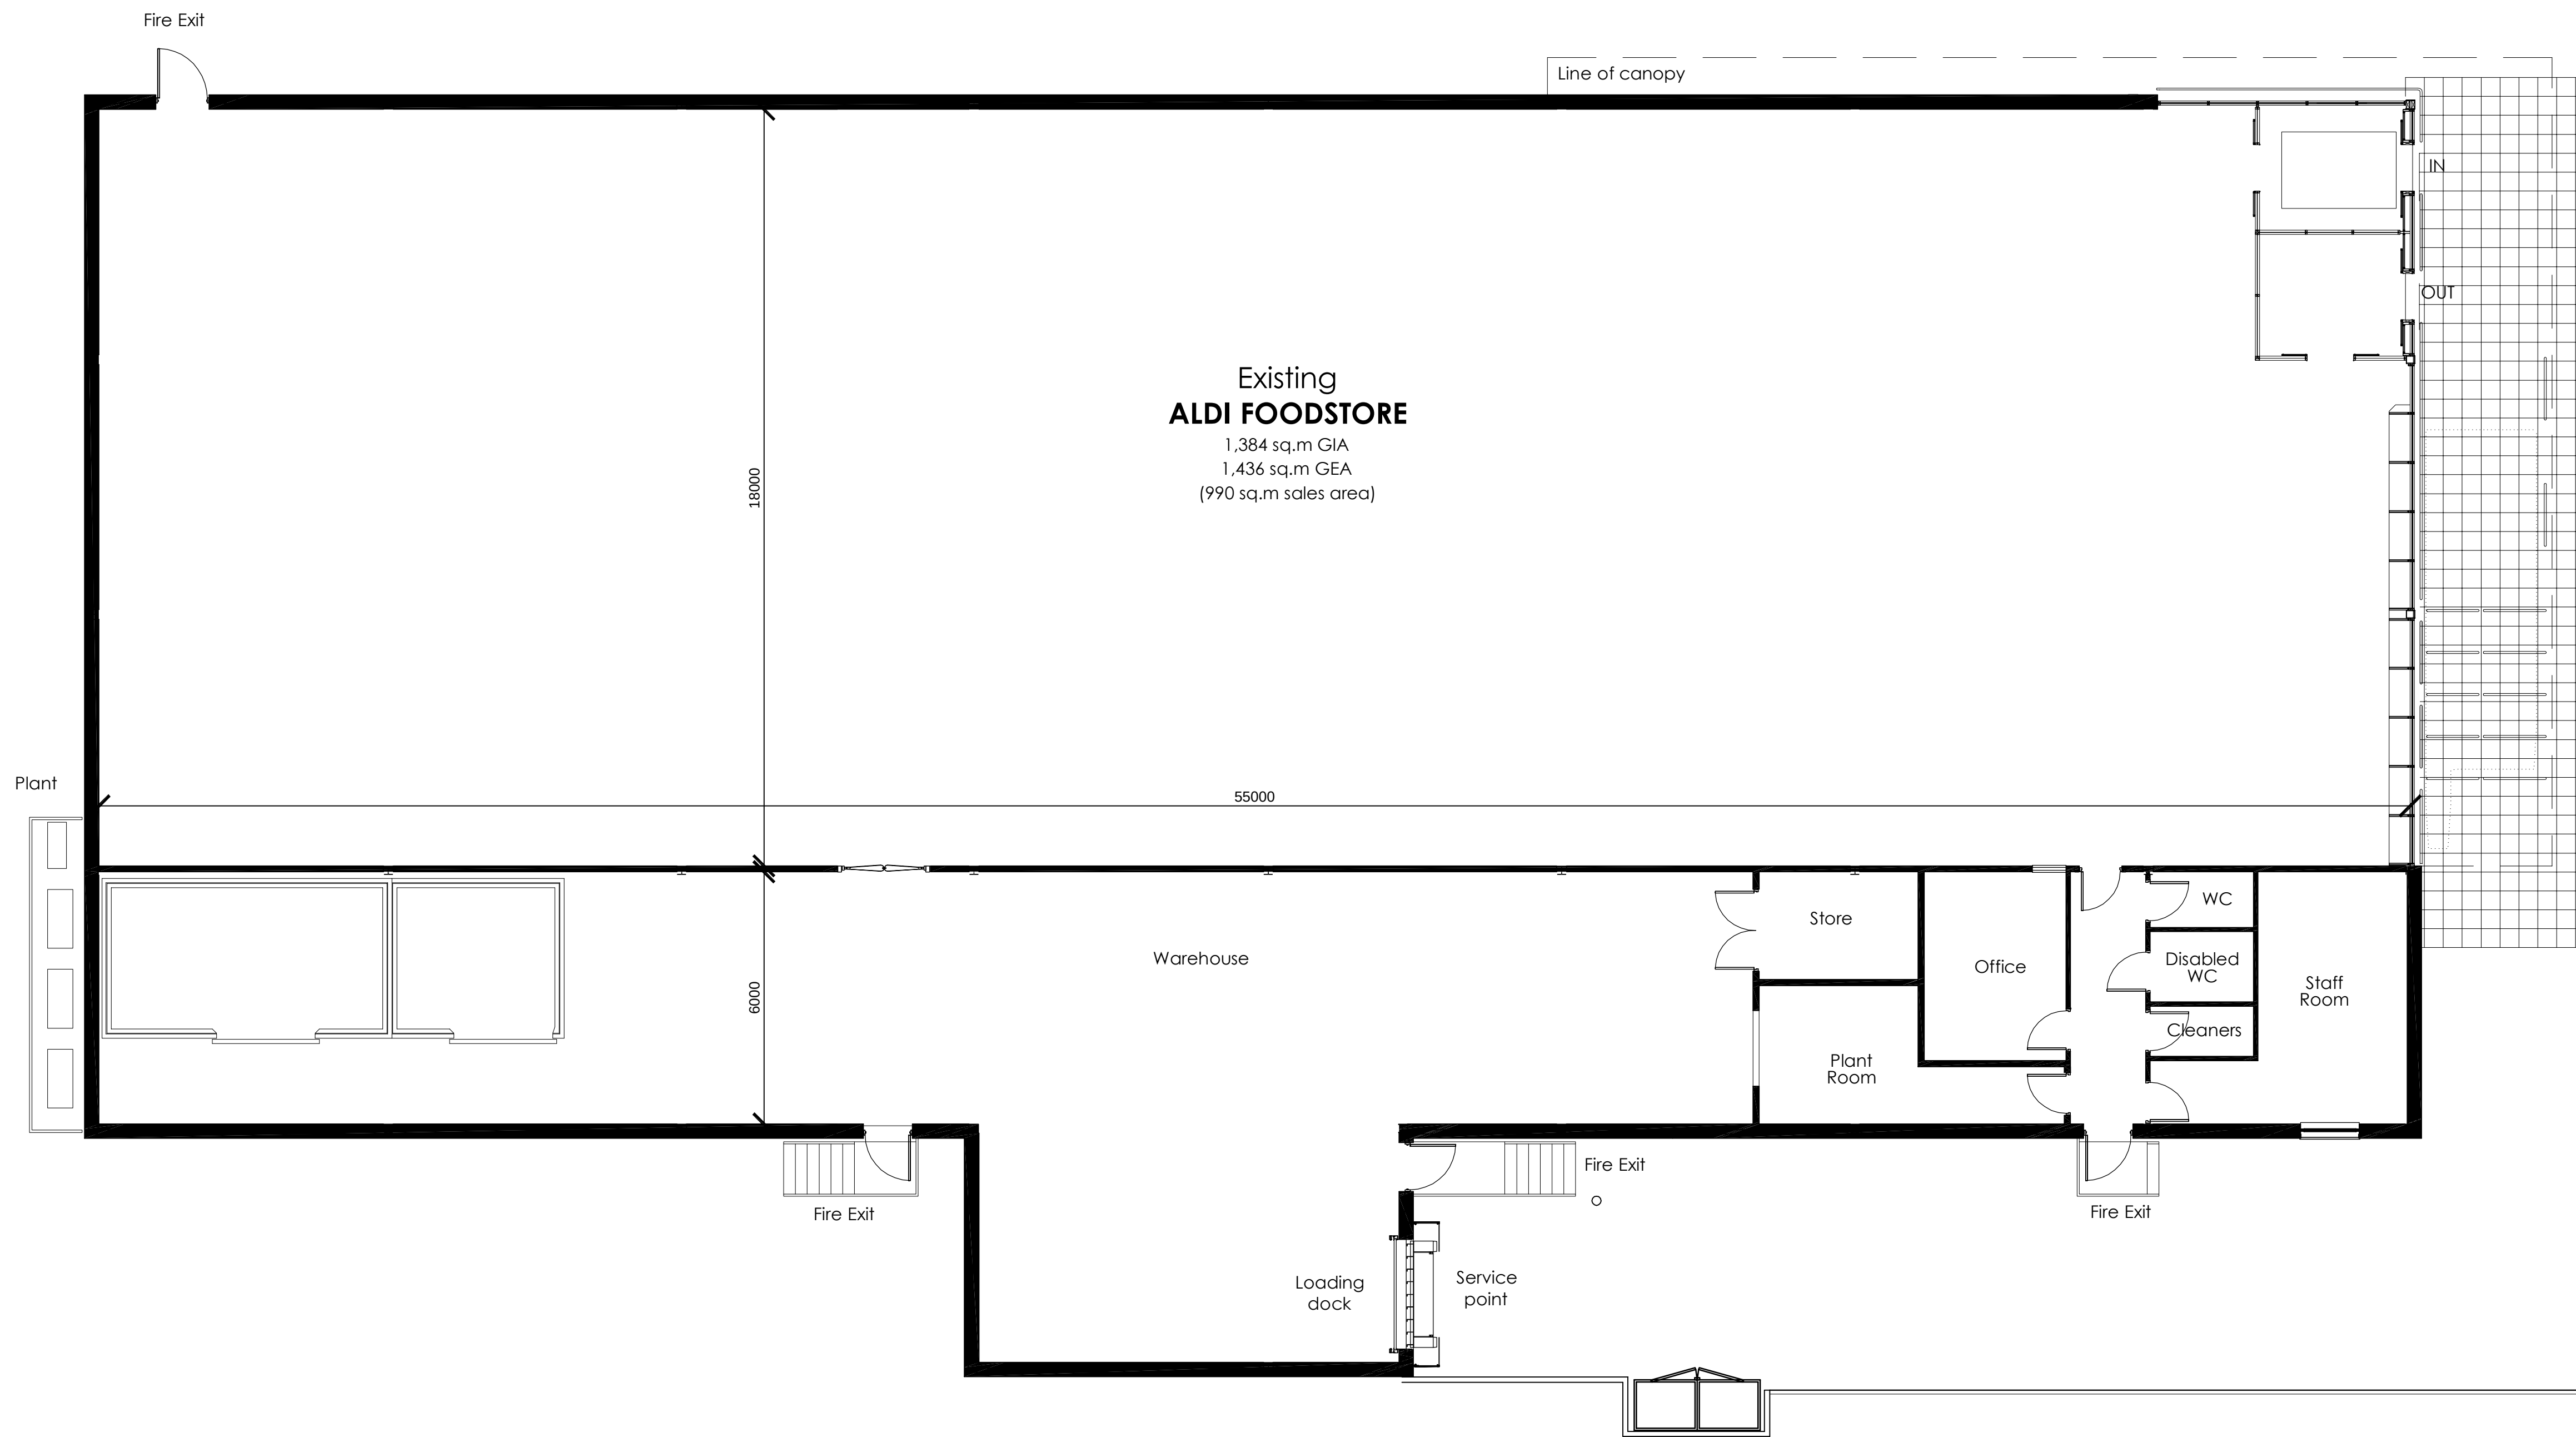

job no							
Rev	Date	Description				Rev By	CHK'd
Project Title		Proposed Foodstore Extension					
		Claycliffe Road Barough Green BARNLEY					
Client		Aldi Stores Ltd.					
Status		Planning					
Scale		1:100		Drawing Size		A1	
Date	01.2018	Drawn By	BL	Checked	NJC		
Drawing Title		Existing GA Layout					
Job-Dwg No		2285-101					Rev -
 2 St. Johns North, Wakefield, WF1 3QA t. 01924 291800 Canvers Warehouse, 77 Dale Street, Manchester, M1 2HG t. 0161 2388555 The Old Rectory, 79 High Street, Newport Pagnell, MK16 6AB t. 01908 211577 101 London Road, Reading, RG1 5BY t. 0118 9507700 10 Gees Court, 51 Christophers Place, London, W1U 1JJ t. 0207 4091215 THE HARRIS PARTNERSHIP ARCHITECTS www.harrispartnership.com							