



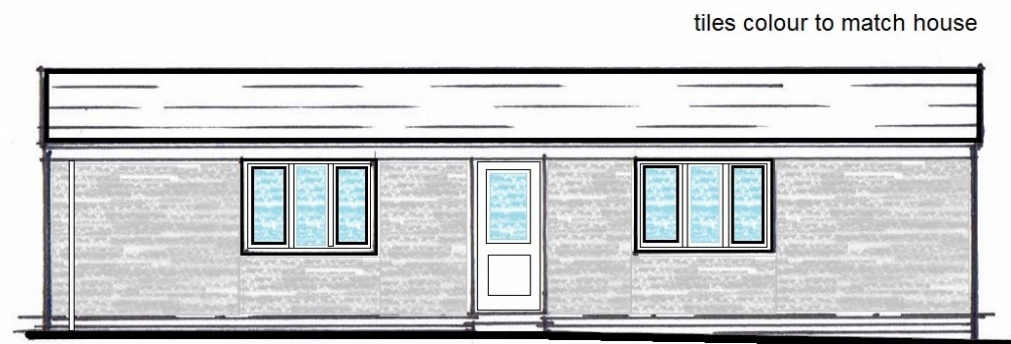



FRONT ELEVATION



RIGHT SIDE

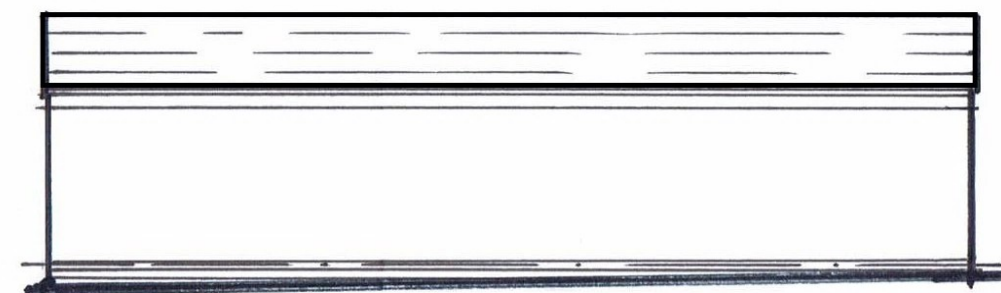

REAR ELEVATION

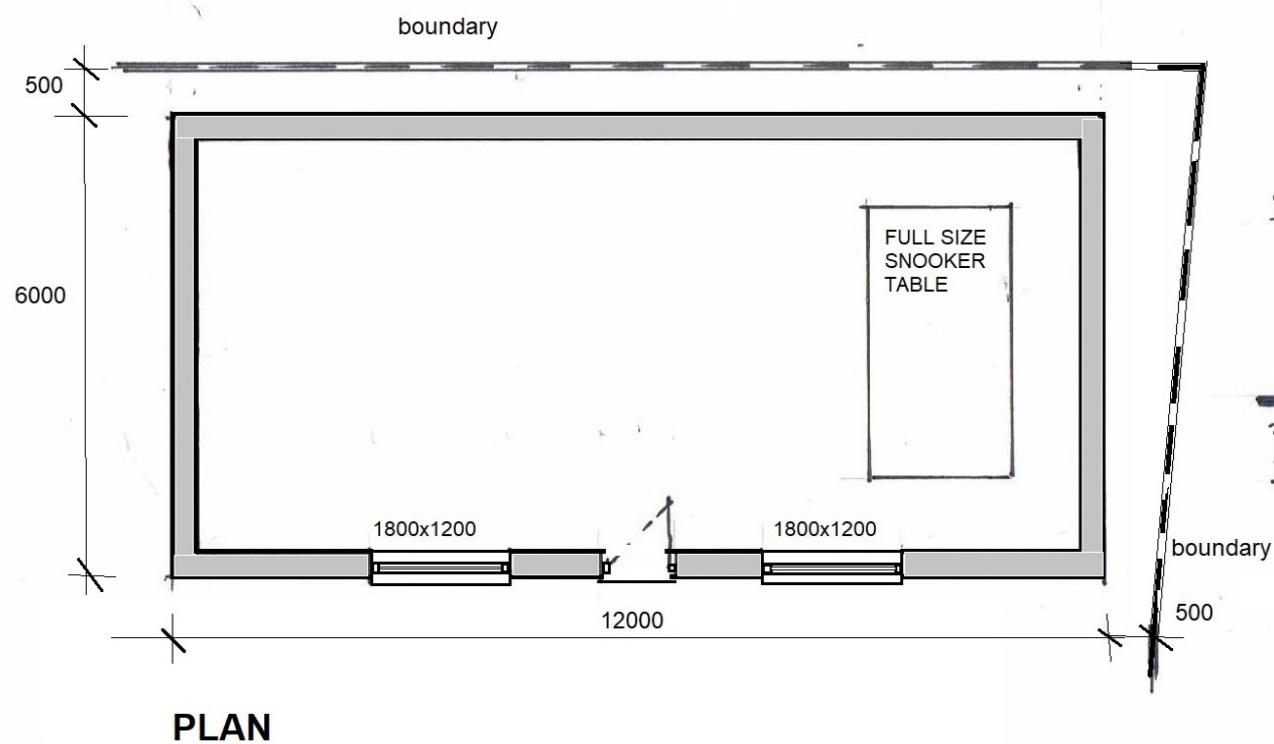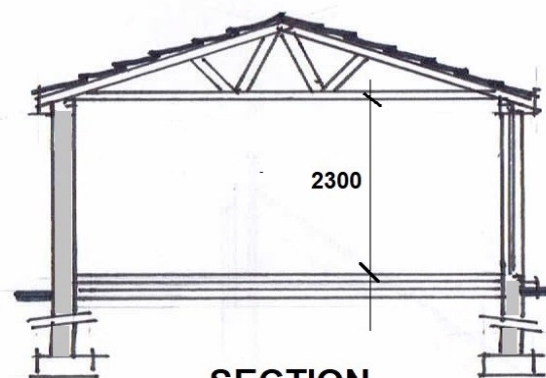

SECTION



RIGHT SIDE

A4

**PROPOSED GAMES/GARDEN
ROOM**
13 MACNAGHTEN ROAD
SHEFFIELD S75 3DD
SCALE 1:100 DRWG No GR1