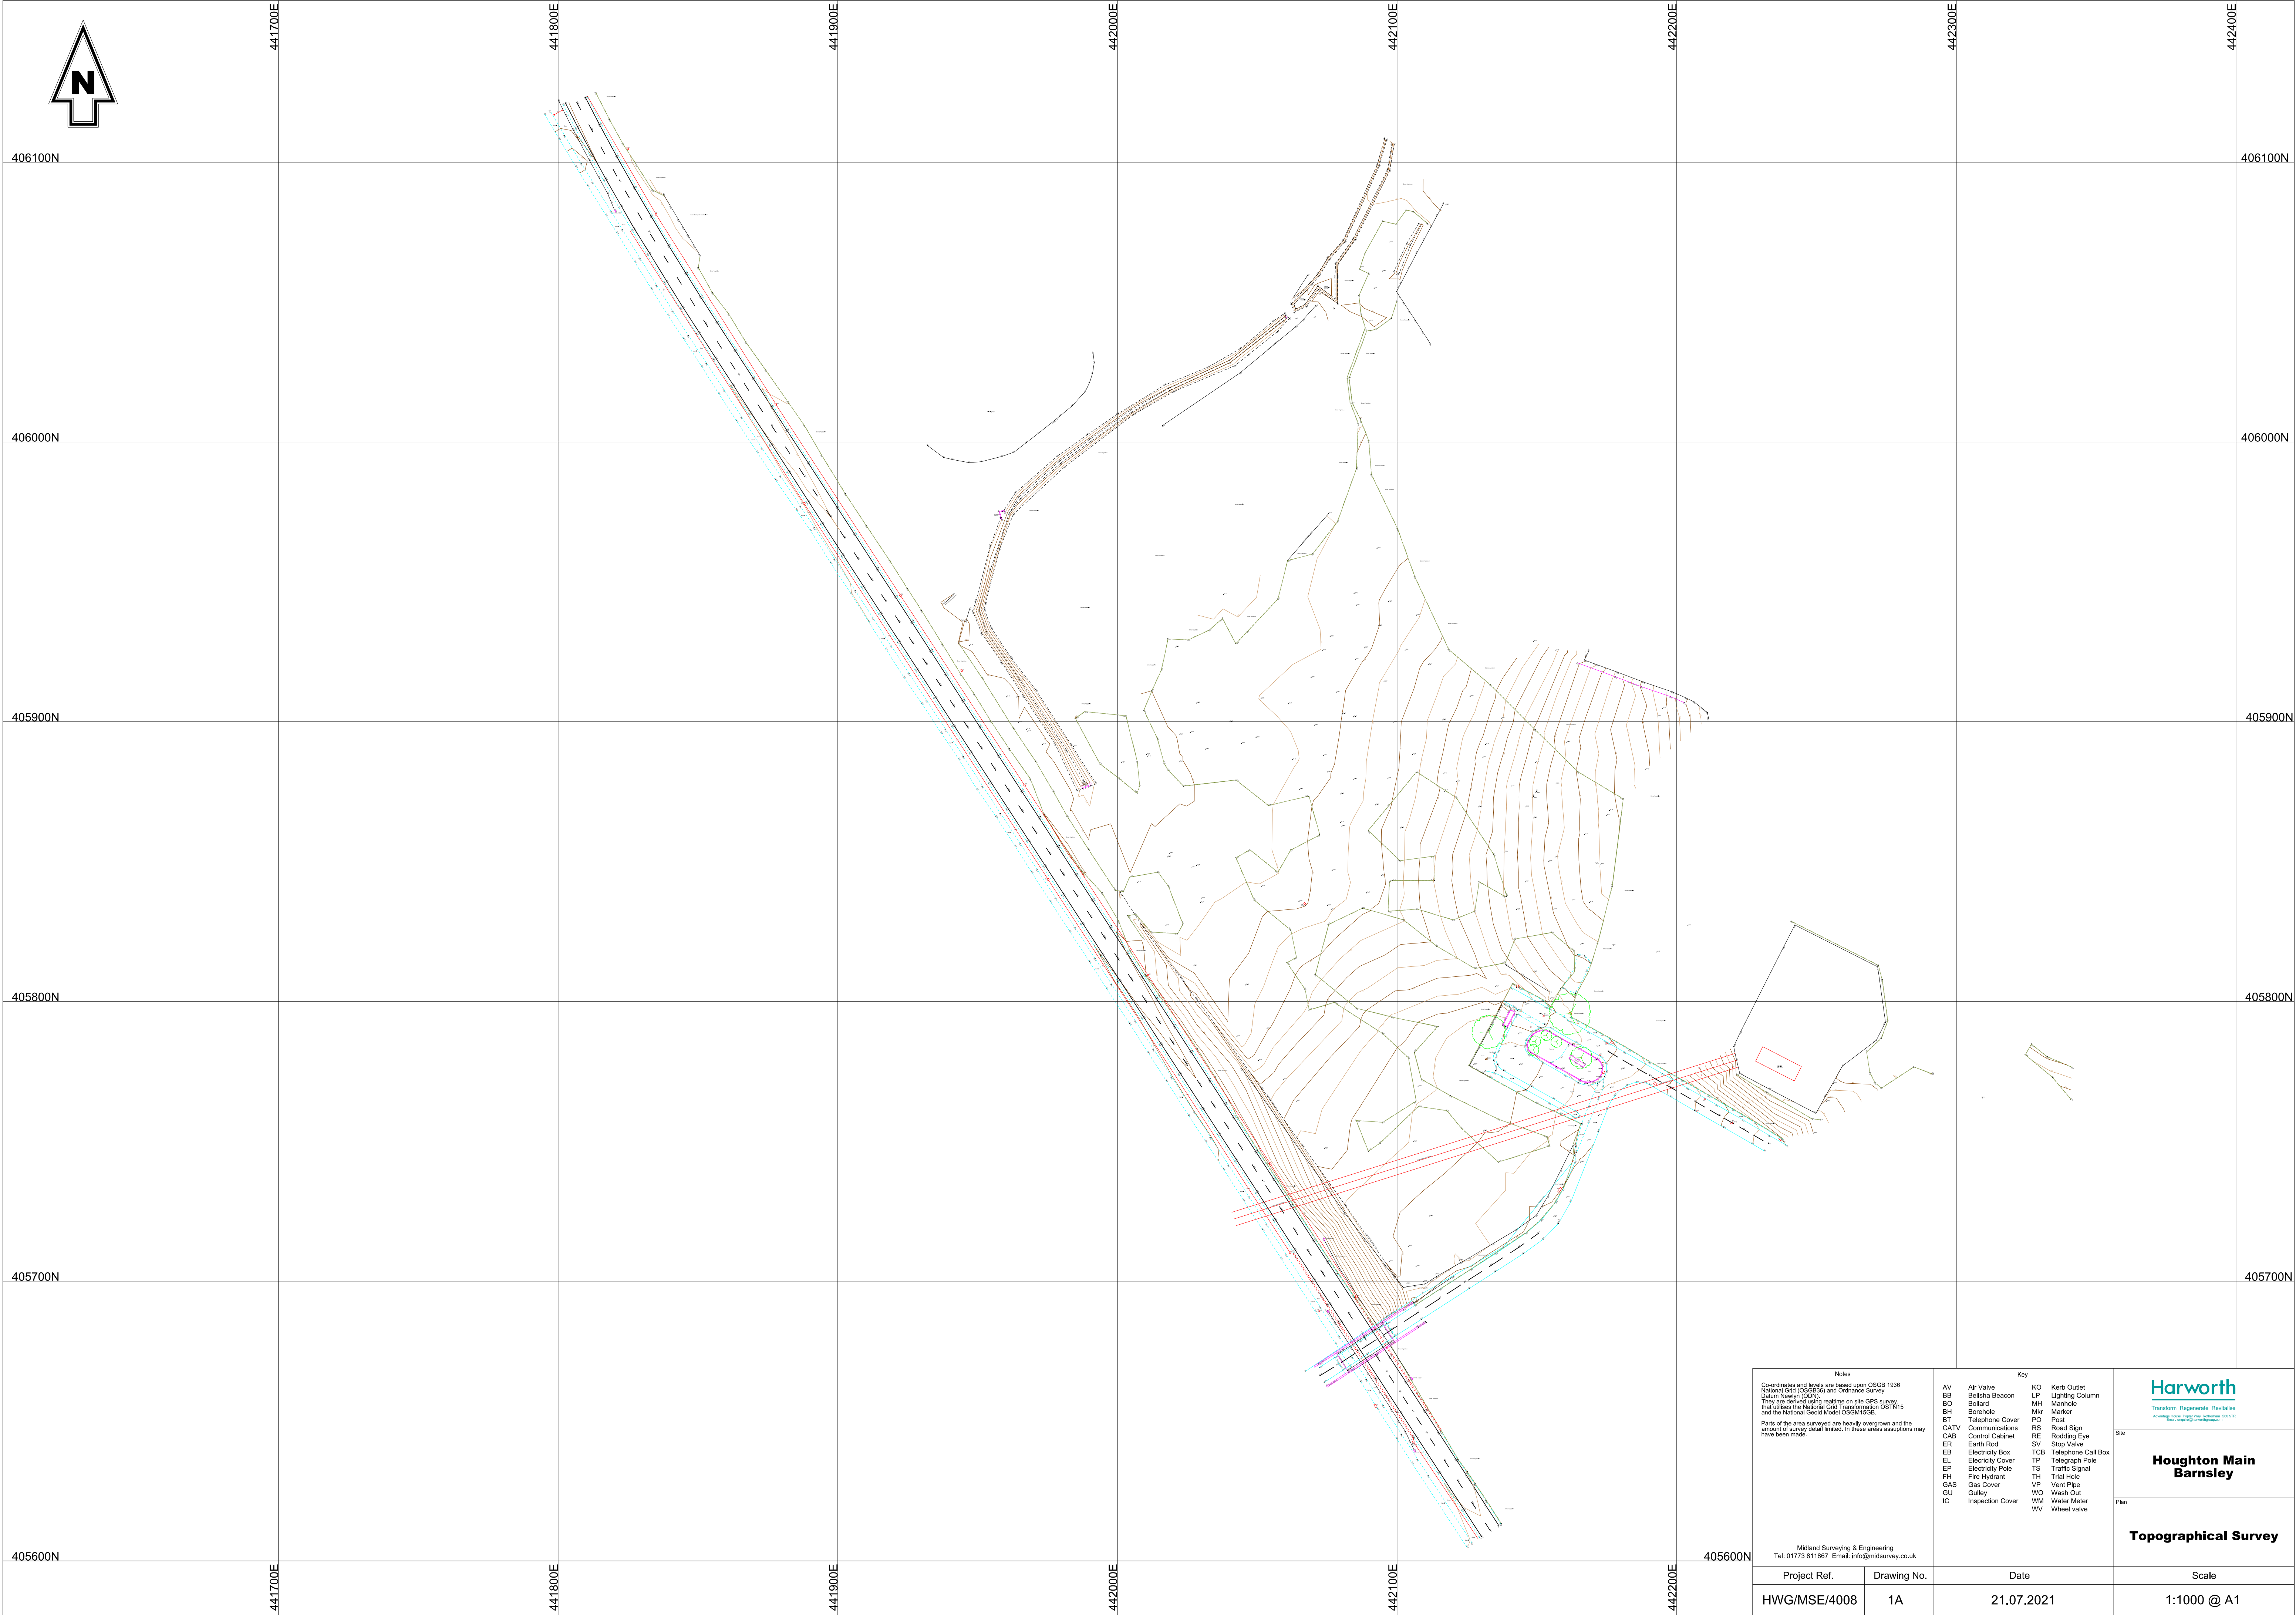


Notes

Coordinates and levels are based upon OSGB 1936 National Grid (OSGB36) and Ordnance Survey Datum Newlyn (ODN).

They are derived using readings on the GPS survey, they are not the result of a datum transformation DTM15 and the National Grid Model OSGB1936.

Parts of the area surveyed are heavily overgrown and the amount of survey detail limited. In these areas assumptions may have been made.

Midland Surveying & Engineering
Tel: 01773 811867 Email: info@midlandsurvey.co.uk

Key

AV	Air Valve	KO	Kerb Outlet
BB	Bellisha Beacon	LP	Lighting Column
BO	Bollard	MH	Manhole
BH	Borehole	Mkr	Marker
BT	Telephone Cover	PO	Post
CATV	Communications	RS	Road Sign
CAB	Control Cabinet	RE	Rodding Eye
ER	Earth Rod	SV	Stop Valve
EB	Electricity Box	TCB	Telephone Call Box
EL	Electricity Cover	TP	Telegraph Pole
EP	Electricity Pole	TS	Traffic Signal
PH	Fire Hydrant	TH	Trial Hole
GAS	Gas Cover	VP	Vent Pipe
GU	Gully	WO	Wash Out
IC	Inspection Cover	WM	Water Meter
		WV	Wired Valve

Site

**Houghton Main
Barnsley**

Plan

Topographical Survey

Project Ref.	Drawing No.	Date	Scale
HWG/MSE/4008	1A	21.07.2021	1:1000 @ A1