


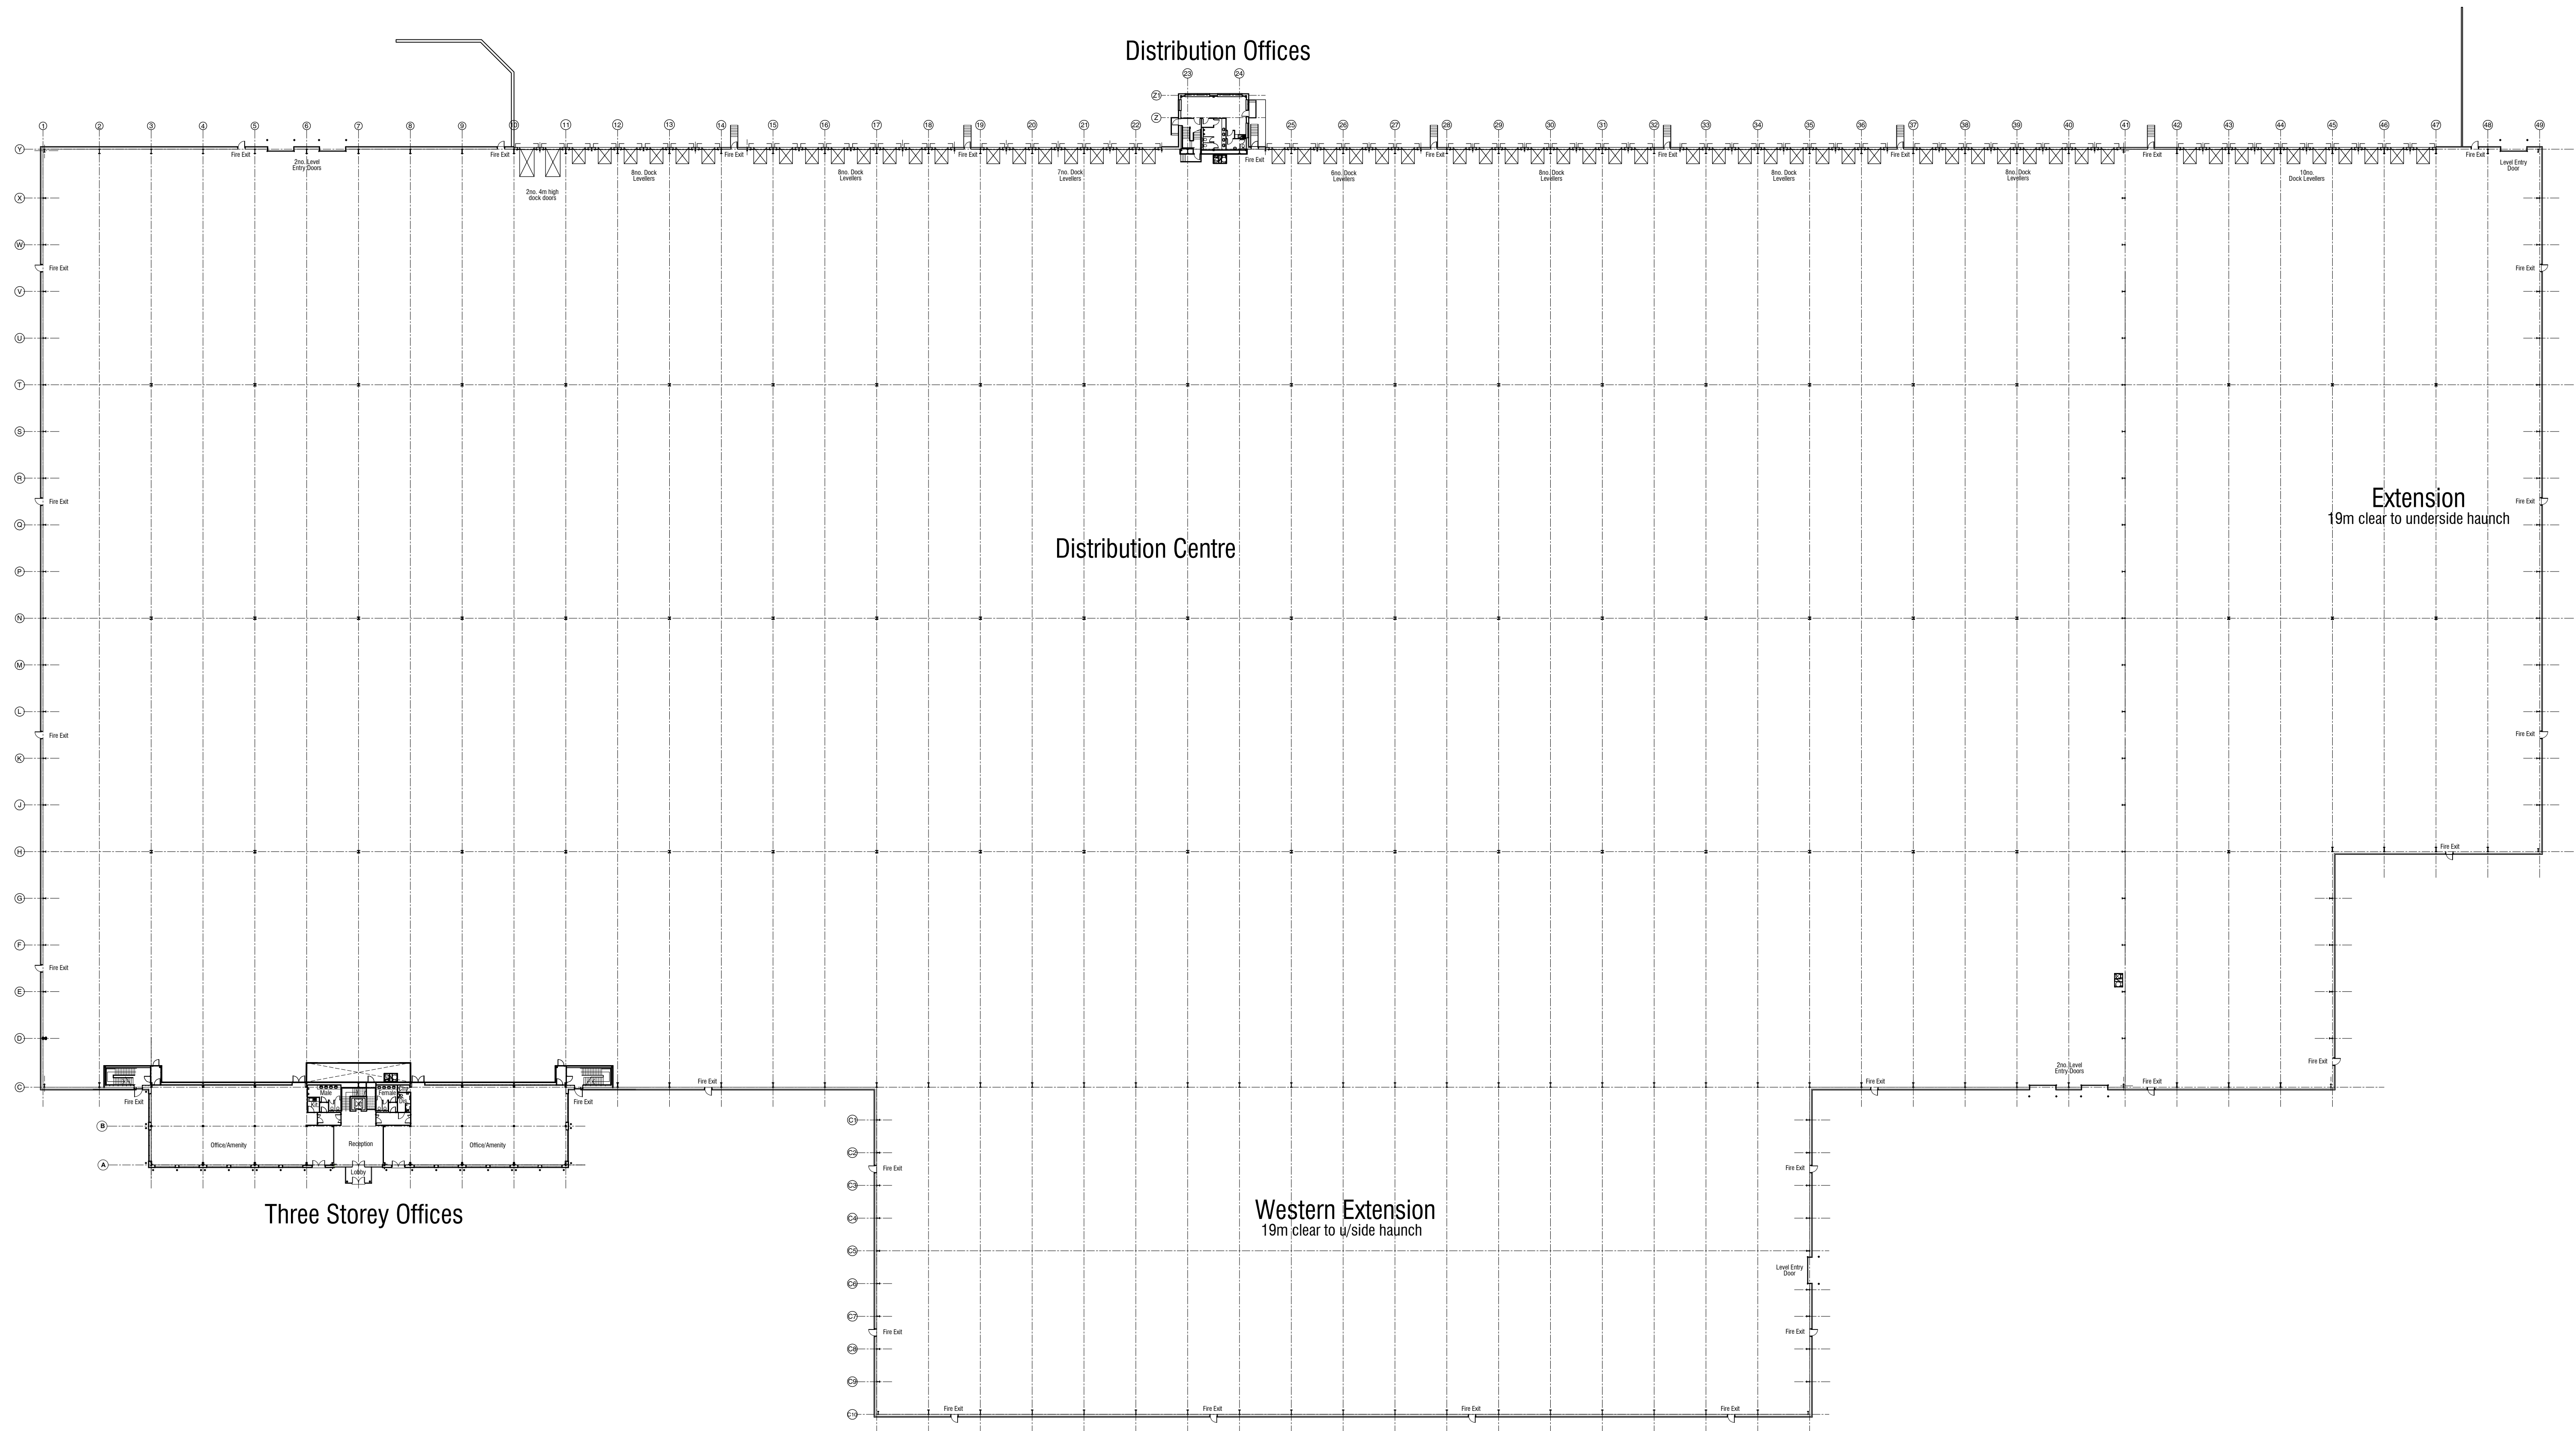

no.	date	revision	by
-----	------	----------	----



aja architects ltd
1170 Elliott Court
Herald Avenue
Coventry Business Park
COVENTRY CV5 4UB
E: aja@aja-architects.com
W: www.aja-architects.com

T: 024 7625 3200
F: 024 7625 3210

aja architects ltd is a limited liability partnership registered in England No. OC330271
client

Teal Houghton Main Sarl

project
Proposed Extension
for ASOS.COM
Houghton Main
South Yorkshire

drawing

Proposed Building Plan

scale 1:500 @ A0 drawn KT

checked date 07/09/12

no

5252-036

PLANNING