



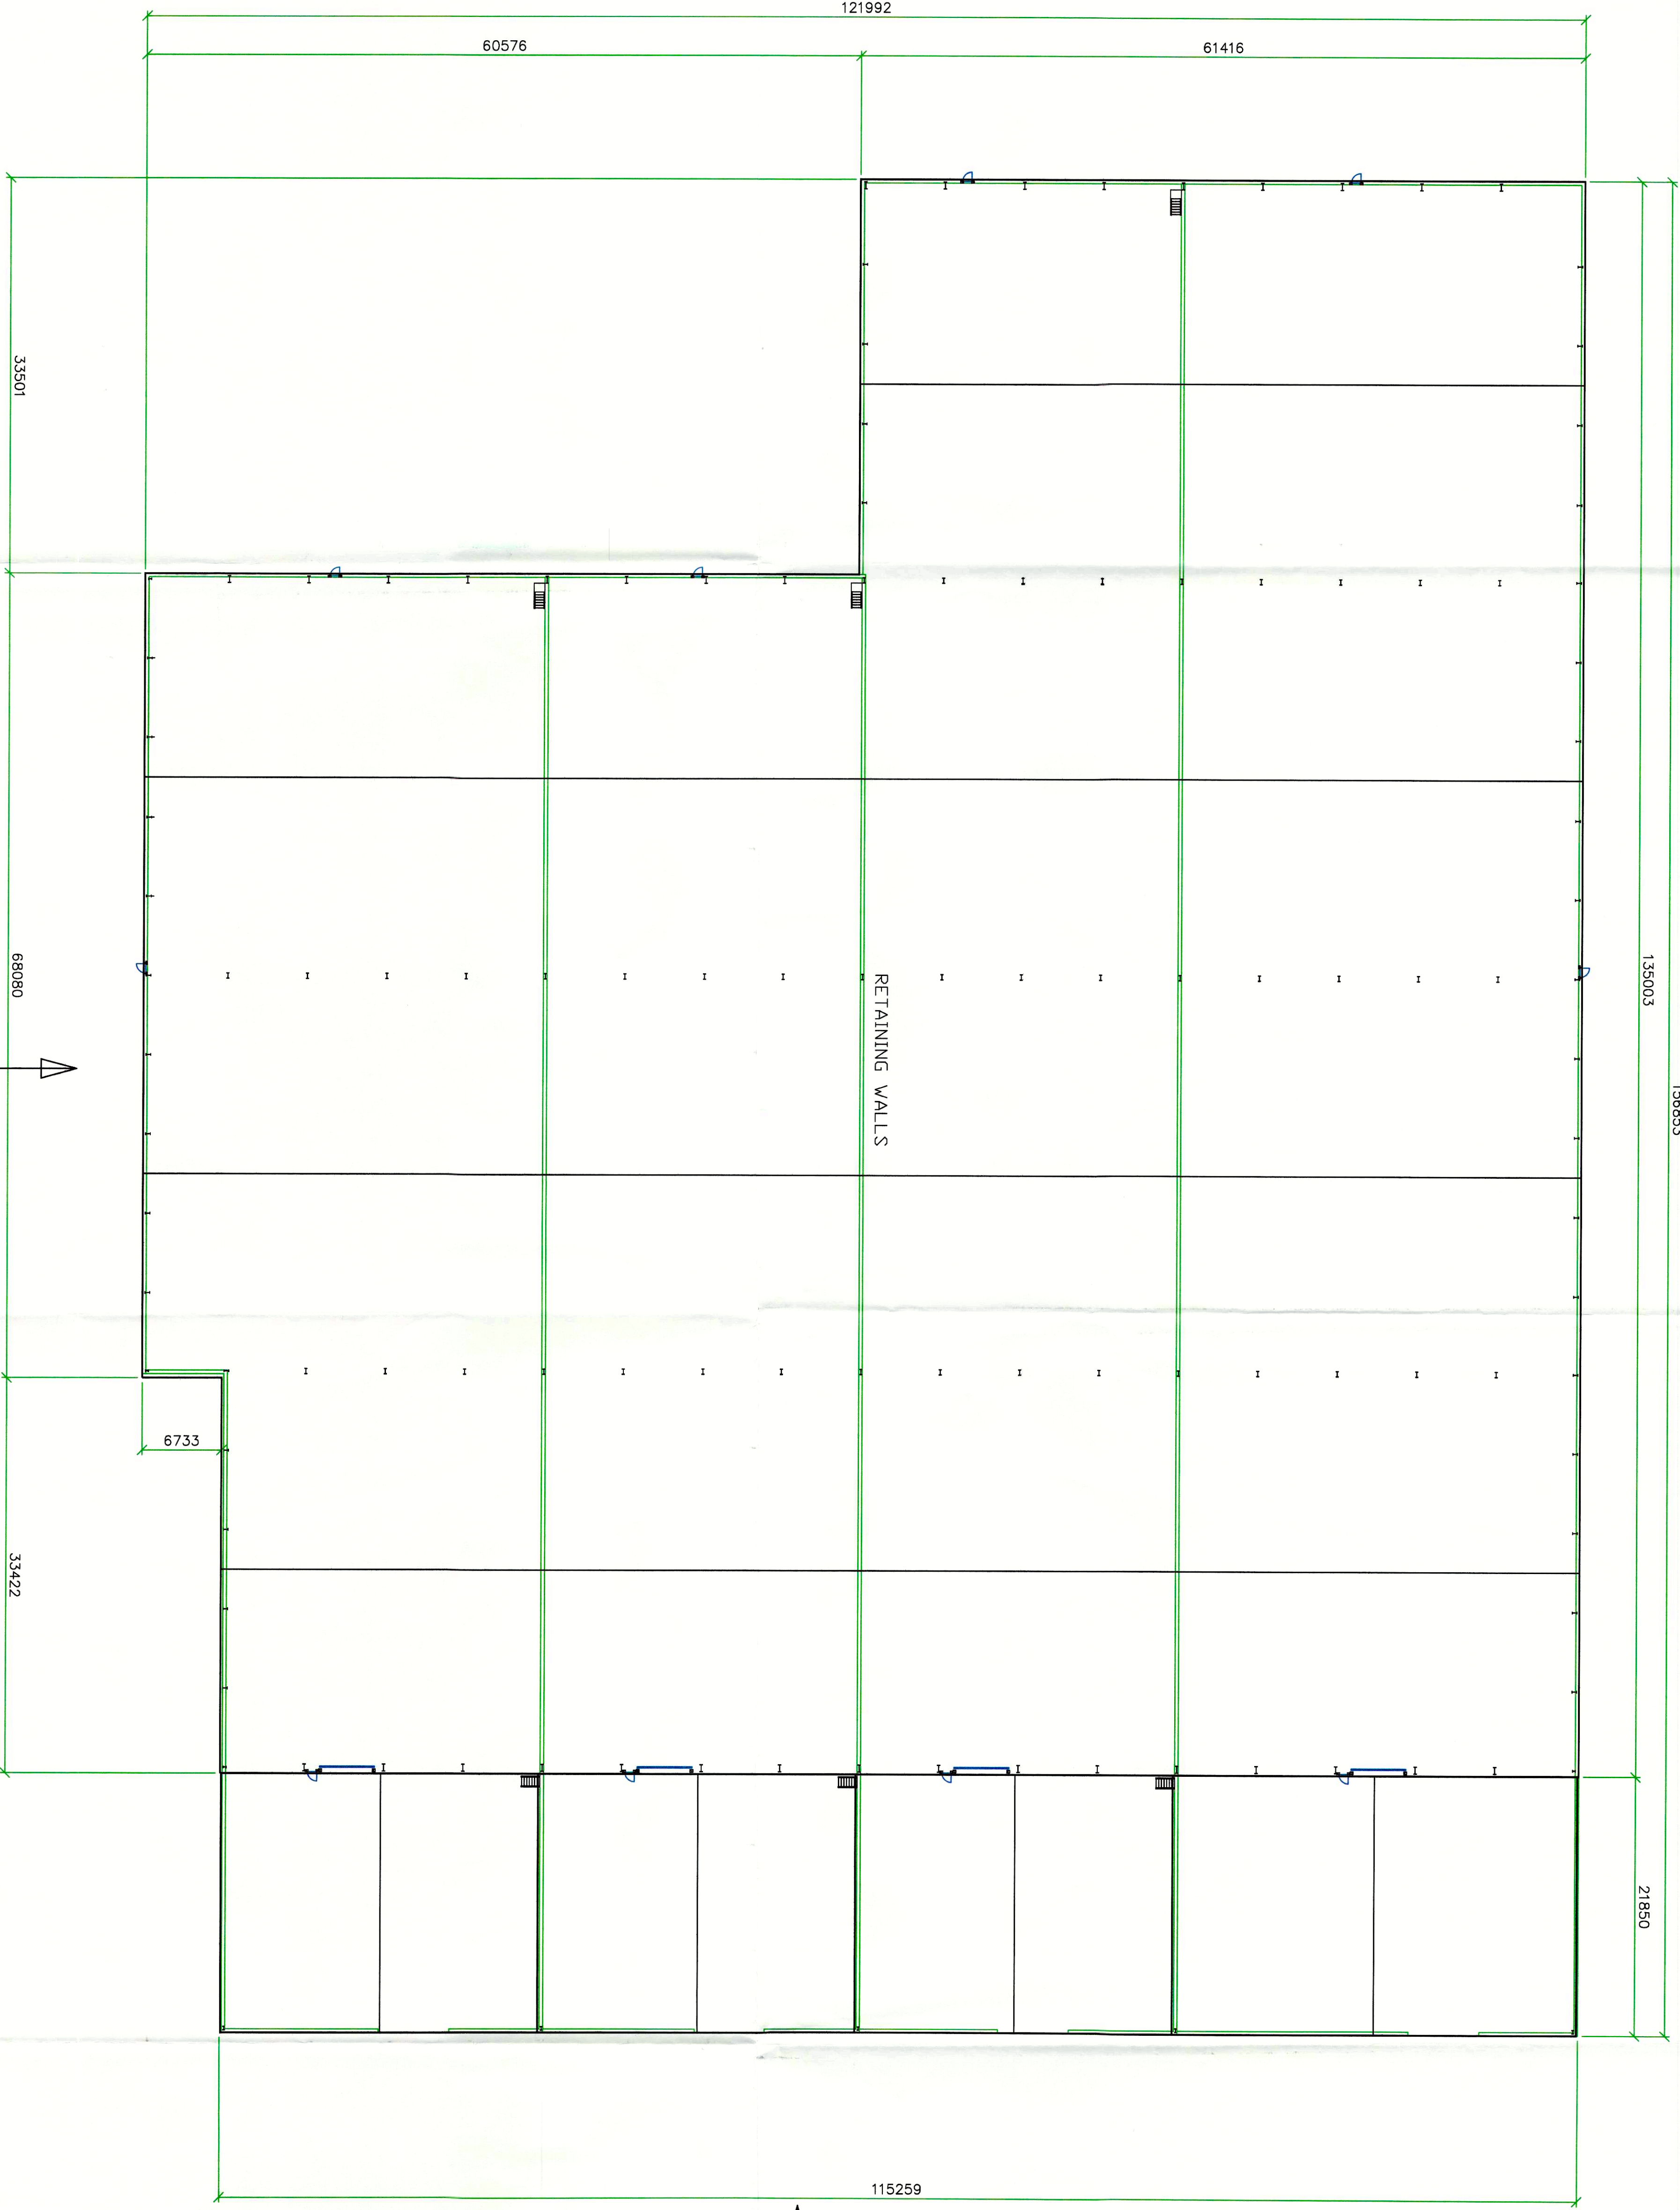

A-A

C-C

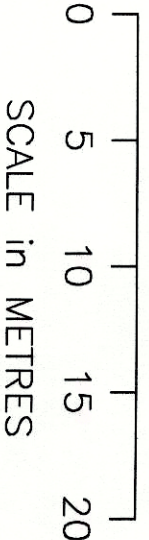

This design is neither sold nor given, but loaned. It is copyright and remains the property of
ARDAGH GROUP
It is strictly confidential and must not be lent, copied or reproduced without permission, and is subject to recall

REV	DATE	REVISION	REV	BY	REV	DATE	REVISION
-	-	-	-	-	-	-	-

**ArdaghGlass**

ARDAGH GLASS LIMITED
MONK BRETTON
BARNESLEY
SOUTH YORKSHIRE
S71 2QG
TEL: 01226 719211
FAX: 01226 719133

DRAWN	DATE	DATE
RH	12/03/2018	
CHECKED	DATE	
APPROD		
PROJECT		
PARENT	---	

TITLE		REV.
AGB WAREHOUSE PROPOSAL		B
SCALE	DRG. No.	
1 : 300	NW P2-1	