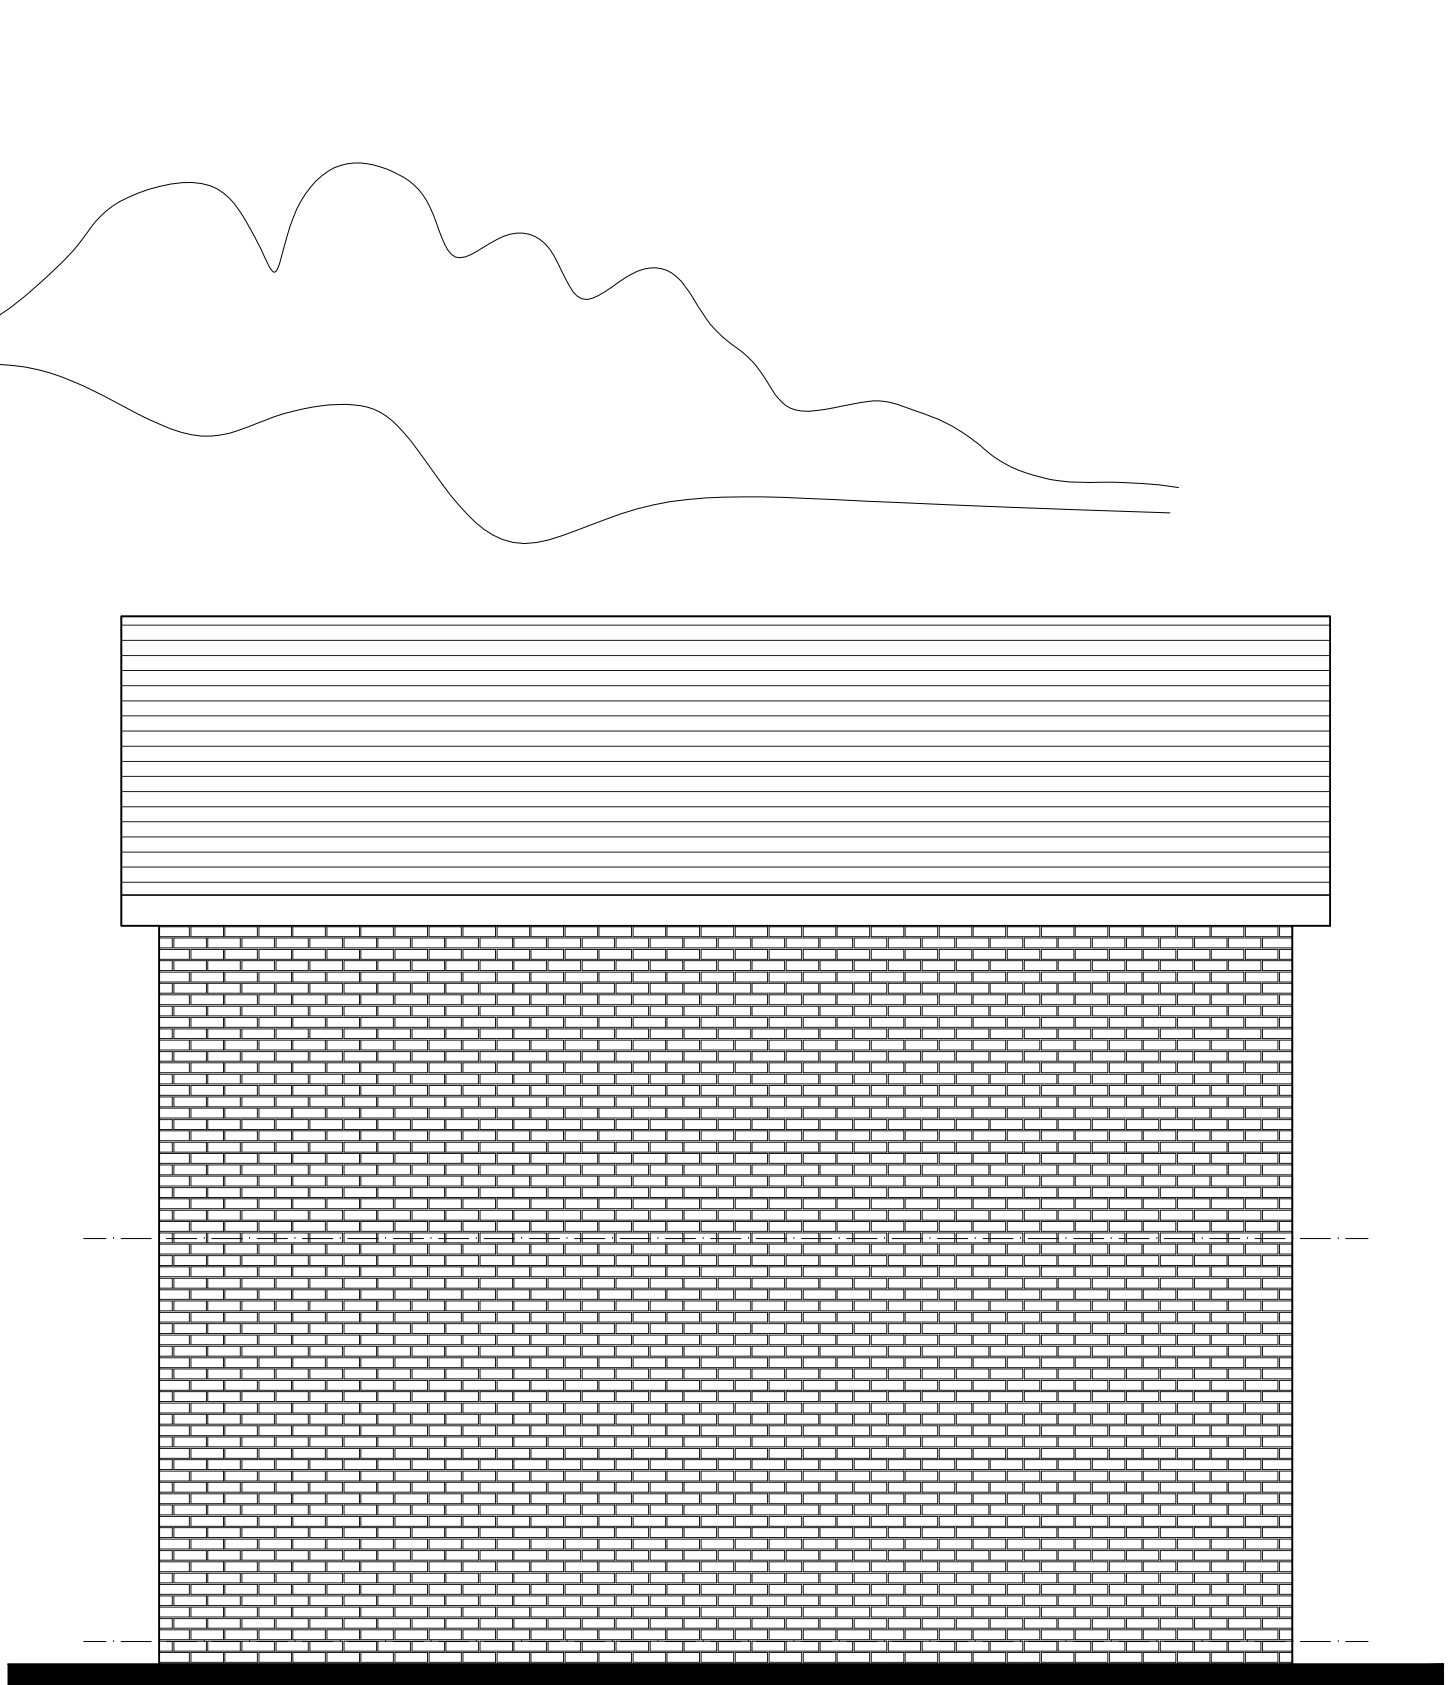
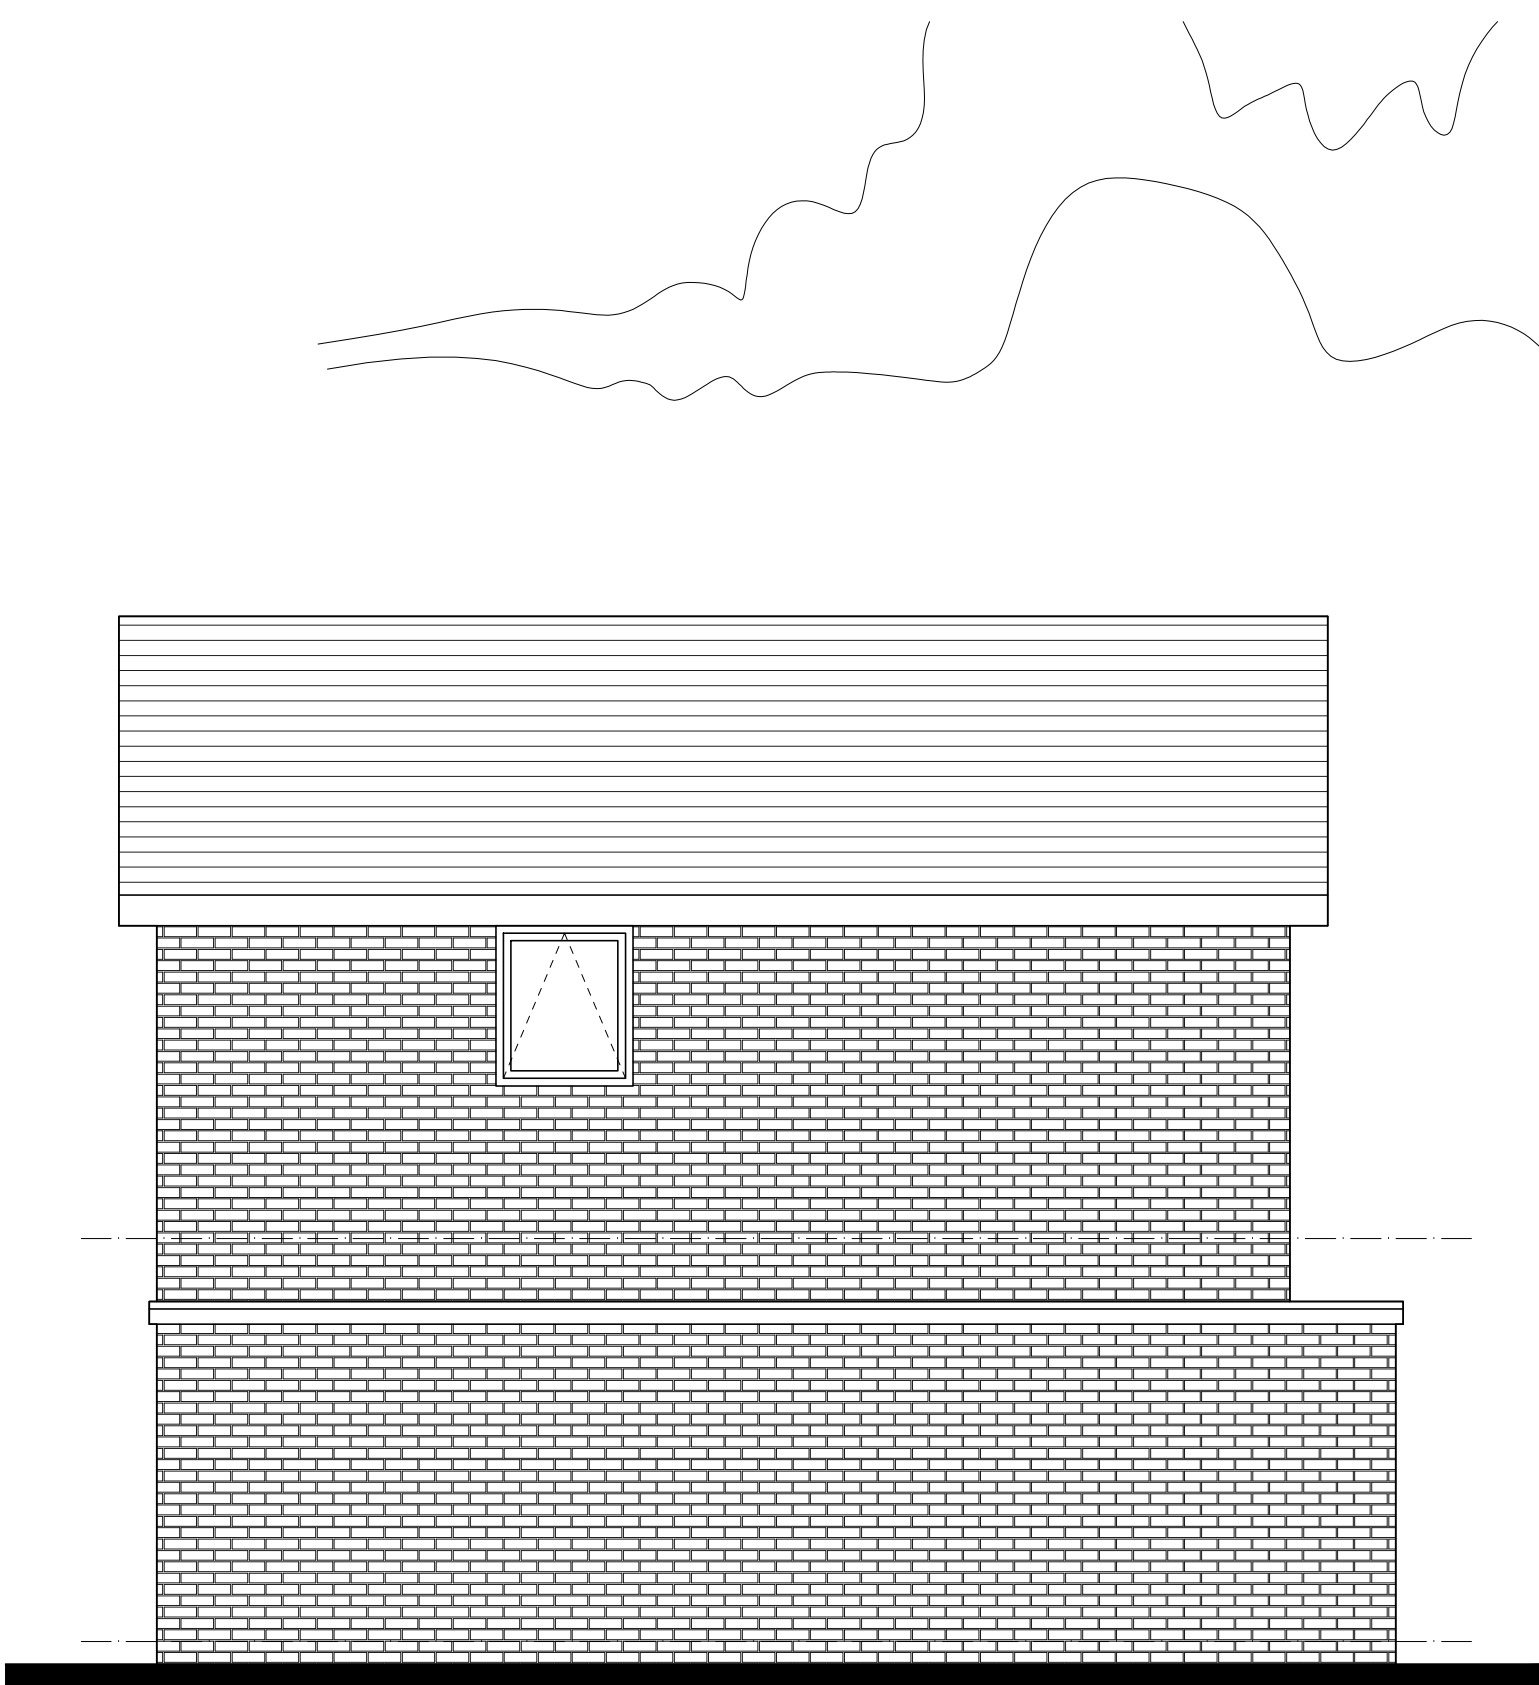
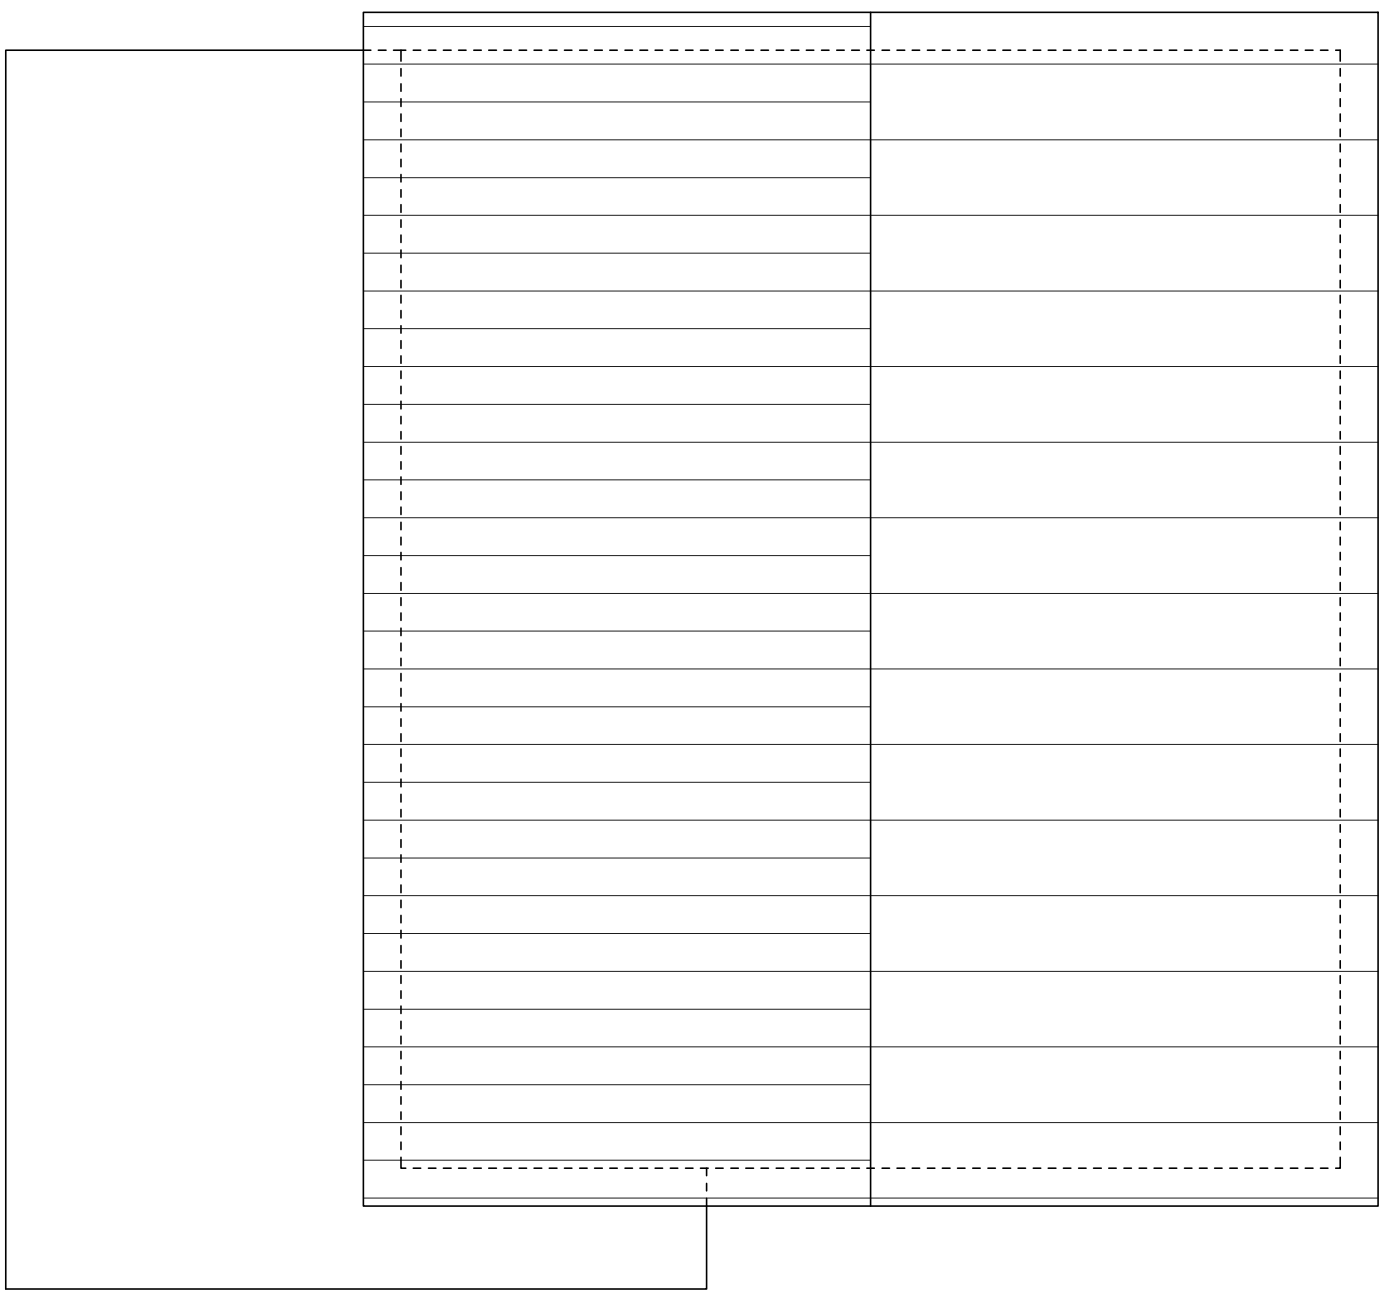
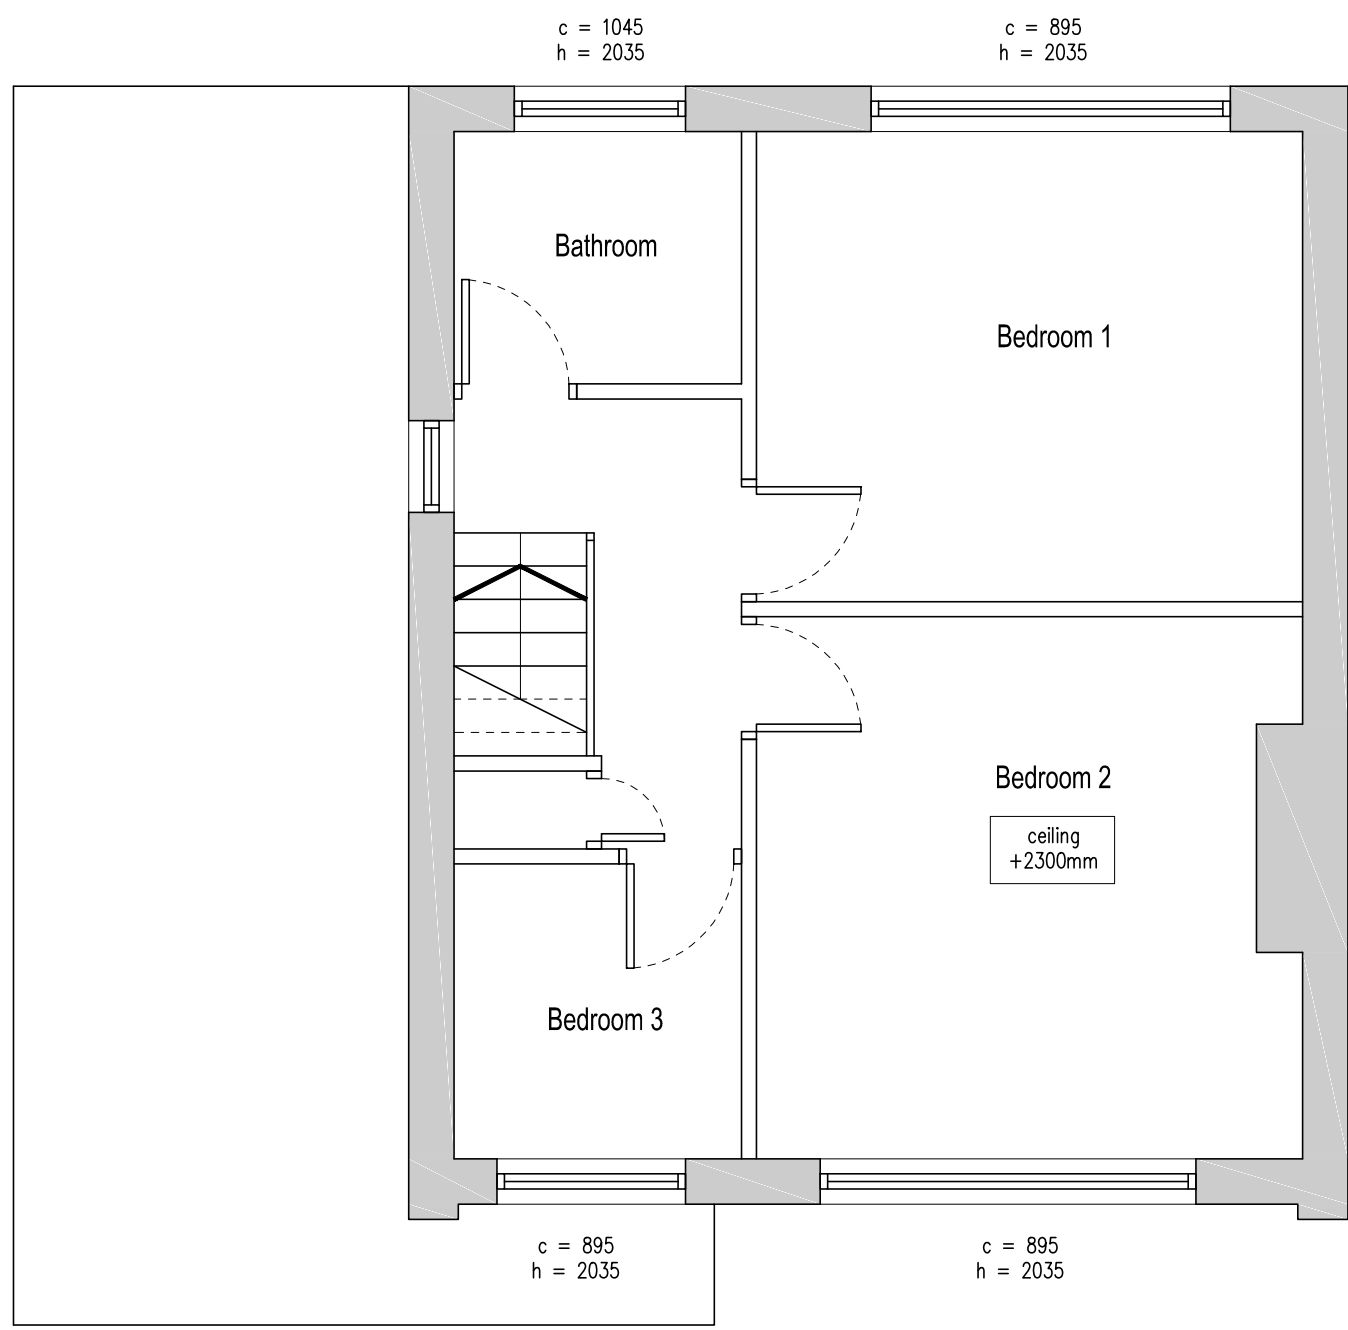
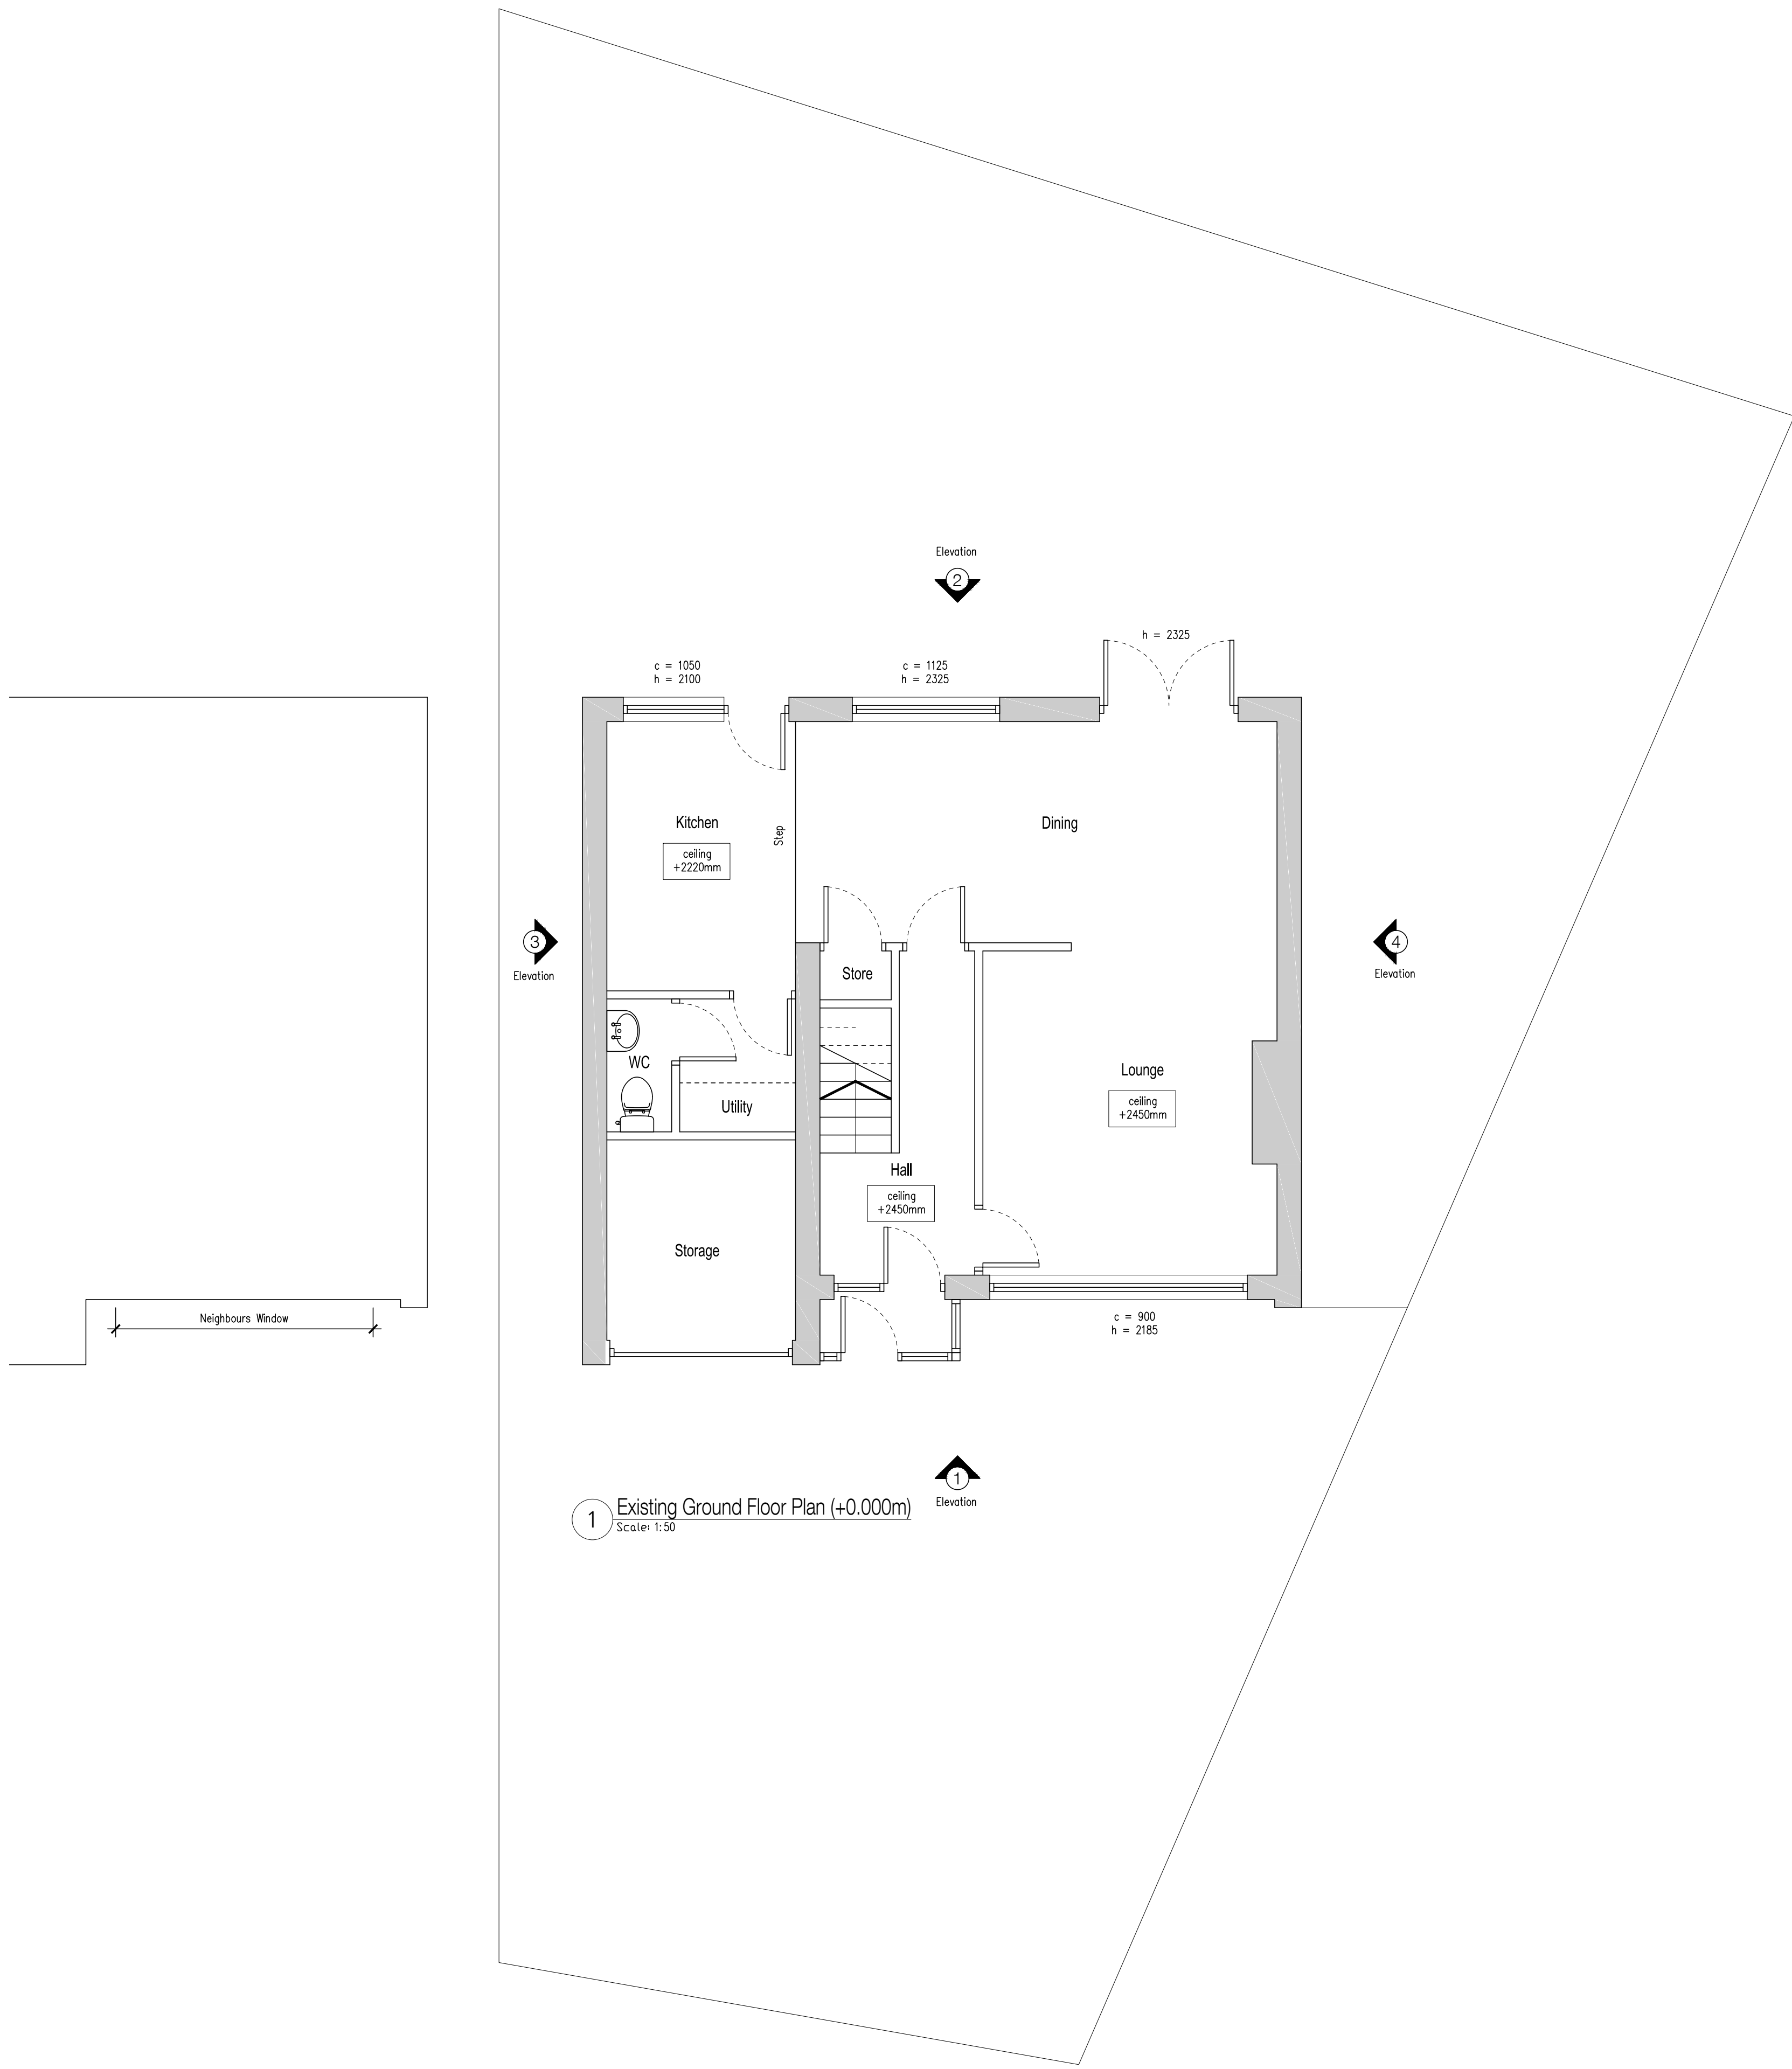


PROJECT
Ryan O'Loughlin,
44 Skiers View Road, Hoyland

TITLE
Proposed Side Extension
Existing GA's

SCALE
1:50 @ A0

DATE
25.06.2018

DRAWN BY

REVIEWED

DRAWING NO
2018-02-02

REVISION
-

DRAWING PATH