


NOTES:

This drawing is a preliminary design and is not to be used for any other purpose. Wainwright & Co. Chartered Surveyors is not responsible for any errors or omissions in this drawing. The client is responsible for ensuring that the information provided is accurate and complete. The drawing may not be reproduced in any form without prior written agreement. Do not scale from the drawing. Use written dimensions only.

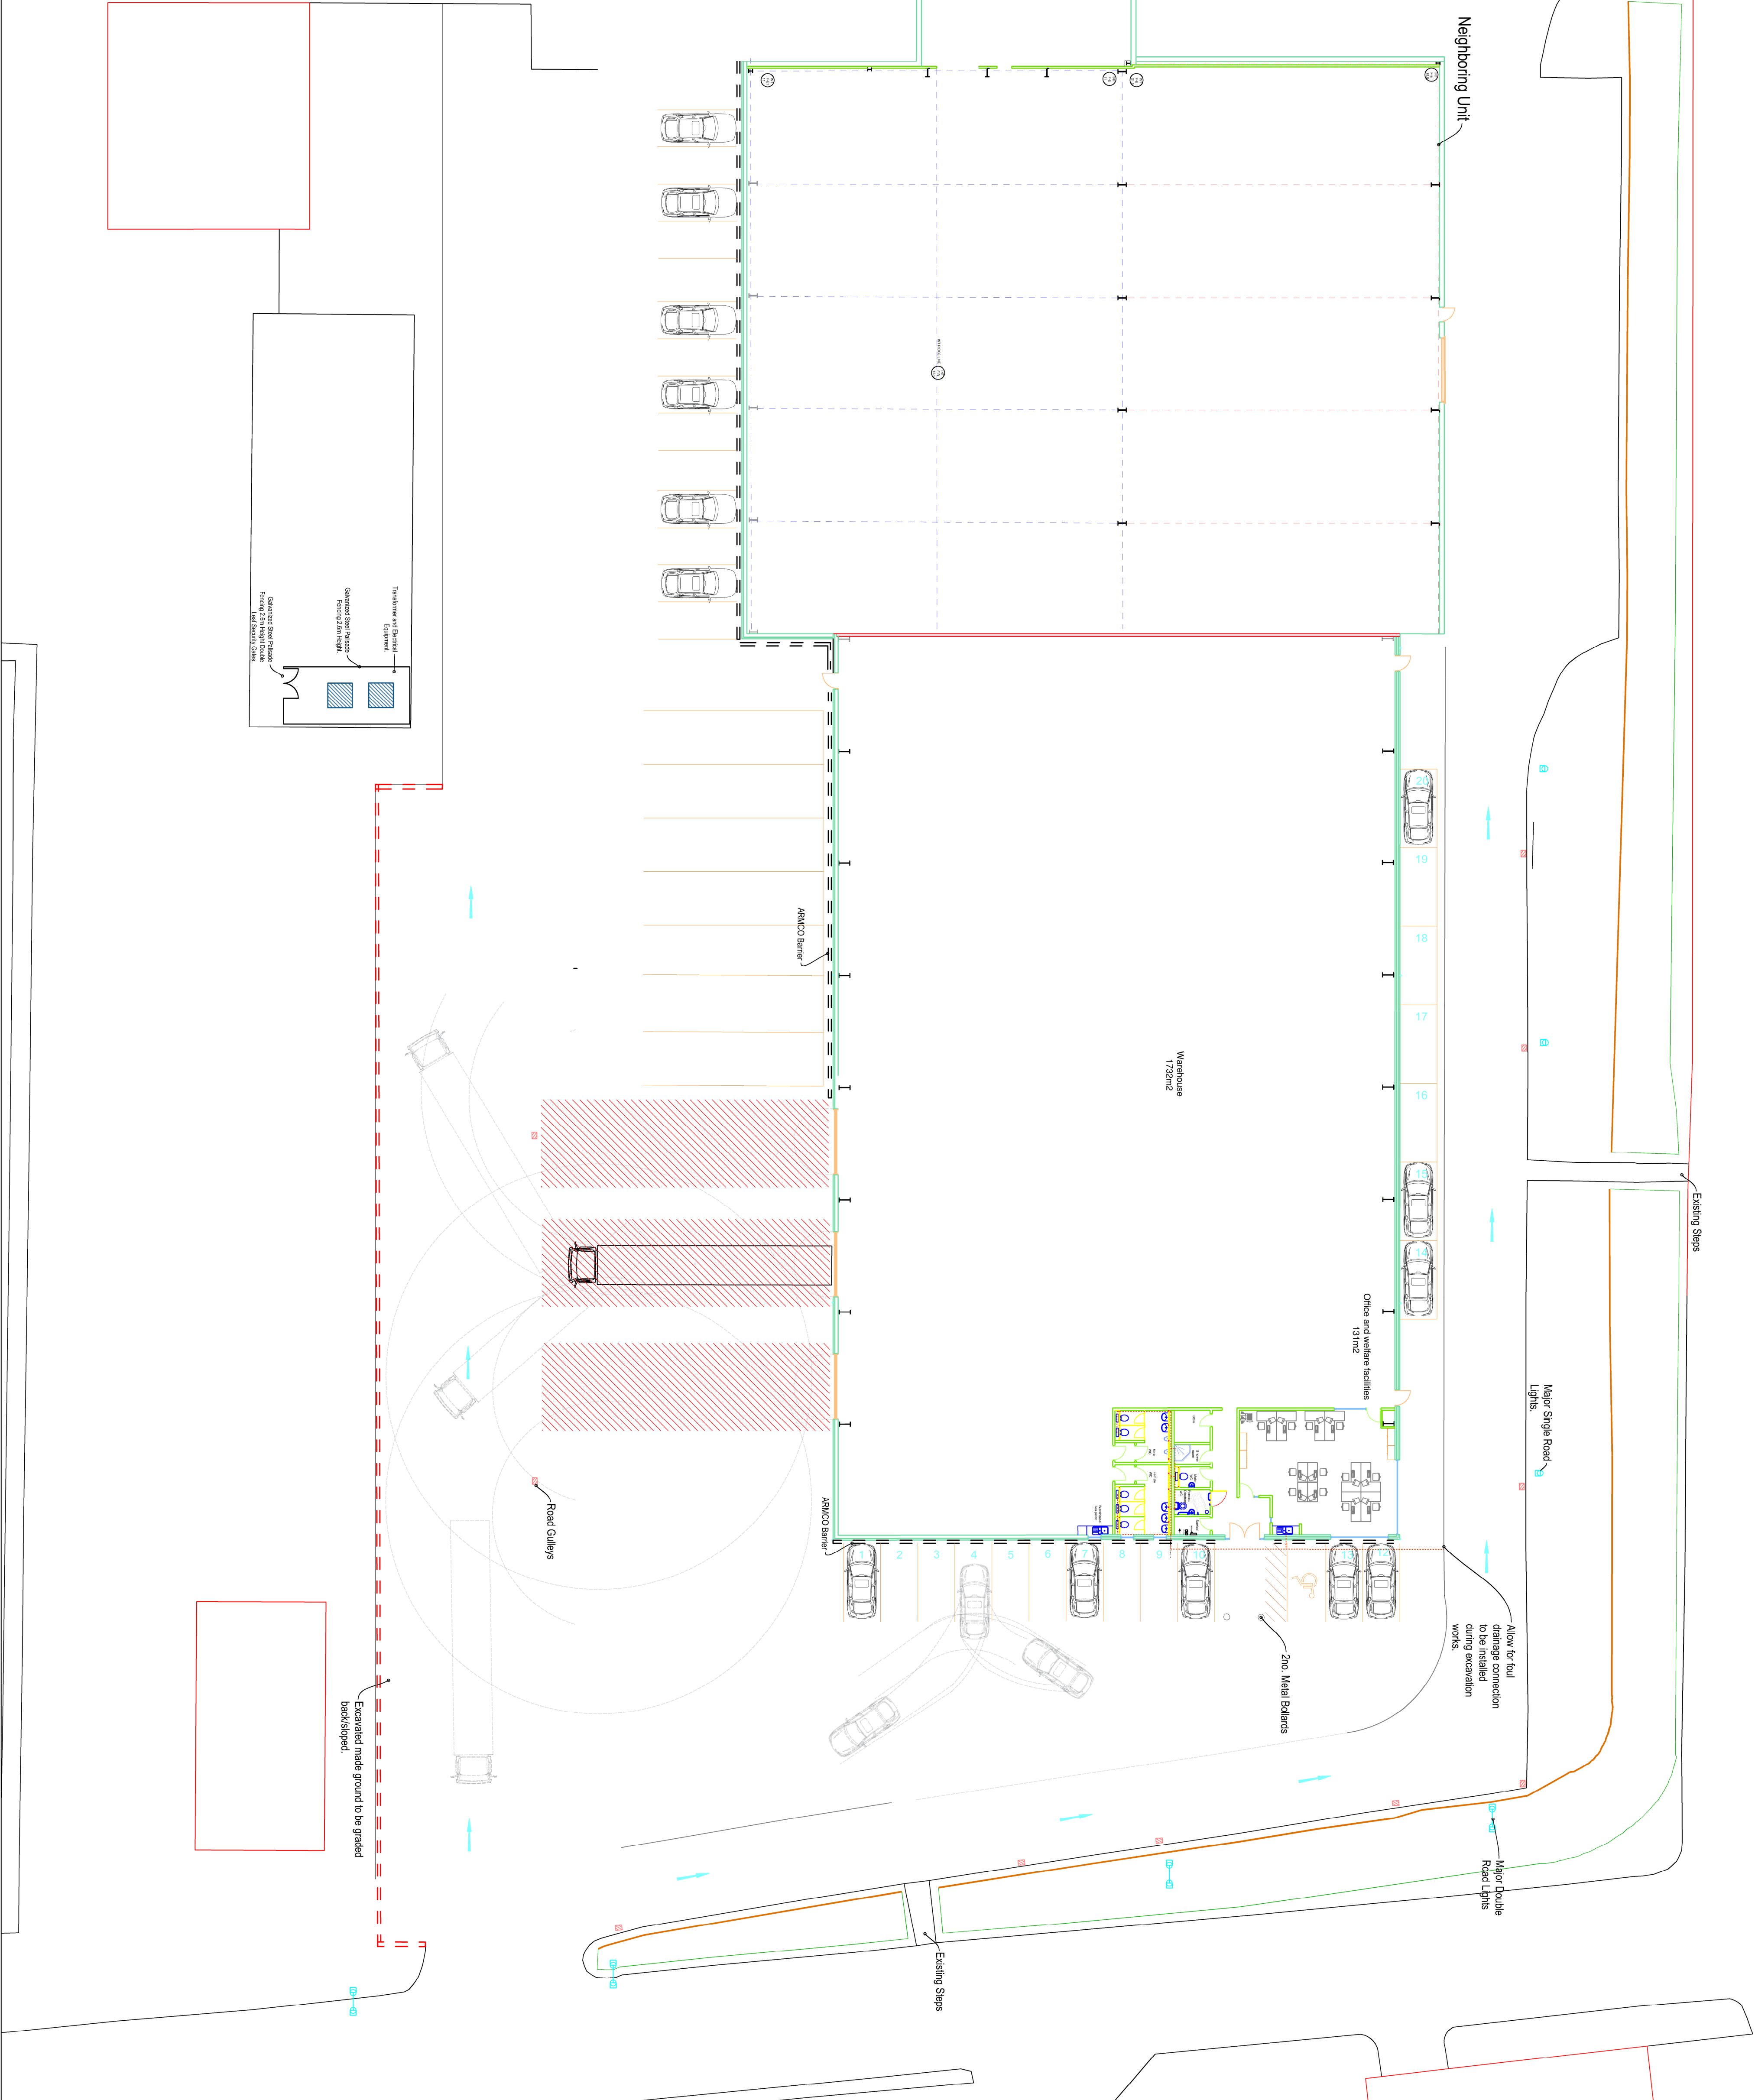

© COPYRIGHT MAINWRIGHT & CO