


Dimension to be checked on site by gate supplier before manufacture

Boiled to top of new gate and infill with Fence Top/Fascia Bracket and straight bracket to manufacturers recommendations.

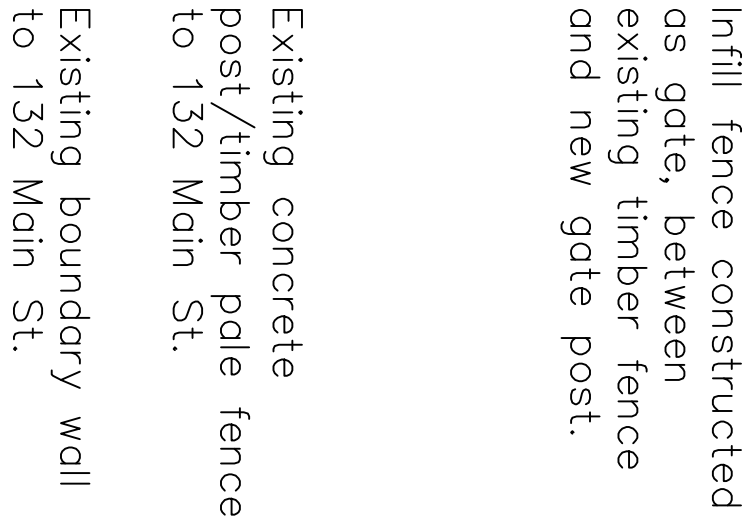

2

3760



notched and rounded. New fence to have roller barrier as gates.

4

Dimension to be checked on site by gate supplier before manufacture	Bolted to top of new gate with fence top/rascia brackets to manufacturers recommendations.	5600
---	--	------



notched and rounded. New fence to have roller barrier as gates.

(3)

EAST STREET/HAMILTON ROAD/BEEVOR STREET. STRATEGIC HOUSING TO CONFIRM NUMBERS REQUIRED. THESE ARE FOR EMERGENCY SERVICES ACCESS.

REV	DATE	DESCRIPTION

MP3 BIRNBAUM, LTD
PO BOX 629
BRANFLEY
50101 YORKSHIRE, S70 9J6
TEL: 01228 774605 FAX: 01228 774539
EMAIL: enquiries@mp3.co.uk

nps group

Head Office
Unit 16, Court Avenue, St Albans, Herts, AL1 1JF

PROJECT ACCESS GATES EAST STREET & BEEVER STREET GOLDTHORPE	CLIENT	
	Strategic Housing	
	CAD FILE REF	
SUBJECT ELEVATIONS 2 - 4 BEEVER STREET	DATE	SCALE
	April 2013	1:50
	REV	CHECKED
	AD	