


PROPOSED ALTERATIONS AT
8 & 10 PRINCESS GROVE, PILLEY GREEN,
BARNLEY, S75 3BG


18TH.JUNE 2008




PROPOSED REAR ELEVATION ON 'A'

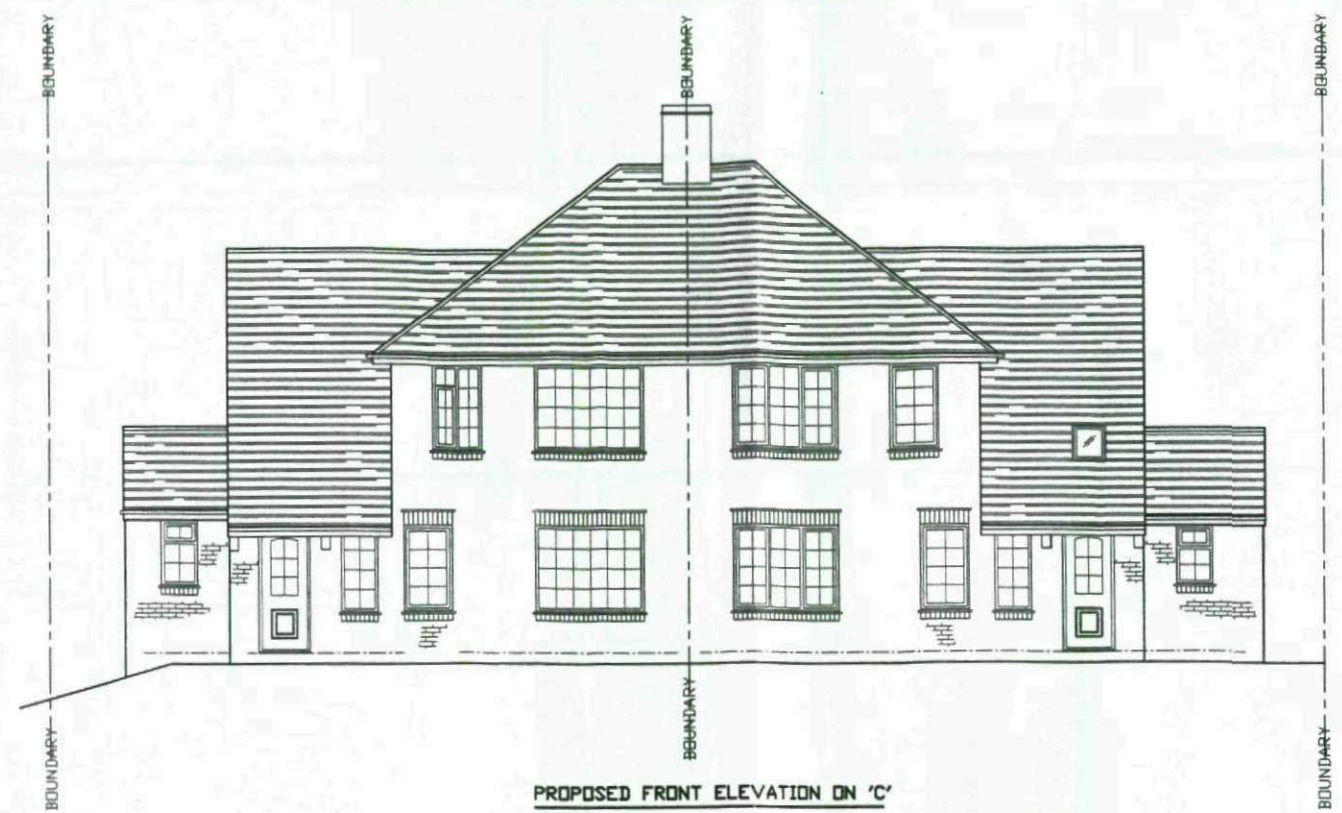

PROPOSED FRONT ELEVATION ON 'C'

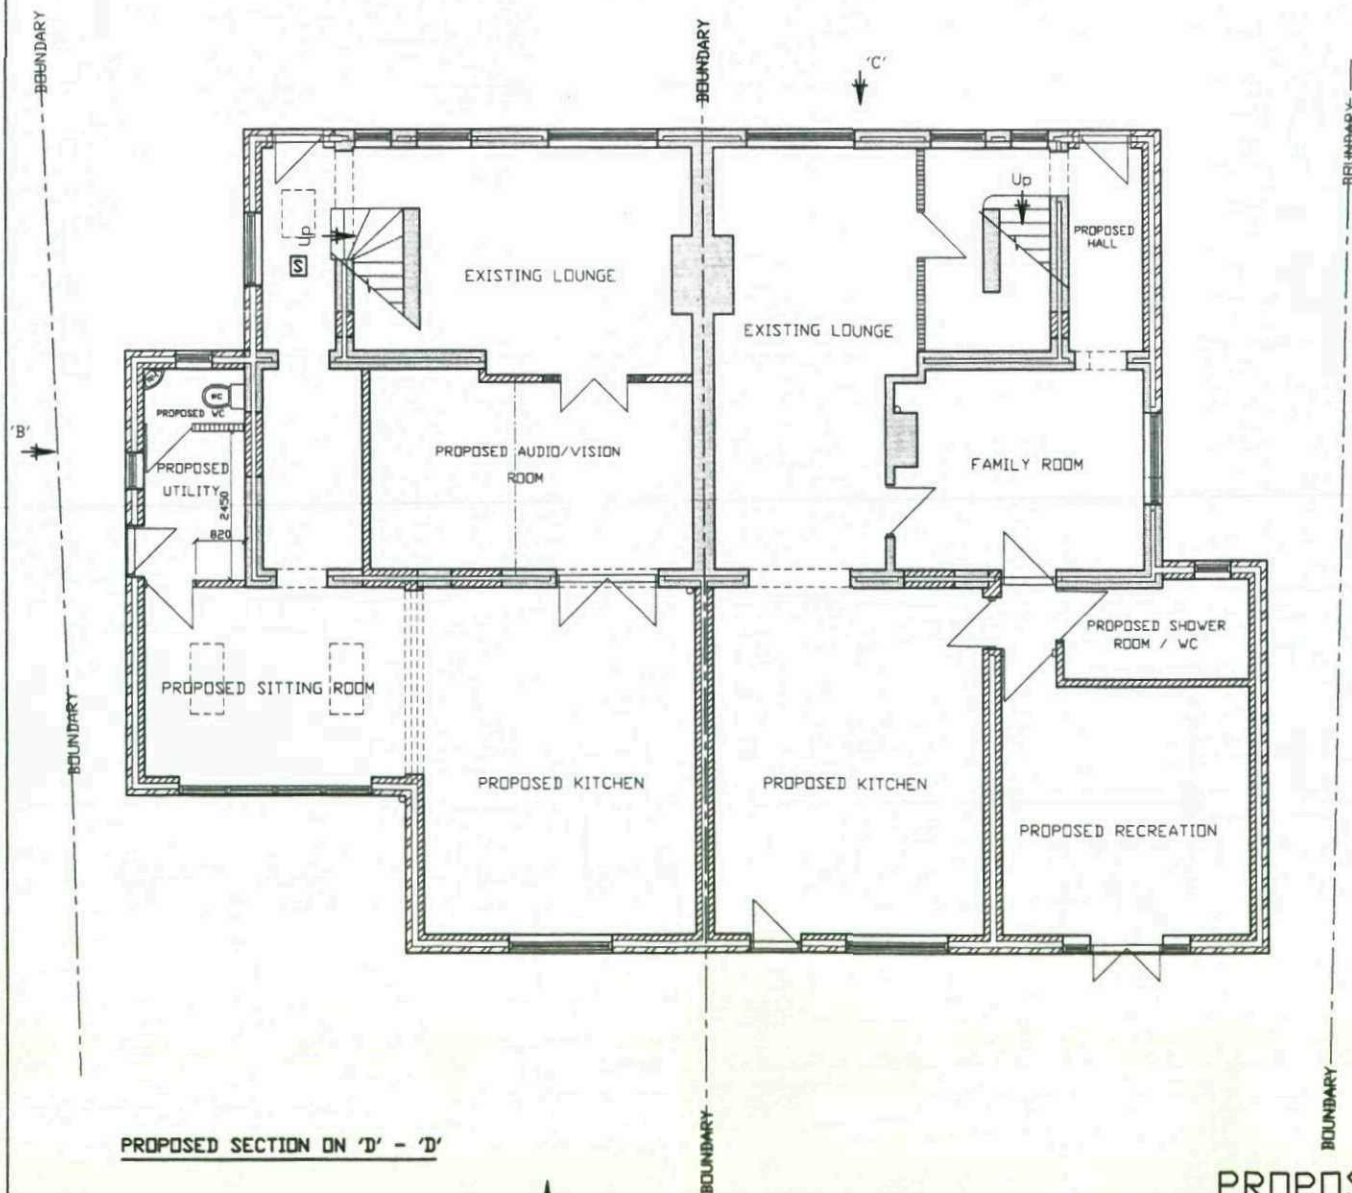

PROPOSED SECTION ON 'D' - 'D'

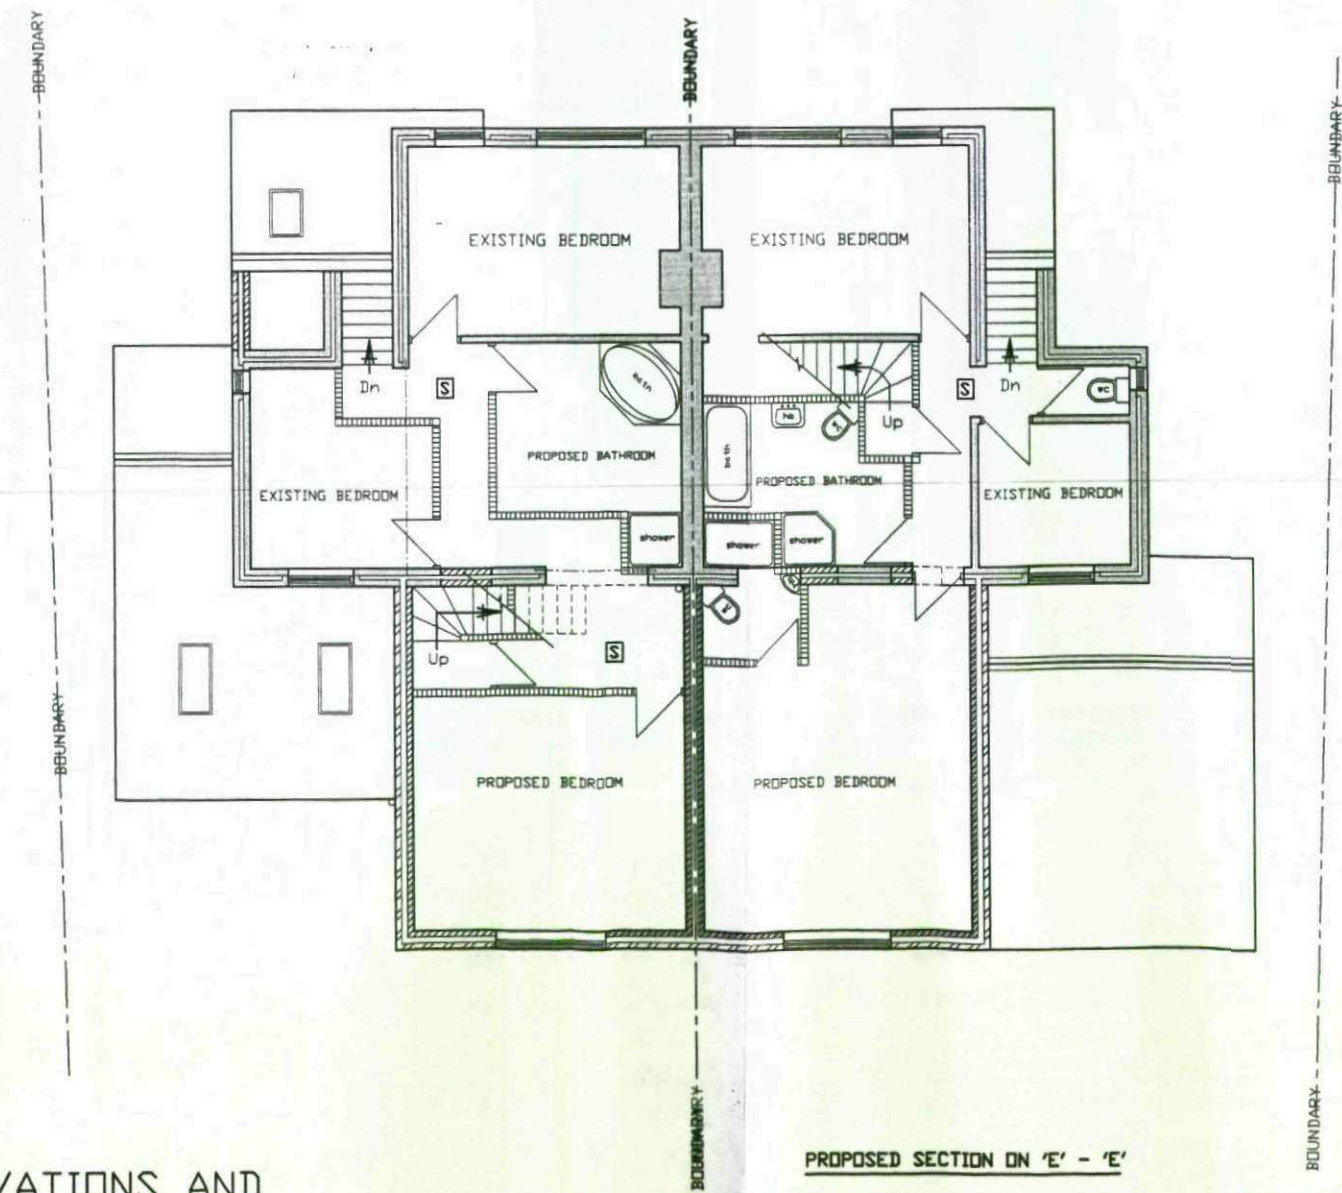

PROPOSED SECTION ON 'E' - 'E'

PROPOSED SECTION ON 'E' - 'E'

PROPOSED ELEVATIONS AND
SECTIONS 8 & 10 PRINCESS GROVE


SCALE 1 : 125




EXISTING REAR ELEVATION ON 'A'



EXISTING FRONT ELEVATION ON 'C'

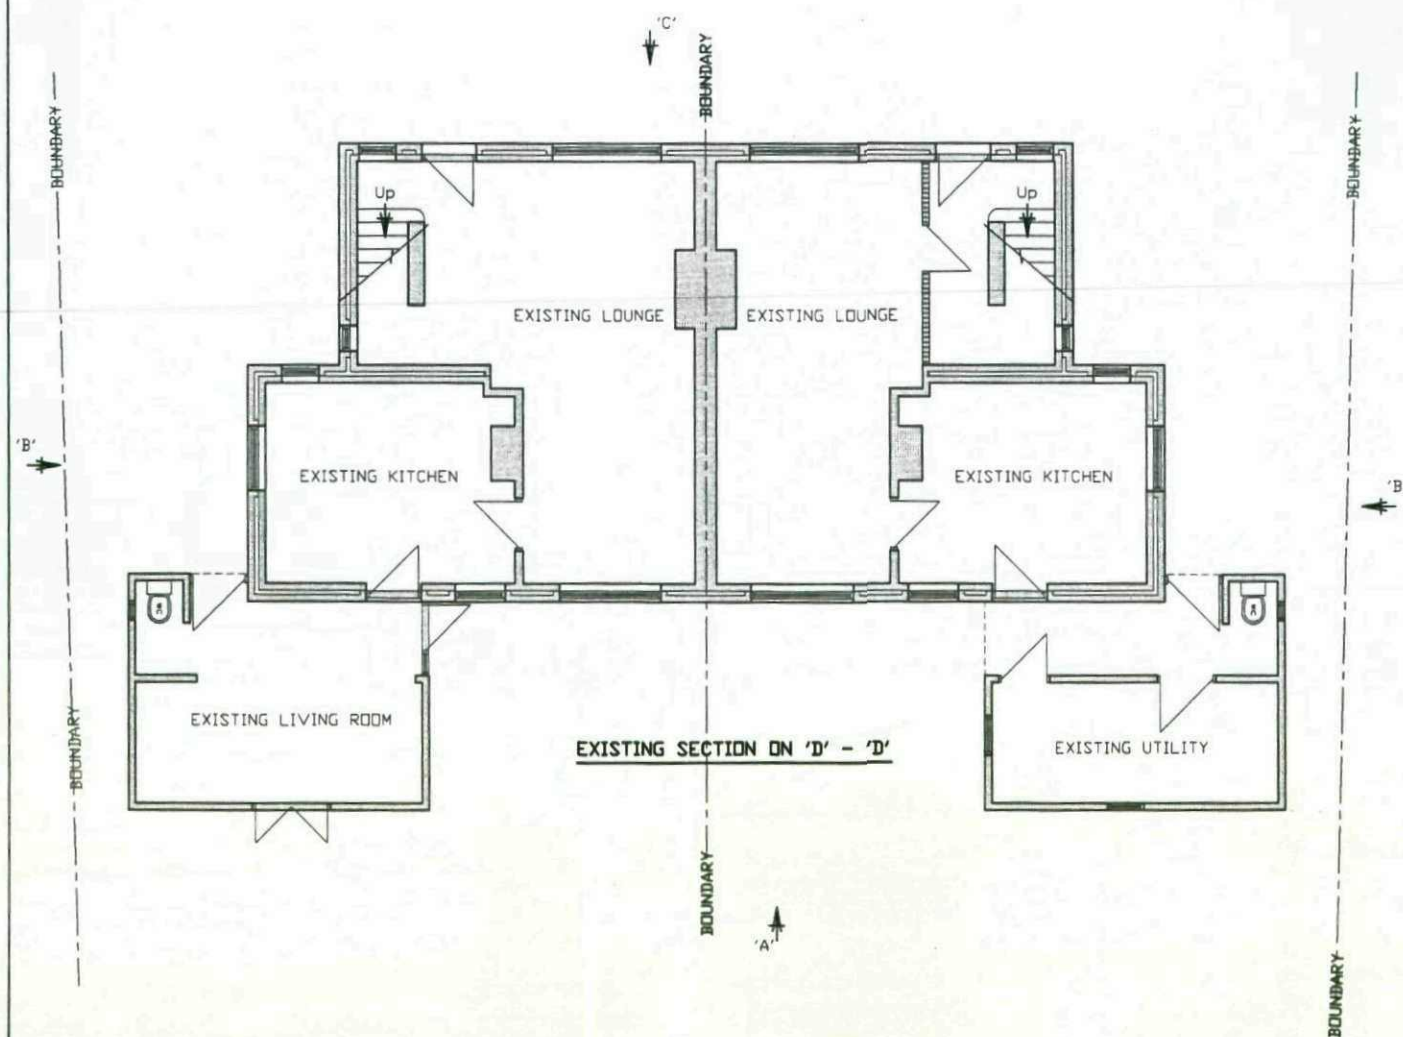

EXISTING SECTION ON 'D' - 'D'

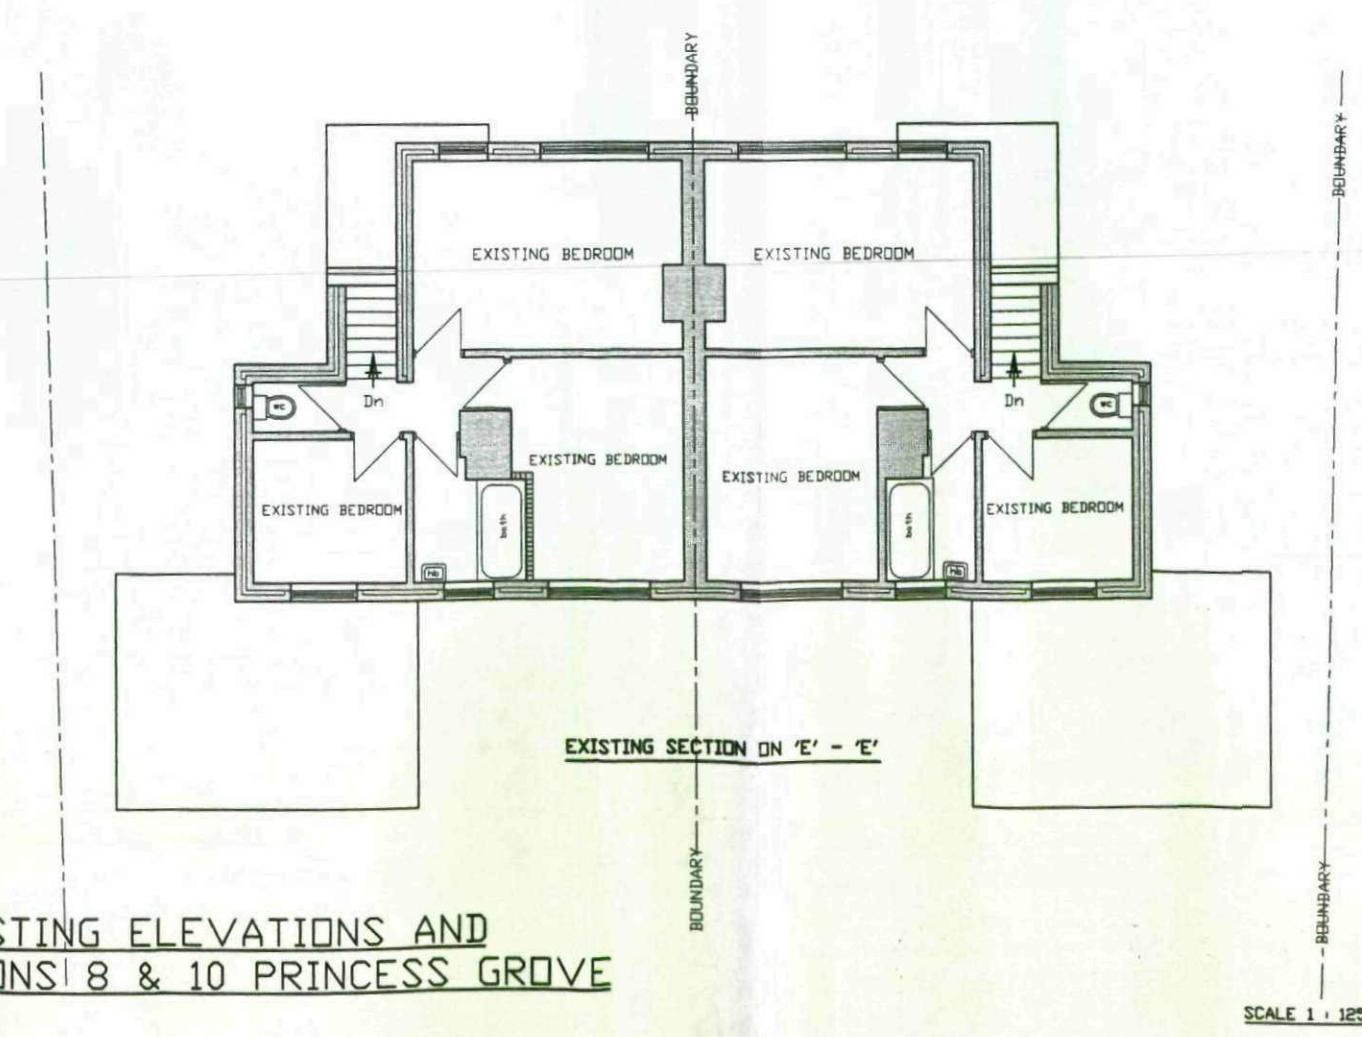

EXISTING SECTION ON 'E' - 'E'

EXISTING ELEVATIONS AND
SECTIONS 8 & 10 PRINCESS GROVE