


IF IN ANY DOUBT PLEASE ASK THE ARCHITECT FOR CLARIFICATION.  
DO NOT SCALE FROM DRAWING. ALL DIMENSIONS TO BE CHECKED ON SITE.  
THE COPYRIGHT FOR THESE DRAWINGS REMAINS THE PROPERTY OF THE ARCHITECT. THEY MUST NOT BE REPRODUCED IN ANY WAY WITHOUT THE ARCHITECTS PRIOR WRITTEN CONSENT.



INTERNAL MEASUREMENTS (GREEN)  
7646mm X 5817mm

PLATFORM MEASUREMENTS (RED)  
7874mm X 6045mm

EXTERNAL MEASUREMENTS (BLUE)  
7950mm X 6121mm

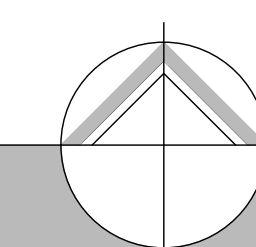

northern design  
partnership

Chartered Architects  
The Chapel, Millmoor Road,  
Meltham, Holmfirth, HD9 5JU

www.northerndesignpartnership.co.uk  
Instagram: @northerndesignp  
Telephone: (01484) 854848

|             |                                                                           |          |       |
|-------------|---------------------------------------------------------------------------|----------|-------|
| client      | PIP TODD                                                                  |          |       |
| project     | PROPOSED OUTBUILDING<br>116 MANCHESTER ROAD<br>THURLSTONE<br>S36 9QW      |          |       |
| drawing     | PROPOSED PLANS                                                            |          |       |
| revision    | notes                                                                     | date     | drawn |
| A           | MARKERS AND TABLE PLOTTED ON PLAN<br>PLATFORM EXTENDED BY 50mm TO S AND E | 07.03.23 | PB    |
| B           | DRAIN DEPTHS ADDED<br>TABLE REVISED TO 1975 x 3600                        | 24.03.23 | PB    |
|             |                                                                           |          |       |
|             |                                                                           |          |       |
| scale :     | 1:50 AT A1                                                                | 02.23    | MG    |
| project no. | drawing no.                                                               | revision |       |
| 2259        | 01                                                                        | B        |       |