

SAFETY, HEALTH AND ENVIRONMENTAL INFORMATION

In addition to the hazards/risks normally associated with the types of work detailed on this drawing, note the following risks and information.

Risks listed here are not exhaustive. For residual architectural risks, refer to D5 H&S Risk Register **965-D5A-XX-XX-HS-A-0001**



DEMOLITION (PRE-CONSTRUCTION) & CONSTRUCTION:

D5A-A-0001 - Existing underground services
D5A-A-0002 - Site Contamination
D5A-A-0003 - Unknown voids and buried tanks
D5A-A-0004 - Historic Landfill
D5A-A-0005 - Public right of way adjacent site
D5A-A-0006 - Access to site during construction phase
D5A-A-0007 - UXO
D5A-A-0008 - Adjacent residential areas
D5A-A-0009 - Known or potential coal mining risks
D5A-A-0012 - Pedestrian and vehicle segregation


For information relating to Use, Cleaning and Maintenance, refer to the above H&S Risk Register.

It is assumed that all works will be carried out by a competent contractor working, where appropriate, to an approved method statement.

notes

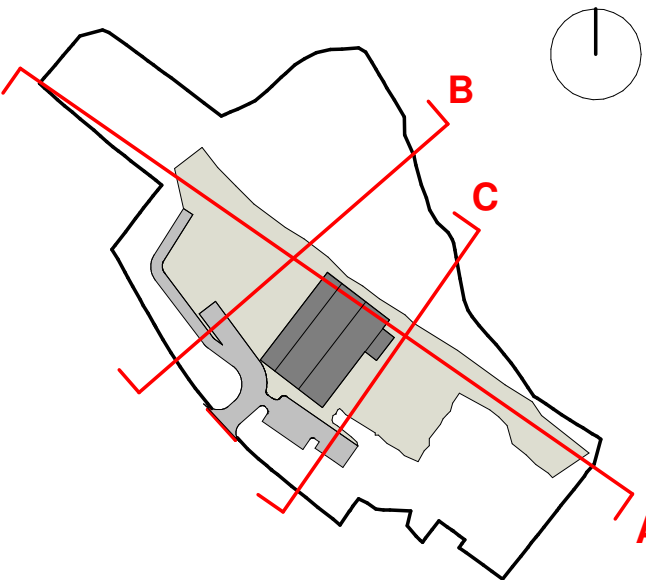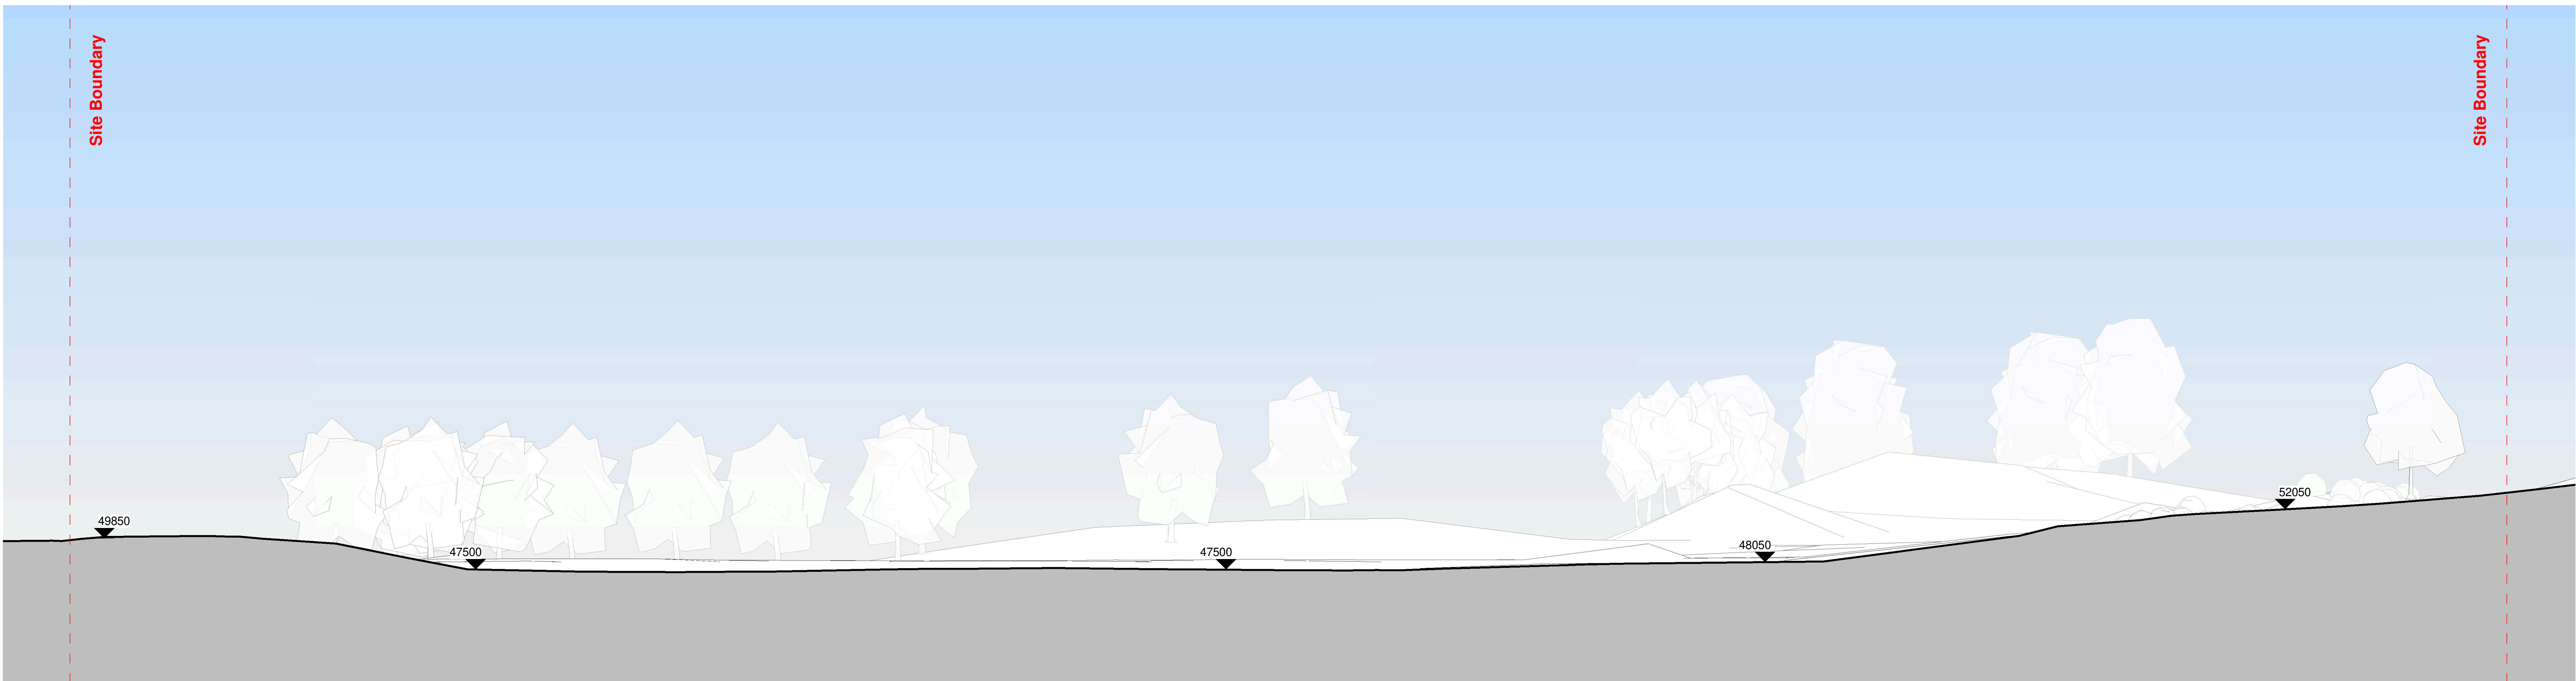

Existing Site Section D
1 : 250

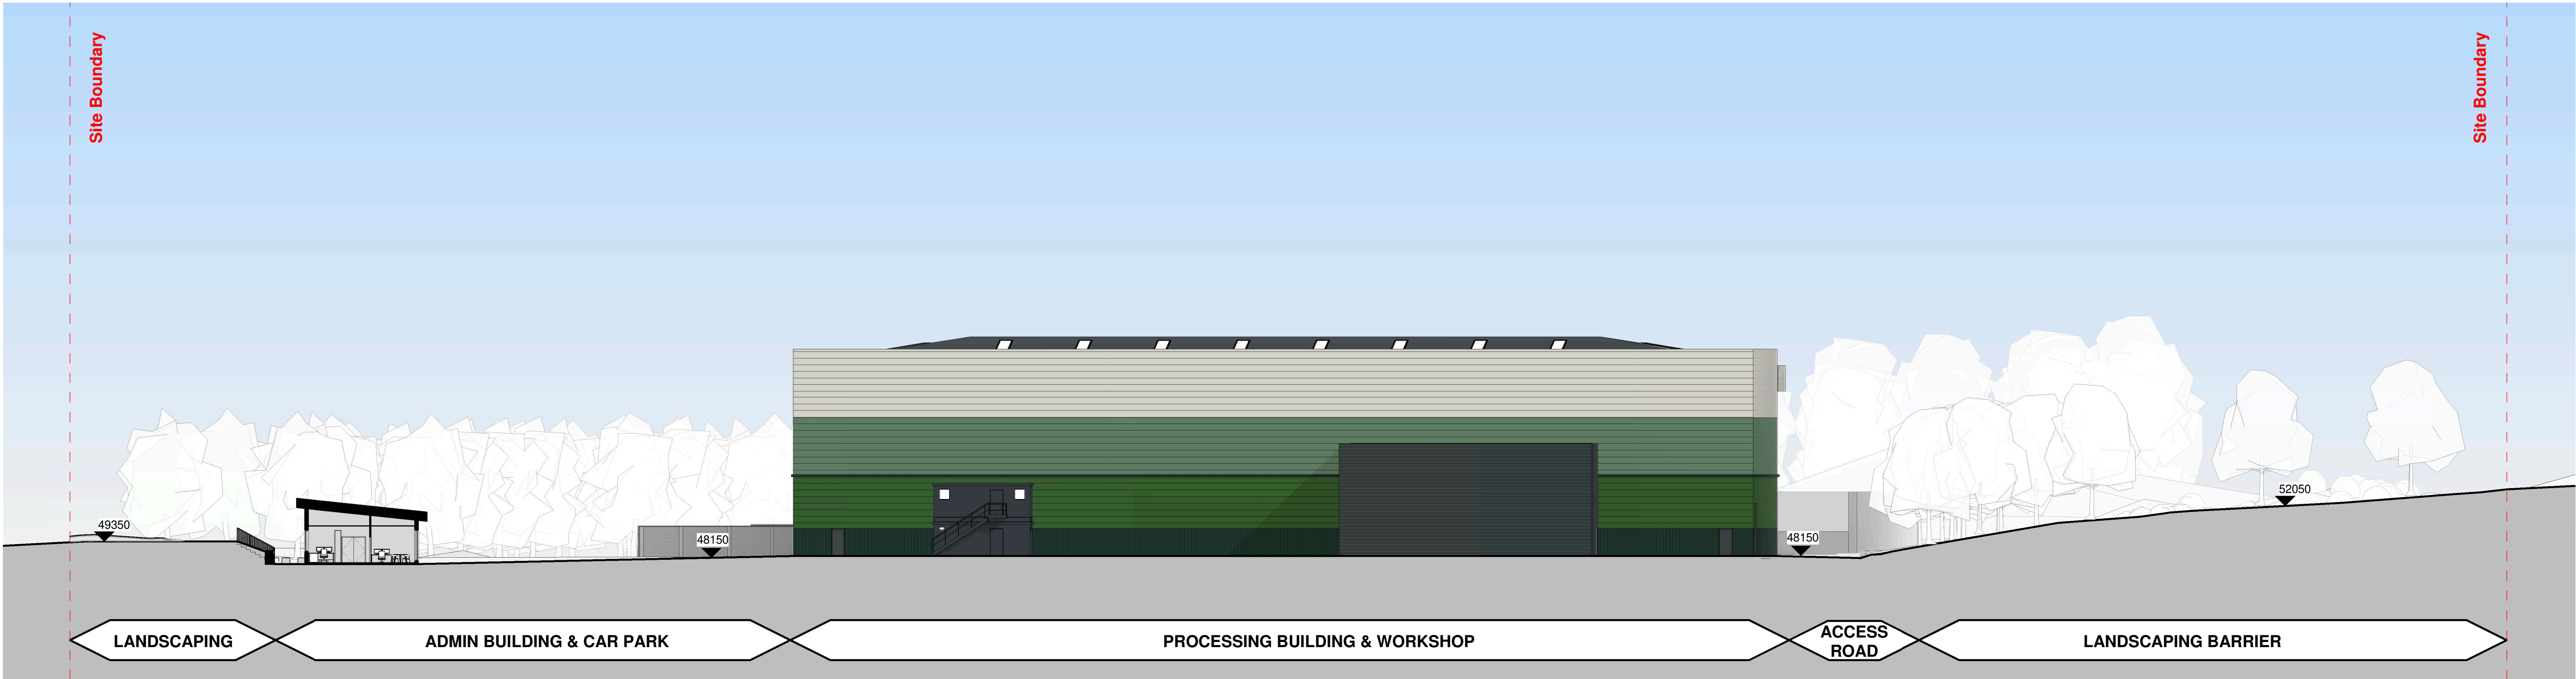

Proposed Site Section D
1 : 250

C02 22.07.24 KP A3 - Issued for Planning
P05 16.07.24 KP S3 - Reduced Panel Height
C01 21.03.24 KP A3 - Issued for Planning
P04 19.03.24 KP S4 - Issued for Stage Approval
P03 26.02.24 KP Updated as per client comments
P02 23.02.24 KP Issued for review and comment following final site layout
P01 19.01.24 KP First Issue

Rev.	Date	Drawn/Checked	Description
------	------	---------------	-------------



D5 Architects LLP
71-77 Convent Street
Barnsley
S10 2DT
1 (0121) 833 4843
1 (0121) 833 4843
info@d5architects.net
www.d5architects.net

client

Potters Industries

project

**Stainfoot Glassworks
Wombwell Lane, Barnsley**

drawing title

Site_Section_C

scale

1:250@A0

date

19/01/24

author

PW

d5 job number / CAD file

965 / 965-D5A-00-XX-M3-A-0002

CAD Format

Revit 2023

suitability description

Stage 3 Approved

suit. code

A3

drawing number

965-D5A-XX-XX-DR-A-0014

revision

C02