




Biotec	3	3	4	4
Inlet Invert	1000	1500	1000	1500
Inlet to base	1600	1600	1600	1600
Outlet Invert	1100	1600	1100	1600
Outlet to base	1500	1500	1500	1500
Plant height	2600	3100	2600	3100
Plant diameter	2700	2700	2700	2700
Cover length	2445	2445	2445	2445
Cover width	695	695	695	695
Media Bale width	1100	1100	1650	1650
Media Bale length	2400	2400	2400	2400
Aprilt Length	2080	2080	2080	2080
Aprilt Diameter	2'	2'	2'	2'
Screen Height	1580	1580	1580	1580
Unit Weight (Kgs)	300	400	320	420

NOTE:

For Inverts of 1.5m increase the excavation depth by 500mm.
Airvent only shown on the 1.0m Inlet Invert version.

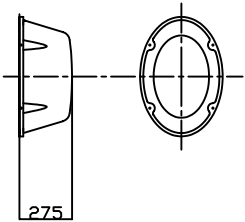

Blower	Length	Width
Cover	620	430
Plinth	650	450

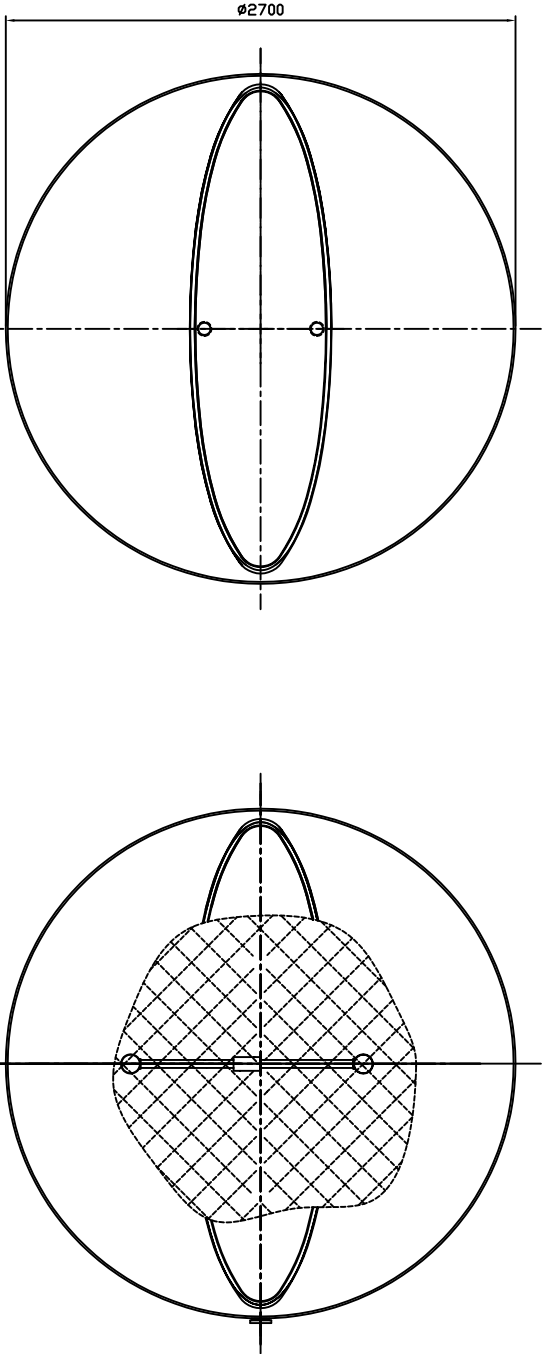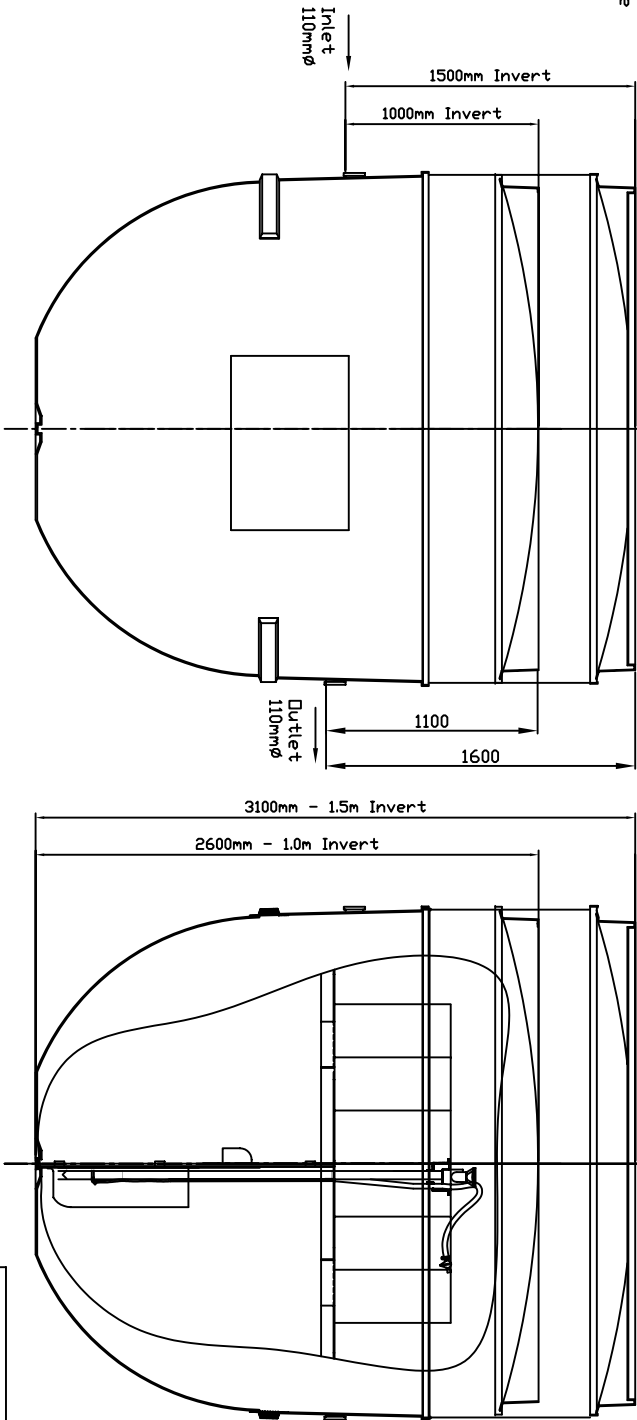

3	10.11.10	JM&J	CS901 - Dimensions & Weights Added
2	21.04.09	JC	Re-branding
1	15.01.09	JC	CS678
ISSUE	DATE	BY/APP	MODIFICATION

This drawing is copyright, and may not be reproduced or used without the written permission of Kingspan.
KINGSPAN RESERVE THE RIGHT TO CHANGE SPECIFICATIONS WITHOUT NOTICE



ALL DIMENSIONS ARE IN MILLIMETRES - DO NOT SCALE

BIOTEC 3 & 4
DIMENSION DETAIL
SALES DRAWING

SCALE
NTS

SHEET SIZE
-

DRAWING No.
DS0665P

ISSUE
3