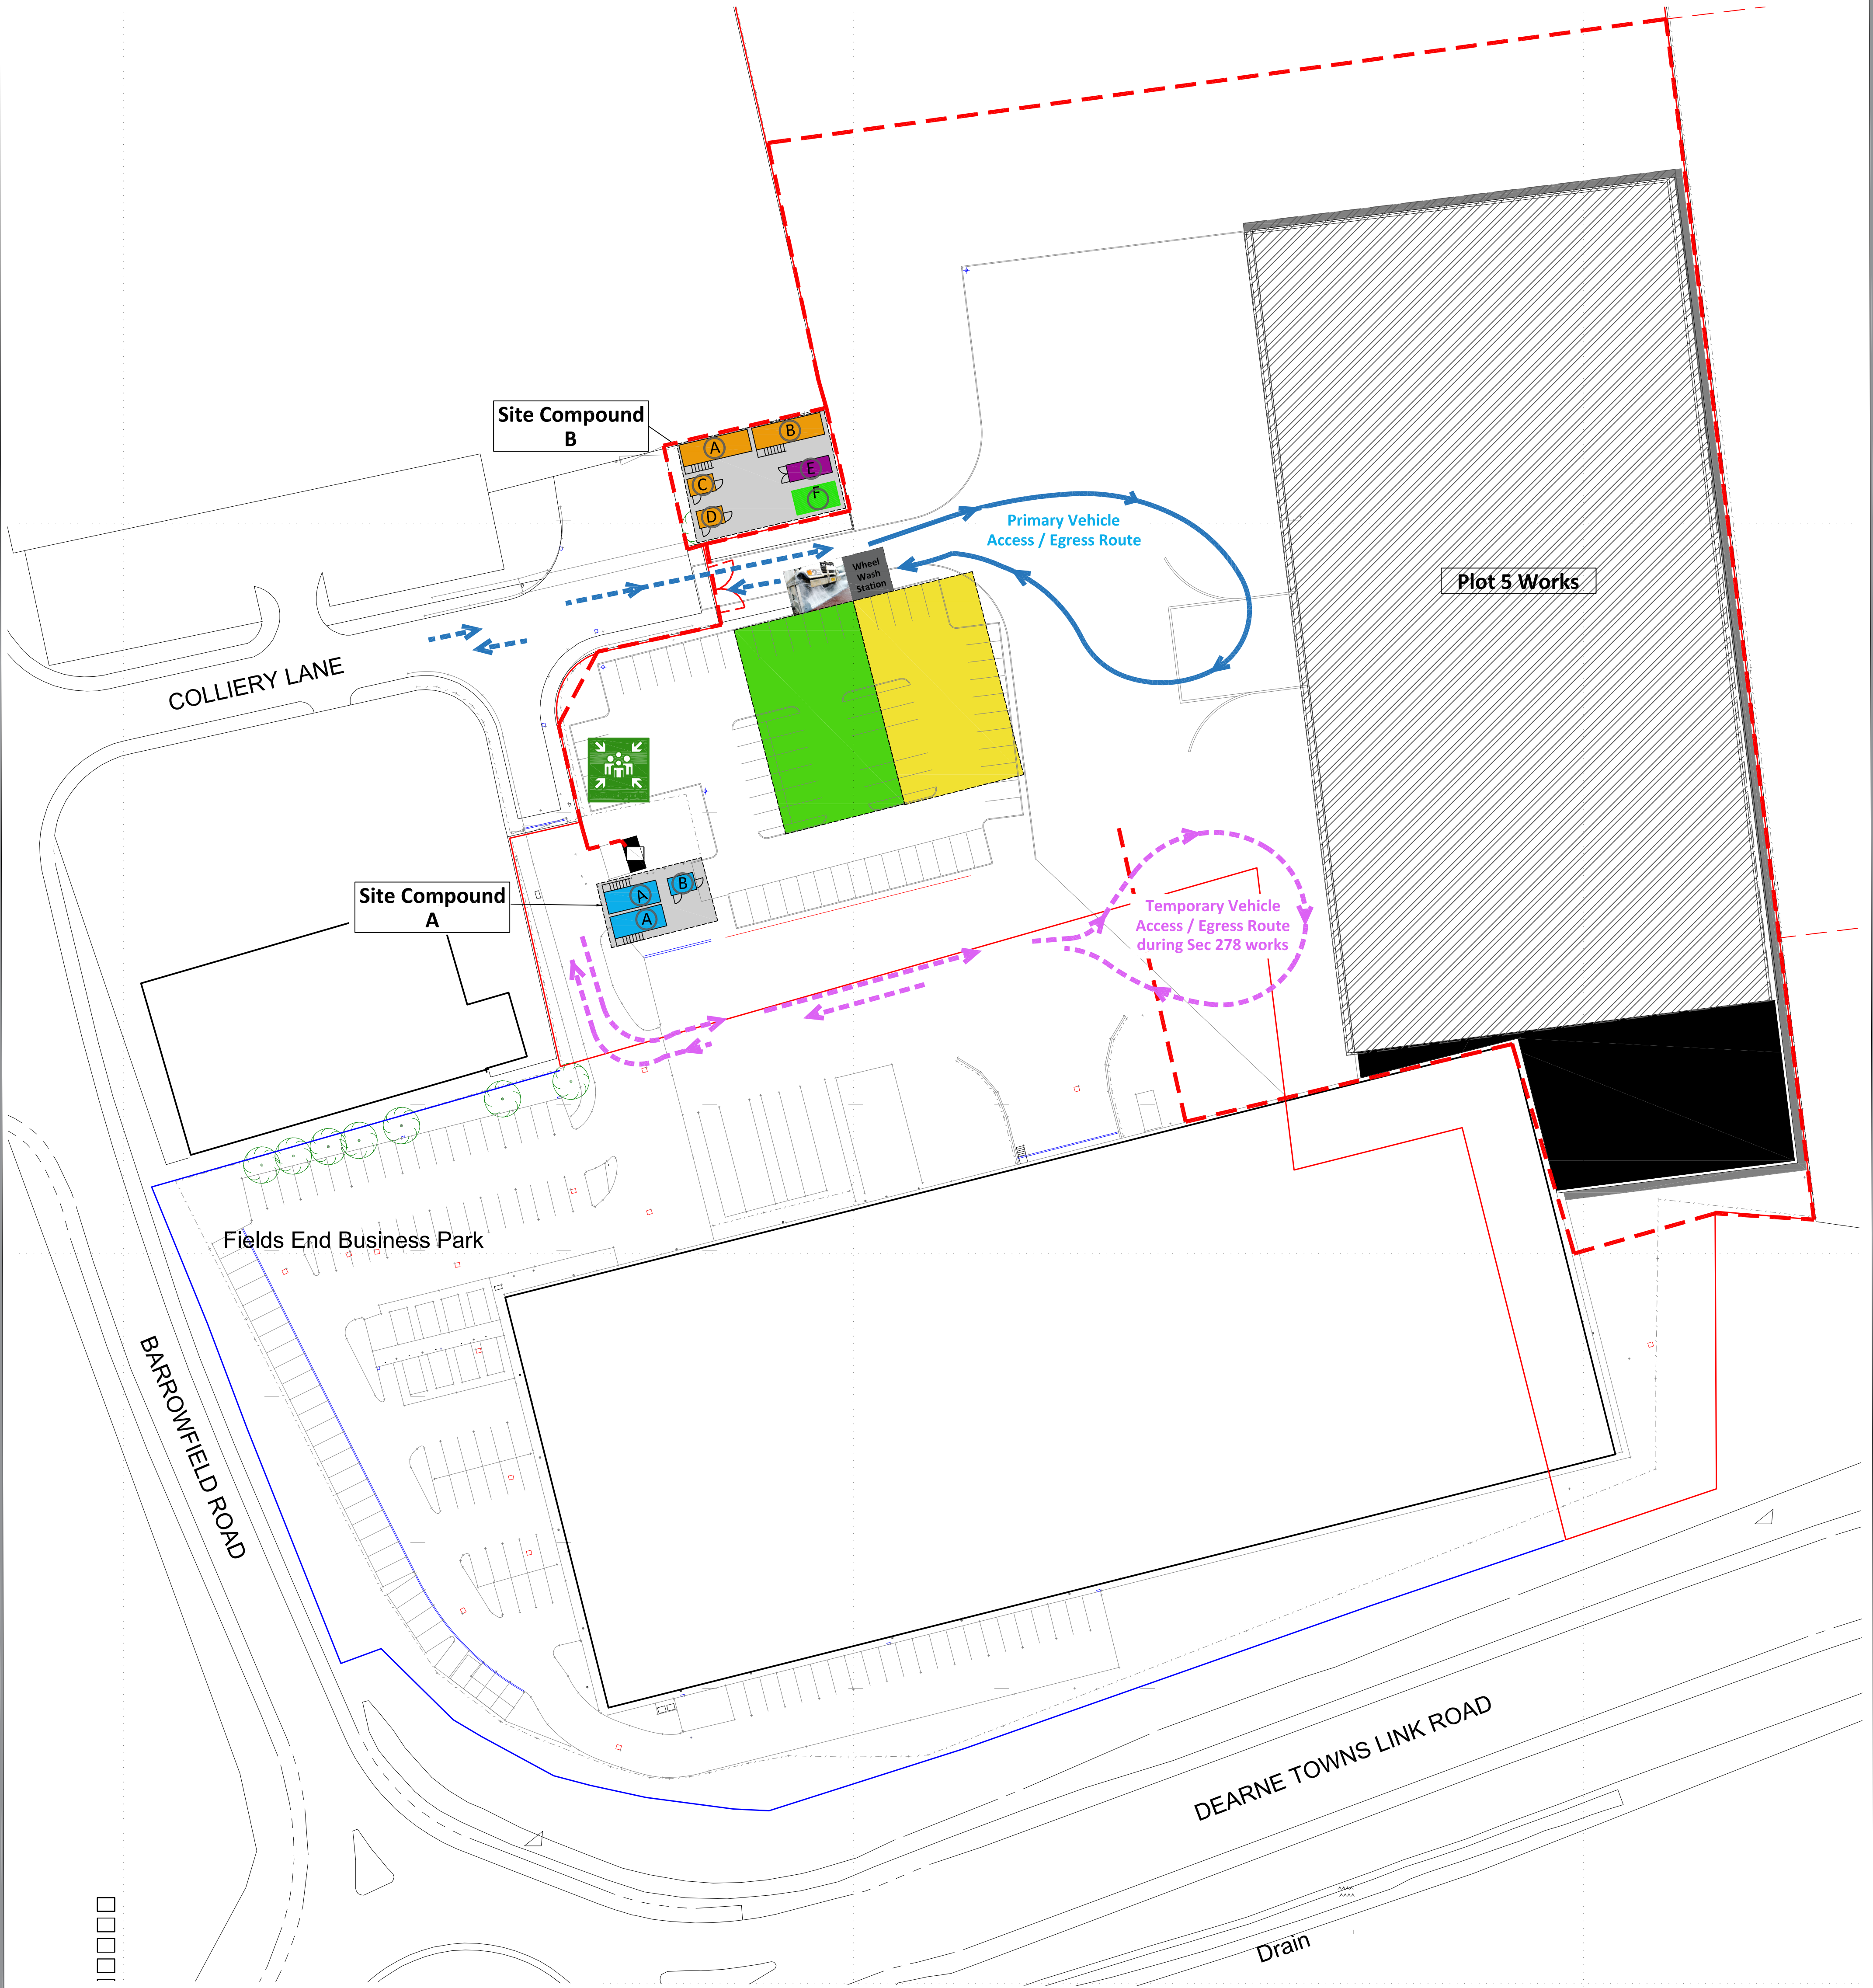


Portwest Clothing LTD
Plot 5 Fieldsend Business Park
Proposed Site Logistics

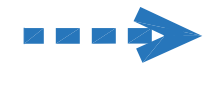
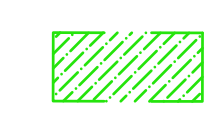


Legend

Site Welfare & Compound Details:

Area A - Initial Site Compound location - Weeks 1 to 3
A: 24ft Self contained welfare unit
B: Site Toilet

Area B - Main Site Compound location
A: 32ft Site Canteen & Office (stacked)
B: 32ft Site Canteen & Meeting Room (stacked)
C: Site Toilet
D: site Toilet
E: Secure Storage Container
F: Skip & Waste Segregation area

-  Heras Fencing Line
-  Vehicle gates
-  Site personnel gates
-  Vehicle Routes
-  Proposed skip & waste segregation area
-  Proposed Vehicle Wheel Wash station
-  Proposed site Car Parking
-  Proposed Materials lay down area

Map View



Date - 02.09.21
Portwest Clothing LTD
Plot 5 Works
SYL-PORTWST-SLP100
Rev: B