




Front Elevation
PS-Type-E




Rear Elevation
PS-Type-E

- All fascias, barges to be PVC by specialist manufacturer
- Grey slate roof
- Wet clipped roof verge
- Fall & rise bracketed gutters on stone supports
- Black NG02 front door
- Black NG05 rear door
- Cream external fretted double glazed windows
- 140mm coursed natural stone finish to all elevations
- All reconstituted feature stonework supplied by specialist manufacturer
- Stone portico
- 140mm stone heads
- 140mm stone cills
- * = Glass below 800mm above finished floor level must be toughened
- L = Laminate Glass

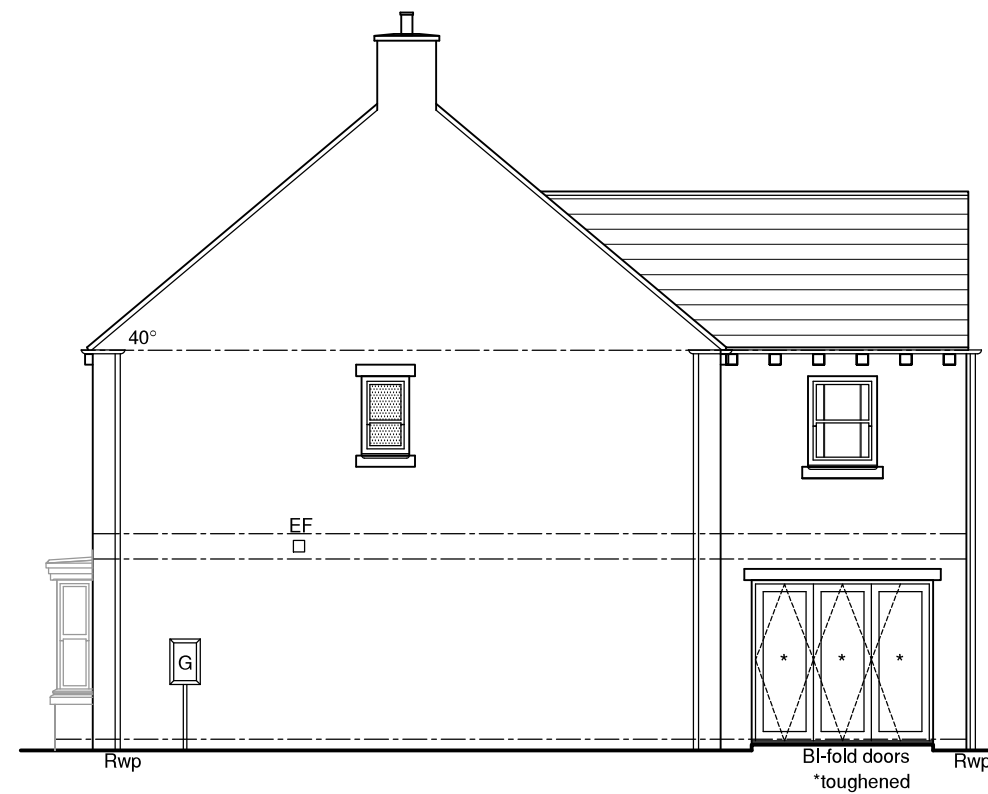

Side Elevation
PS-Type-E

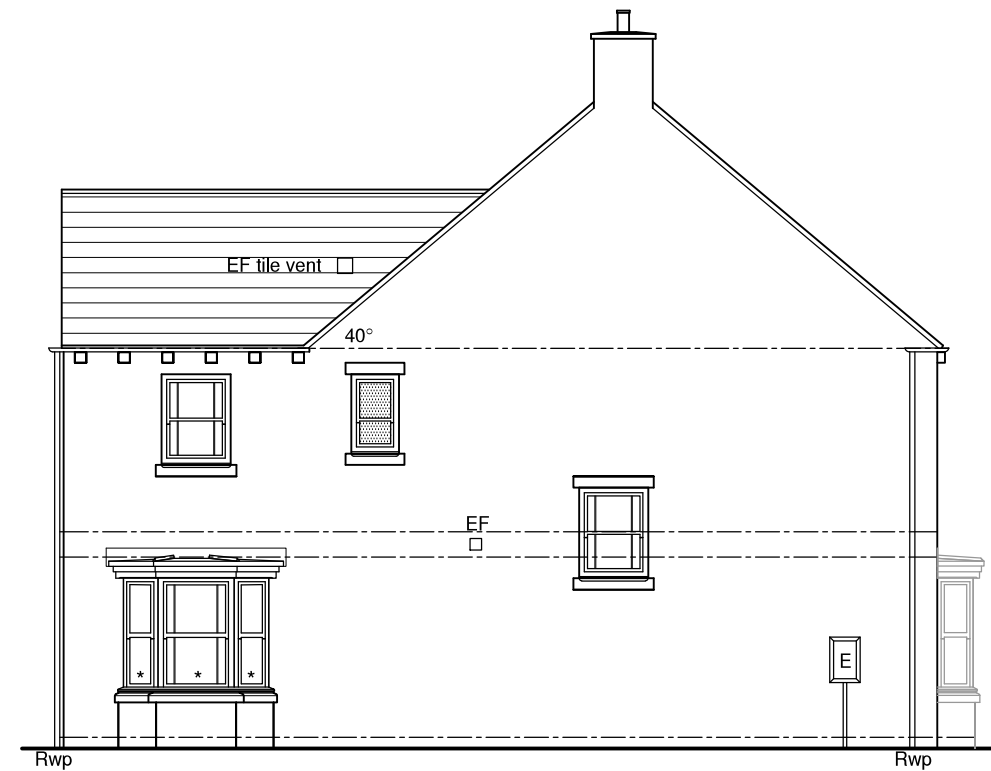

Side Elevation
PS-Type-E

Date	Description	Rev	House Type	1200 Century Way Thorpe Park Business Park Colton Leeds West Yorkshire LS15 8ZA Tel: 0113 2515753
19/08/15	Checked	1:100	PS-Type-E 2112 sq/ft	
	MF		Drawing Title	
	PS-Type-E-001		Elevations - marketing	
			Site	
			Pensitone	

