


7 WOODLANDS VIEW
SECTION AA
SCALE 1:20
DRAWING 7

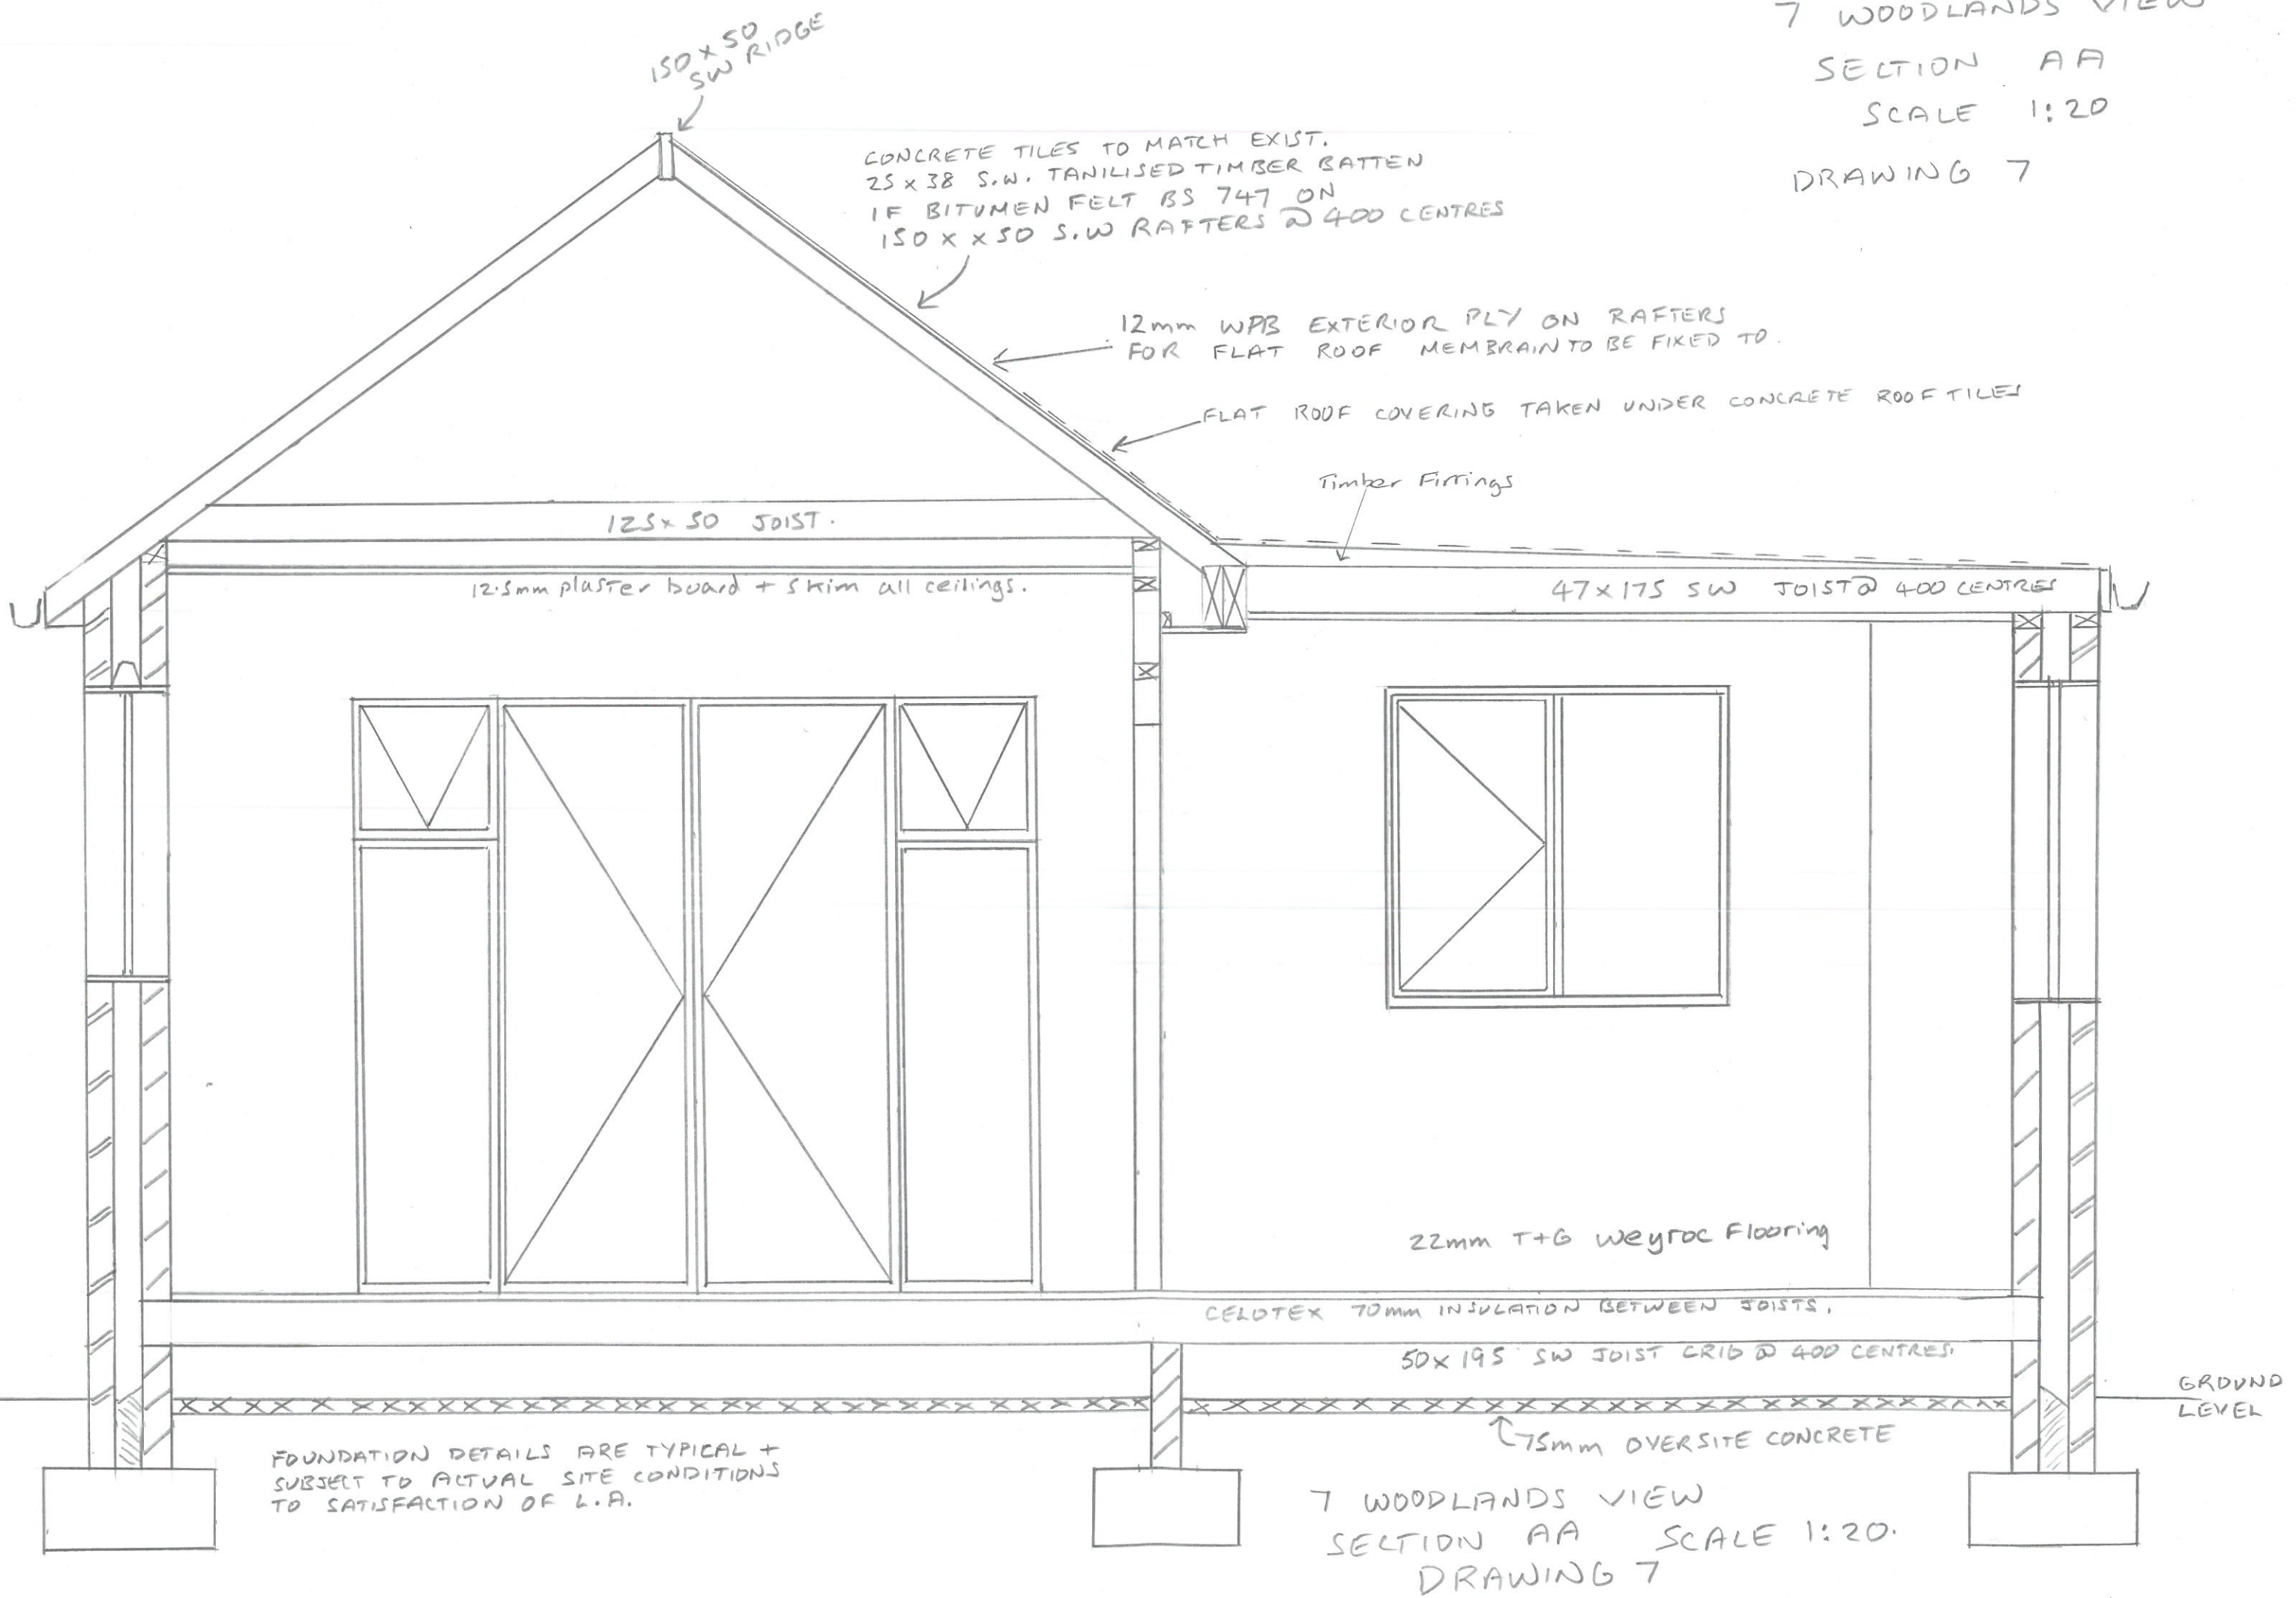

7 WOODLANDS VIEW
SECTION AA SCALE 1:20.
DRAWING 7