


Total Internal Area (All Floors)

Ground Floor GIA	40.1 m²	432 ft²
First Floor GIA	40.1 m²	432 ft²
Grand total: 2	80.2 m²	863 ft²



Ground Floor.
1 : 100

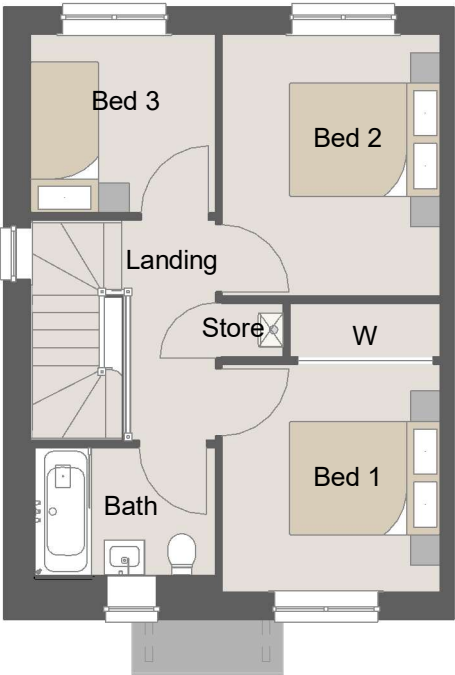


First Floor.
1 : 100

A	15/05/2019	MB	O9 Specification Applied
REV	DATE	BY	AMENDMENTS
AVANT homes			
O9 SPECIFICATION			
Construction			
Area: 80.2 m² / 863 sq.ft.			
DATE: 15/05/2019		SCALE @ A3: 1 : 100	DRAWN BY: MB
DWG TITLE: Planning Sheet - Floor Plans			
HOUSE TYPE: Bampton - End - Village			
COINS REFERENCE: BTN O9			
DRWG No: O9/BTN/001			REV: A



Front Elevation.
1 : 100

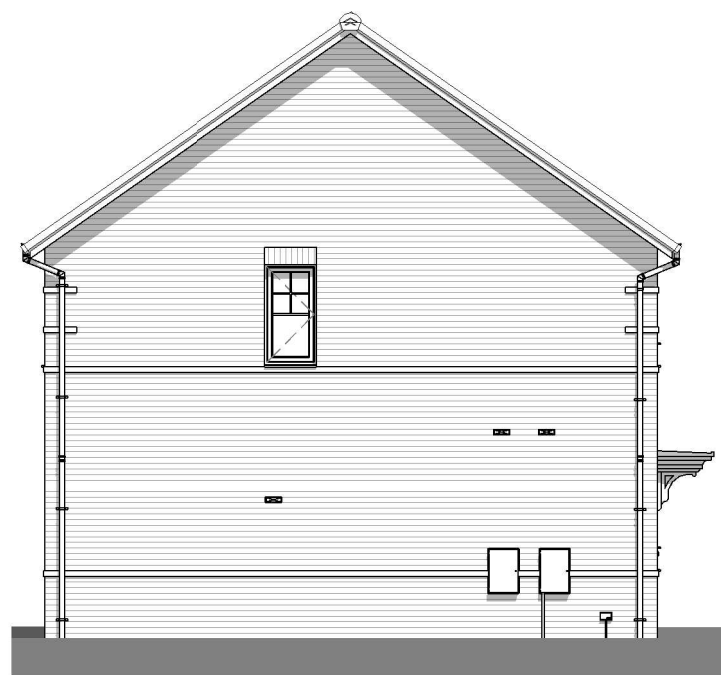

Left Side Elevation.
1 : 100



Rear Elevation.
1 : 100

A	15/05/2019	MB	O9 Specification Applied
REV	DATE	BY	AMENDMENTS
AVANT homes			
O9 SPECIFICATION			
Construction			
Area: 80.2 m ² / 863 sq.ft.			
DATE: 15/05/2019		SCALE @ A3: 1 : 100	DRAWN BY: MB
DWG TITLE: Planning Sheet - Elevations			
HOUSE TYPE: Bampton - End - Village			
COINS REFERENCE: BTN O9			
DRWG No: O9/BTN/002			REV: A