


General Notes

- This drawing should not be scaled for setting out purposes.
- This drawing shows the provisional design only and is subject to Local Authority approval.
- This drawing is based upon a topographical / ordnance survey provided by others.

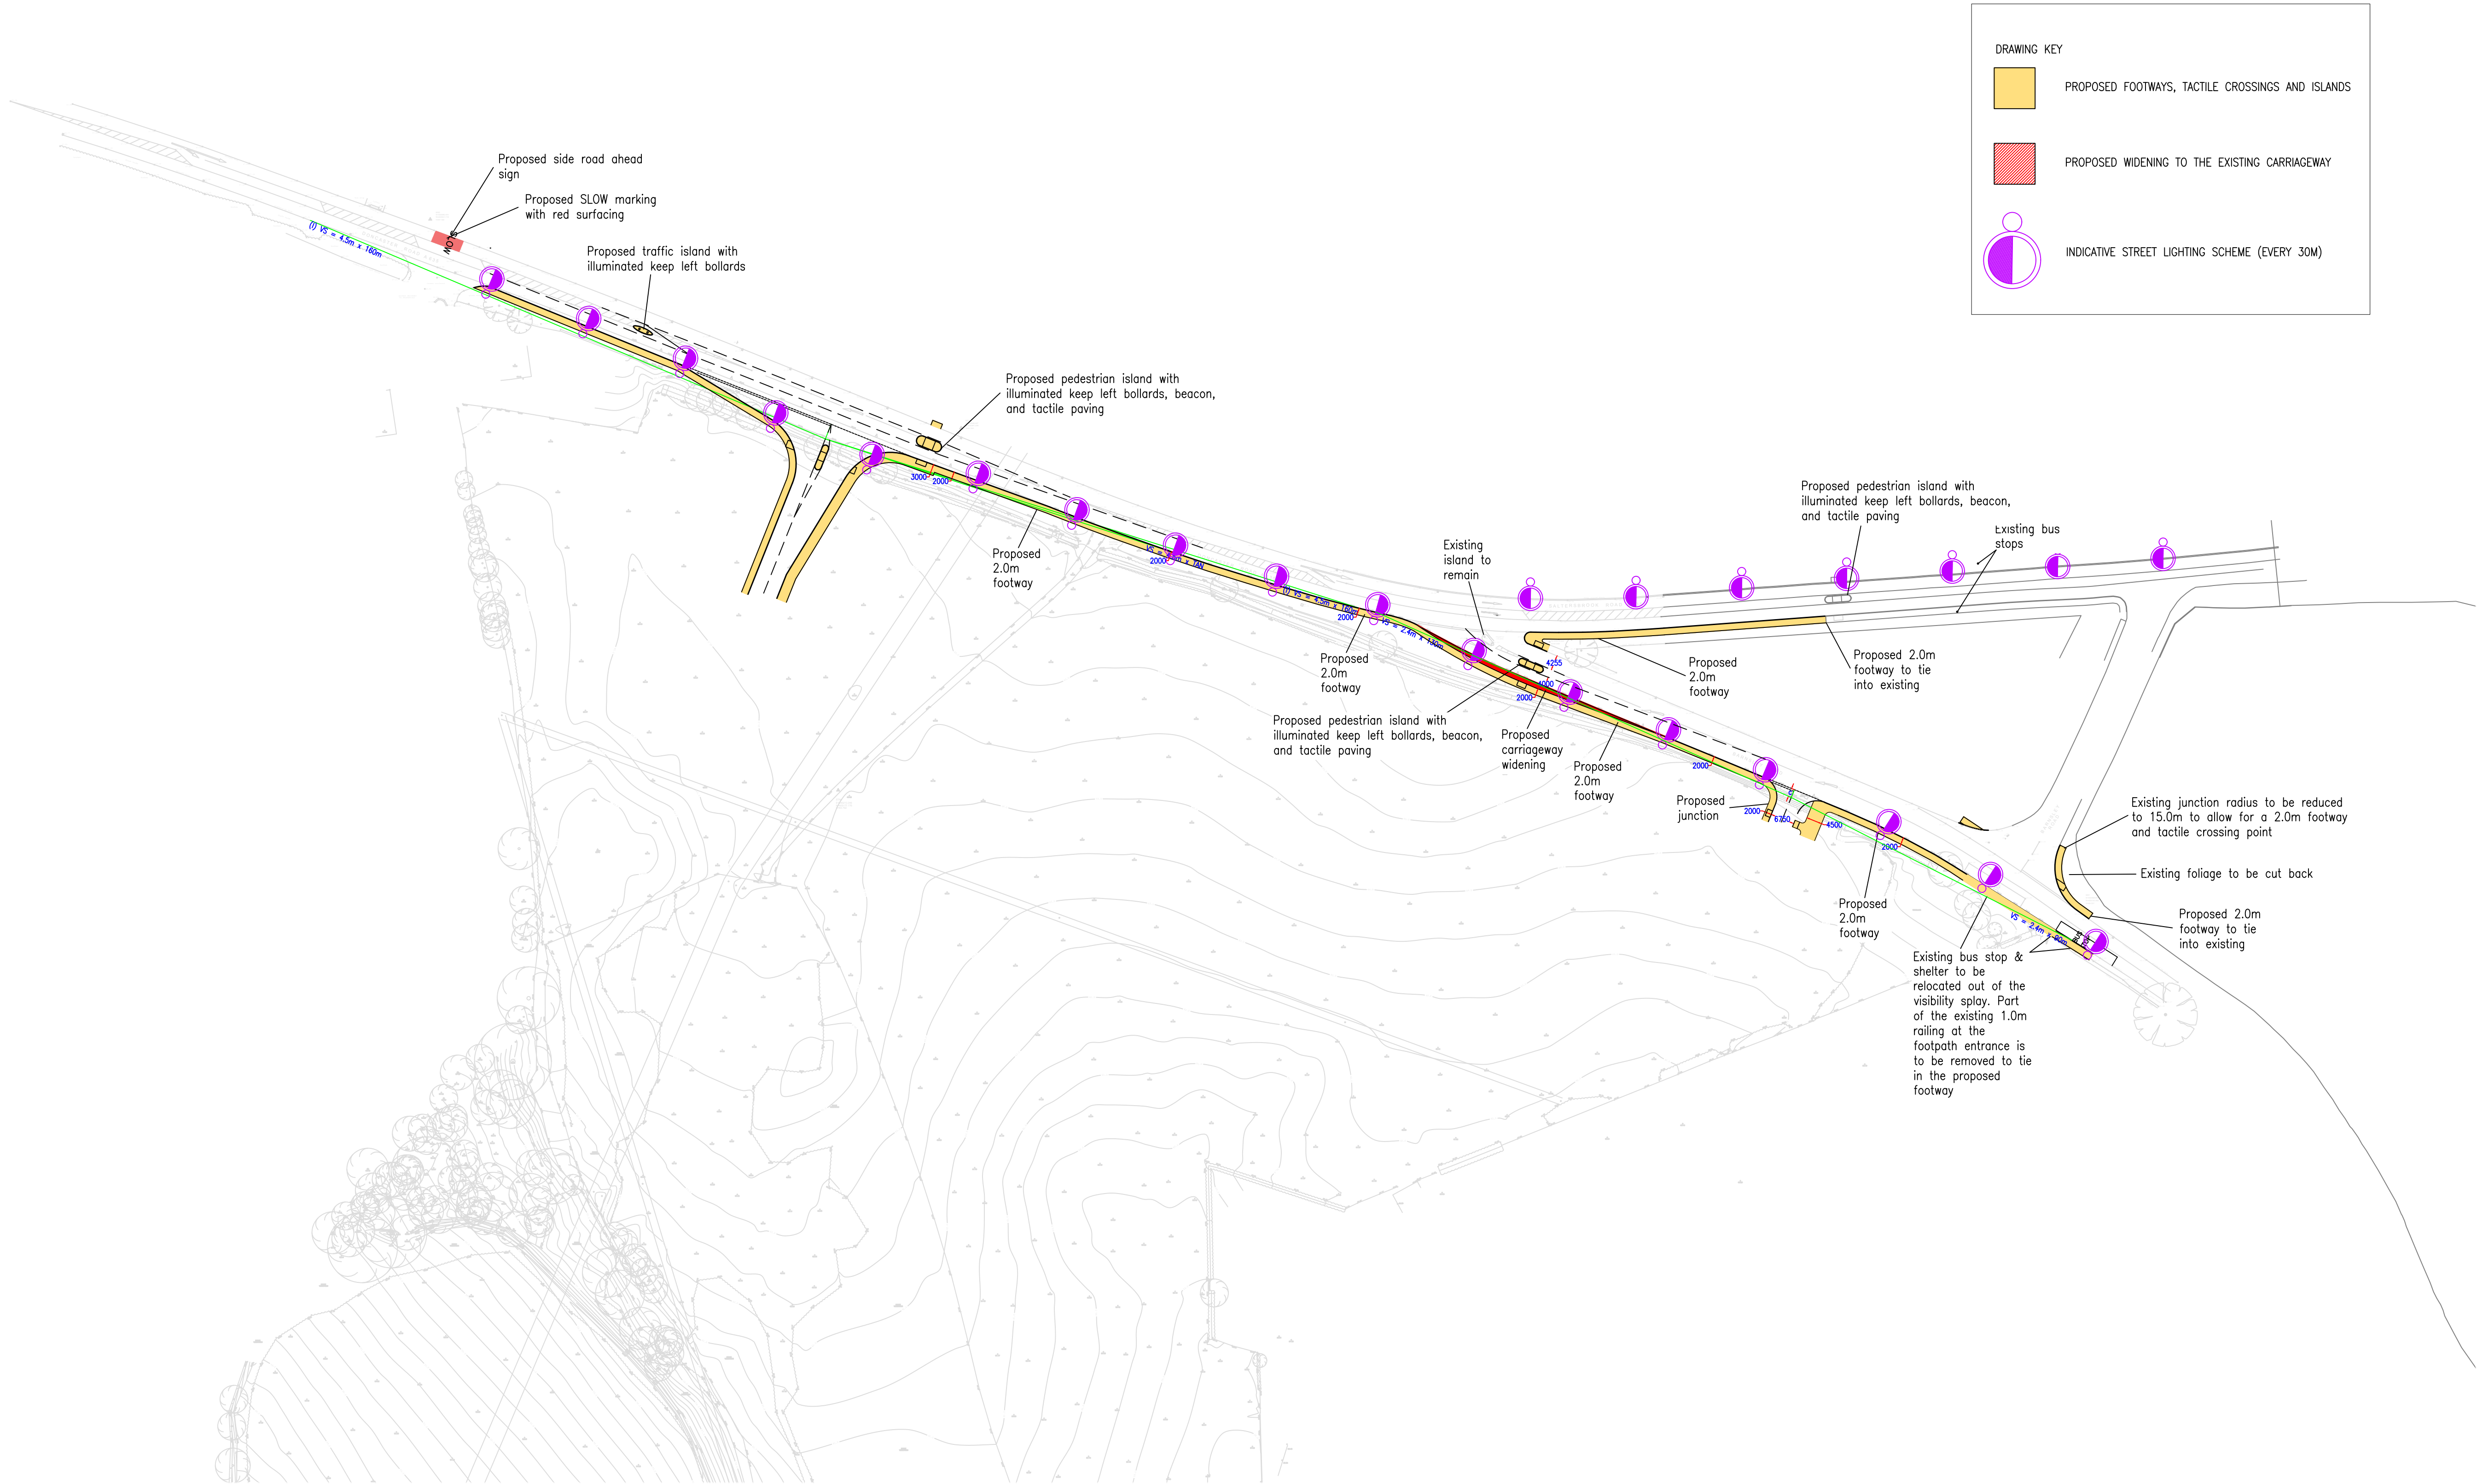

PROJECT TITLE
DONCASTER ROAD, DARFIELD

DRAWING TITLE
PROPOSED OFF-SITE WORKS DRAWING PLAN 1

DRAWING NUMBER
ORIGINATOR PROJECT VOL TYPE ROLE NUMBER
PRGN - 1229 - HGN - DR - CH - 103C

CLIENT
SAUL HOMES & KEEPMOAT

SCALE SIZE DRAWN CHECKED AUTHORISED DATE
1:1000 A1 JUH LO AH JUN 26

PARAGON HIGHWAYS
20 - 21 THE WALLED GARDEN
NOSTELL ESTATE YARD
WAKEFIELD WF4 1AB

01924 291536
MAIL@PARAGONHIGHWAYS.COM

COPYRIGHT © 2024 PAUL HOWARTH HIGHWAY CONSULTANTS LTD T/A PARAGON HIGHWAYS