



Plots 12 - 14 Ground Floor 1:50

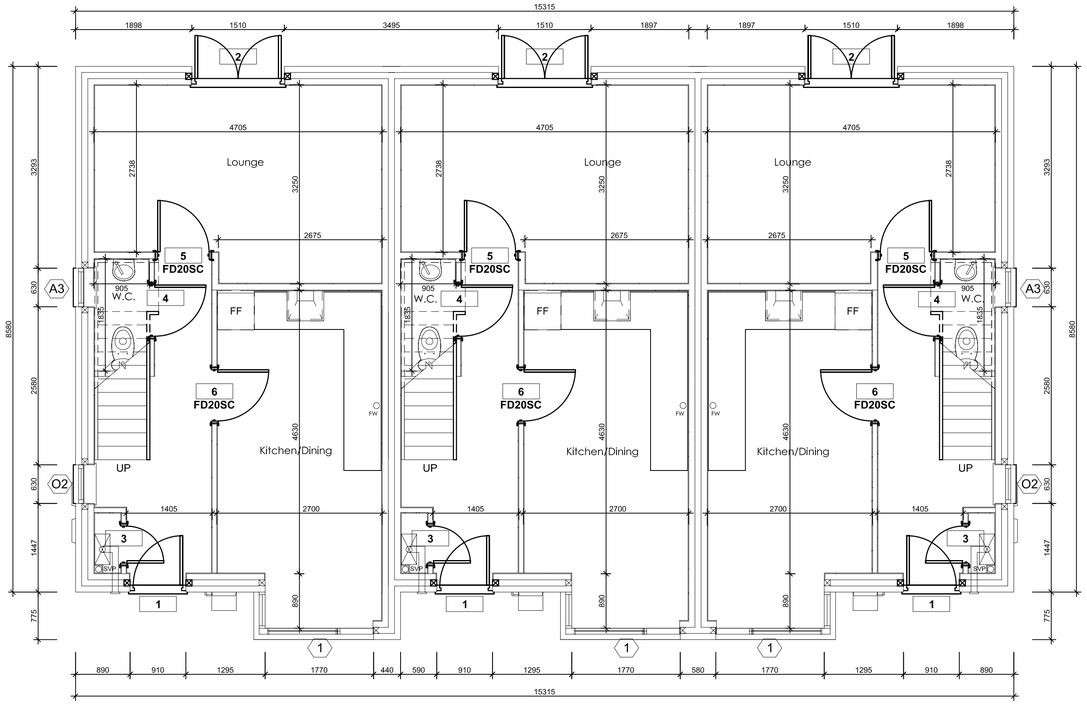

Plots 12 - 14 First Floor 1:50

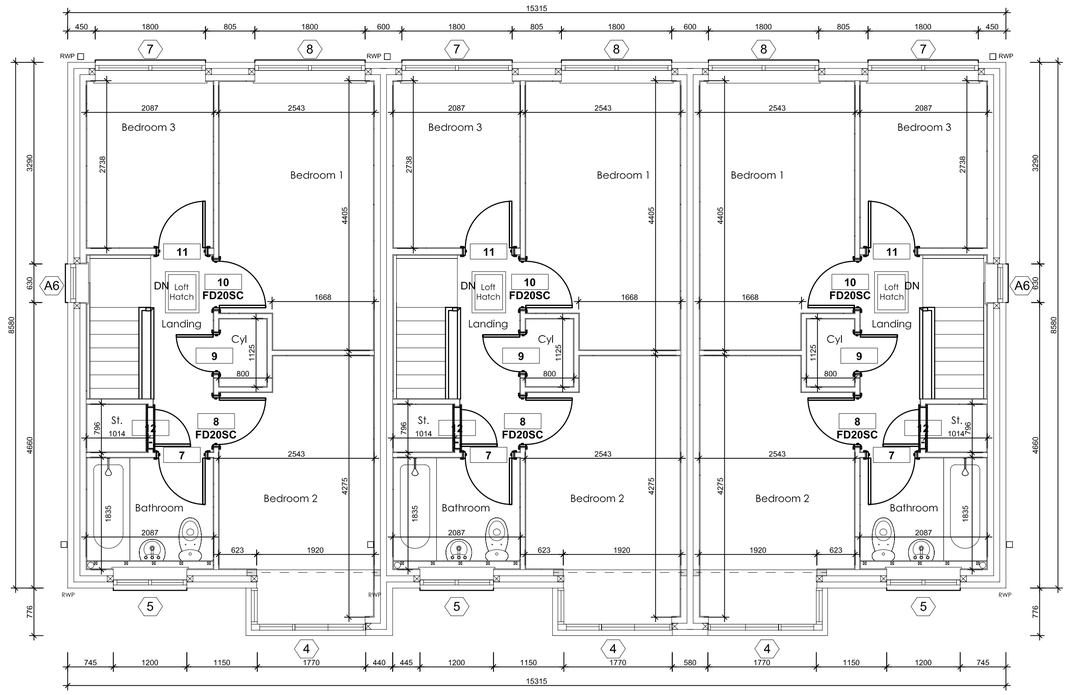

Plots 12 - 14 Elevations 1:100

Plots 12 - 14 1:200

Rev C - 17/08/10 - Greenwich changed to Darwin 2 Storey. LB
Rev B - 13/08/10 - Elevations Amended. LB
Rev A - 12/08/10 - Elevations and Location Added. LB

Development
Lee Lane
Royston

Drawing Title
Plots 12 to 14
Darwin Housetype

Bellway
(Yorkshire Division)
(a member of the Bellway Plc Group of Companies)
2 Deighton Close, Wetherby, West Yorkshire
LS22 7GZ
Tel 01937 583 533 Fax 01937 586 147
www.bellway.co.uk

Scale: 1:100, 1:50	Drawn: LB	Date: Aug 2010
File: Royston Plots 12 - 14		

Drawing No.	Rev
147 / 12-14	C