NOTICE PLAN

SOUTH YORKSHIRE : BARNSLEY


N

ORDNANCE SURVEY MAP REFERENCE: SE2204SW

SCALE 1:1250 Enlarged from 1/2500

©CROWN COPYRIGHT. Produced by HMLR. Further reproduction in whole or in part is prohibited without the prior written permission of Ordnance Survey. Licence Number GD 272728.

THIS IS THE PLAN REFERRED TO IN THE ACCOMPANYING LETTER DATED 11/06/2004 TITLE NO. SYK468083

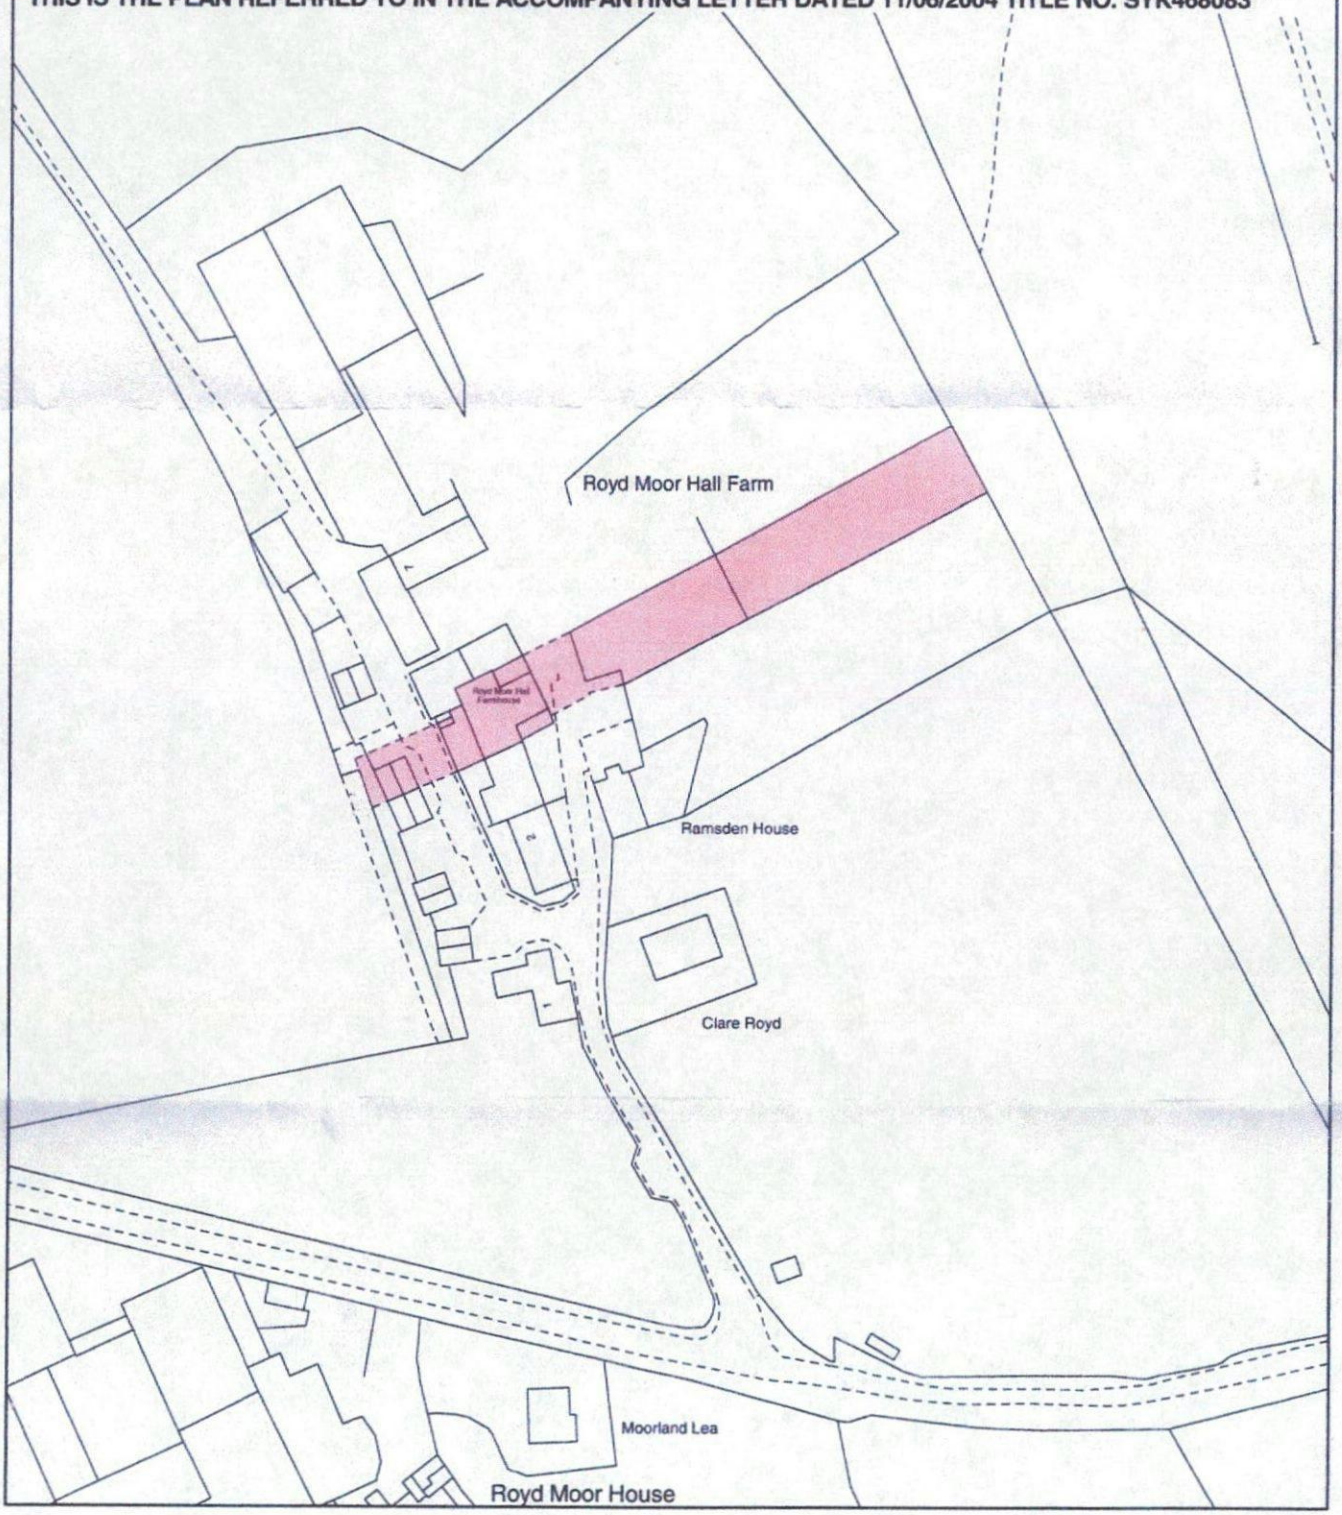

H.M. LAND REGISTRY RB 06/2004

PLAN 1 : SITE MAP :

COPY 1: WINDOW TYPE

Conservation Roof Windows

For traditional buildings

Flashing, Insulation Collar and Underfelt Collar included in all Conservation Packages





CONSERVATION ROOF WINDOWS

All the technically superior features of a VELUX Roof Window in a traditional black conservation style.

- Available in either Centre-Pivot or Top-Hung.
- Black external profiles and glazing bar. RAL colour 9005.
- Recessed installation for slate and tiled roofs.
- Other sizes and glazing options available – please contact VELUX for more details.
- Top-Hung Windows listed below are suitable for emergency escape.

10 YEARS GUARANTEE

CENTRE-PIVOT	
Recessed into Slate	20°-90°
Plain tiles	25°-90°
Tiles	15°-90°
Recessed into Tiles	20°-90°

TOP-HUNG	
Recessed into Slate	20°-55°
Plain tiles	20°-55°
Tiles	15°-55°
Recessed into Tiles	20°-55°

For roof pitches 55°-75°, please specify special springs when ordering.

Conservation Roof Windows

(Other sizes of Conservation Roof Windows are available subject to lead times).

External frame size (nominal w x h) cm

Code	Description	55x98 C04	55x118 C06	66x118 F06	78x118 M06	78x140 M08	134x98 U04
Packages include: GGL Centre-Pivot or GHL Top-Hung Roof Window with glazing bar, flashing, Insulation Collar (BDX) and Underfelt Collar (BFX).							
Centre-Pivot Roof Windows, pine. Toughened outer pane (--59). U-value 1.4 W/m²K.							
GGL SD5N1	GGL 3059 Roof Window + EDN Recessed Flashing for slate up to 8mm thick (min 20° roof pitch)	£410	£424	£464	£532	£568	£664
GGL SD5P1	GGL 3059 Roof Window + EDP Flashing for plain tiles up to 15mm thick (min 25° roof pitch)	£368	£380	£416	£482	£516	£608
GGL SD5W1	GGL 3059 Roof Window + EDW Flashing for tiles up to 120mm in profile (min 15° roof pitch)	£380	£392	£430	£496	£532	£624
GGL SD5J1	GGL 3059 Roof Window + EDJ Recessed Flashing for tiles up to 90mm in profile (min 20° roof pitch)	£410	£424	£464	£532	£568	£664
Top-Hung Roof Windows, pine. Toughened outer pane (--59). Suitable for emergency escape. U-value 1.4 W/m²K.							
GHL SD5N1	GHL 3059 Roof Window + EDN Recessed Flashing for slate up to 8mm thick (min 20° roof pitch)	-	-	-	-	£644	-
GHL SD5P1	GHL 3059 Roof Window + EDP Flashing for plain tiles up to 15mm thick (min 25° roof pitch)	-	-	-	-	£592	-
GHL SD5W1	GHL 3059 Roof Window + EDW Flashing for tiles up to 120mm in profile (min 15° roof pitch)	-	-	-	-	£608	-
GHL SD5J1	GHL 3059 Roof Window + EDJ Recessed Flashing for tiles up to 90mm in profile (min 20° roof pitch)	-	-	-	-	£644	-



OPTIONAL GLAZING BARS FOR STANDARD VELUX ROOF WINDOWS

Create a traditional style appearance by adding conservation glazing bars to standard grey VELUX Roof Windows.

- Grey glazing bar to match grey exterior finish of all standard VELUX Roof Windows.

Optional glazing bars for standard windows	55x78 C02	55x98 C04	78x98 M04	134x98 U04	55x118 C06	66x118 F06	78x118 M06	114x118 S06	78x140 M08	94x140 P08	134x140 U08	94x160 P10
2 glazing bars for U04, S06 & U08	ZGA W02 0024 £50	ZGA W04 0024 £52			ZGA W06 0024 £54				ZGA W08 0024 £56			ZGA W10 0024 £58

- All windows and glazing bars have a delivery time of 2 days.
- Delivery time is in working days from receipt of orders placed before 4pm.
- Glazing bars not available for --65 glazing variant.

Sloping and Vertical Combinations

Expand your view



Combine vertical and sloping lacquered natural pine Roof Windows to extend the possibilities for view and daylight. Ideal for storey-and-a-half houses.

Follow the steps below to find the best solution for your room:


1. Decide on your combination – single, twin or triple.
2. Select your pine Roof Window(s) in size M04, M06 or M08 (prices not included below). Choose from:
   - Top-Hung see page 20.
   - Centre-Pivot see page 16.
   - INTEGRA® see page 18.
3. Select your bottom vertical element(s) – size M31 or M34. Vertical element is bottom-hung and opens inwards for added ventilation and cleaning.
4. Select the appropriate flashing system for your Roof Window size, combination and roofing material.
   - If selecting twin or triple combinations, VELUX recommend the use of an EBY trimmer for added support and a harmonious internal finish.

Other combinations can be created – contact VELUX for further information.

10 YEARS GUARANTEE



15°-55°

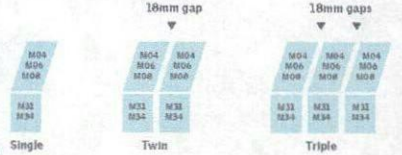

Pine Vertical Elements

External frame size (nominal w x h) cm

Code	Glazing	78x60 M31	78x95 M34
VFE 3073 U-value 1.4 W/m²K	Laminated inner, toughened outer pane. Clear and Clean coating	£464	£500
VFE 3060 U-value 1.3 W/m²K	Laminated inner, toughened outer pane. Clear and Clean coating	£488	£524

Flashings

External frame size (nominal w x h) cm

Code	Description	78x98 M04	78x118 M06	78x140 M08
EFL 0000	Single installation, for slate up to 8mm thick	£104	£110	£114
EFW 0000	Single installation, for tiles up to 120mm in profile	£104	£110	£114
EFL 0002	Twin installation, for slate up to 8mm thick	£270	£288	£296
EFW 0002	Twin installation, for tiles up to 120mm in profile	£270	£288	£296
EFL 0003	Triple installation, for slate up to 8mm thick	£416	£442	£454
EFW 0003	Triple installation, for tiles up to 120mm in profile	£416	£442	£454

Internal Trimmer – Pine

Code	Description			
EBY W10 3100	18mm gap adjustable trimmer (x1 for Twin installation, x2 for Triple installation)	-	-	£386

- All windows, flashings and trimmers have a delivery time of 7 days.
- Delivery time is in working days from receipt of orders placed by 4pm.

List entry

Back to results Refine your search Start new search Printable Version Help with searching

List entry Summary

This building is listed under the Planning (Listed Buildings and Conservation Areas) Act 1990 as amended for its special architectural or historic interest.

Name: ROYD MOOR FARMHOUSE

List entry Number: 1192005

Location

ROYD MOOR FARMHOUSE, ROYD MOOR ROAD

The building may lie within the boundary of more than one authority.

County	District	District Type	Parish
	Barnsley	Metropolitan Authority	Penistone

National Park: Not applicable to this List entry.

Grade: II

Date first listed: 23-Jun-1965

Date of most recent amendment: Not applicable to this List entry.

Legacy System Information

The contents of this record have been generated from a legacy data system.

Legacy System: LBS

UID: 334091

Asset Groupings

This list entry does not comprise part of an Asset Grouping. Asset Groupings are not part of the official record but are added later for information.

List entry Description

Summary of Building

Legacy Record - This information may be included in the List Entry Details.

Reasons for Designation

Legacy Record - This information may be included in the List Entry Details.

History

Legacy Record - This information may be included in the List Entry Details.

Details

PENISTONE ROYD MOOR ROAD SE20SW (north side, off) 3/61 Royd Moor Farmhouse 23rd June 1965

GV II

Farmhouse, north part now dairy. North part C17, with C20 alterations, the rest early C18. Coursed, squared stone. Stone slate roof. Two storeys. T-plan (C18) with the leg to front and the north part set back on the right. Chamfered plinth. Quoins. The north part has a Tudor-arched entrance and an altered former 4-light double-chamfered window, both under common hoodmould. One 3-light double-chamfered window with hoodmould to 1st floor, and a round-arched single light under dripmould to gable apex. Hollow-chamfered gable copings on moulded kneelers. The C18 leg has a part-blocked arched entrance at right end of right return and a later entrance at the left. Other openings are mainly altered, or new. The gable is coped as before and has an ashlar stack. Rear of north part: altered double-chamfered windows to ground and 1st floors of 4 and 3 lights respectively, and a small single light to gable apex. Interior of older part altered to dairy.

Listing NGR: SE2218304234

Selected Sources

Legacy Record - This information may be included in the List Entry Details

National Grid Reference: SE 22183 04234

Map



© Crown Copyright and database right 2012. All rights reserved. Ordnance Survey Licence number 100019088.
© British Crown and SeaZone Solutions Limited 2012. All rights reserved. Licence number 102006.006.

The above map is for quick reference purposes only and may not be to scale. For a copy of the full scale map, please see the attached PDF - 1192005.pdf

This copy shows the entry on 12-Jul-2013 at 10:25:03.

Back to results