

Notes as provided by Green Blue Urban

Notes:
• This drawing is copyright
• Do not scale dimensions from this drawing
• This drawing is to be read in conjunction with all other relevant drawings
• All discrepancies on this drawing are to be reported to the architect
• Do not modify any element of this drawing
• Use drawing only for purpose(s) issued
North Sign / Key Plan

PACKAGE INCLUDES THE FOLLOWING GREENBLUE URBAN




PRODUCTS PER TREE:

- ROOTSPACE @ 600mm DEPTH (1 UNITS DEEP) CW TWIN WALLED GEONET & OPEN REINFORCING MESH - GBURS61A
- ROOTSOIL 30 TOPSOIL FOR USE WITHIN TOP 600mm OF SOIL PROFILE - ROOTSOIL20
- ROOTSOIL SUB SUBSOIL FOR USE WITHIN SOIL PROFILES 600mm OR DEEPER - ROOTSOILSUBA
- ROOTSTART PROFESSIONAL MYCORRHIZA FUNGI ALLOW 200g PER TREE - RSPMF2.SLA
- ROOTRAIN ARBORVENT CAST ALUMINIUM TRAFFICABLE AERATION INLET WITH 150mm SQUARE TOP AND MANIFOLD - RRARBV150B
- TWIN WALLED STRUCTURAL GEONET (INCLUDED IN ITEM ①) SEE NOTE (A) - GLTWGNA
- 20mm OPEN REINFORCING MESH (INCLUDED IN ITEM ①) SEE NOTE (A) - GRN20A
- ARBORGUPLY ANCHORPLATE STRAPPED ANCHOR SYSTEM - SASAP06A
- ADUR DESIGN CAST DUCTILE TREE GRILLE 1200mm SQUARE WITH 600mm CENTRAL APERTURE WITH GALVANISED SUPPORT FRAME INCLUDING ROOTRAIN HYDROGRILLE IRRIGATION SYSTEM - ADUR12A
- MEDIUM ROOTDIRECTOR WITH ROOT DEFLECTING RIBS - RD1000-RSA
- 10 - 20mm CLEAN ANGULAR DRAINAGE AGGREGATE - GBUDRSA
- ULLSWATER VERTICAL STEEL TREE GUARD 1800mm HIGH X 600mm Ø INCLUDING TREE GUARD TIE - ULLSSP6A

- NOTES:
- (A) ALLOW 20% ADDITIONAL FOR GEOTEXTILE AND REINFORCED GEOGRID FOR OVERLAP AND CUTTING REQUIREMENTS
- (B) INSTALL ROOTSPACE SIDE PANELS TO INSTALLATION AS DIRECTED BY ENGINEER
- (C) EXISTING GROUND
- (D) POSITIVE DRAINAGE PIPE (110mm PERFORATED PIPE)
- (E) BUILD-UP TO SUIT ENGINEER DESIGNS AND REQUIREMENTS



- STRUCTURAL ENGINEER'S NOTE:
- (F) ADDITIONAL TWINWALL GEONET (GLTWGNA) TO BE INSTALLED WHERE SUB-BASE IS INSTALLED BELOW 3% CBR - MINIMUM 2% CBR OF FORMATION LEVEL TO BE ASSESSED BY ENGINEER

The following external model files are included within this drawing

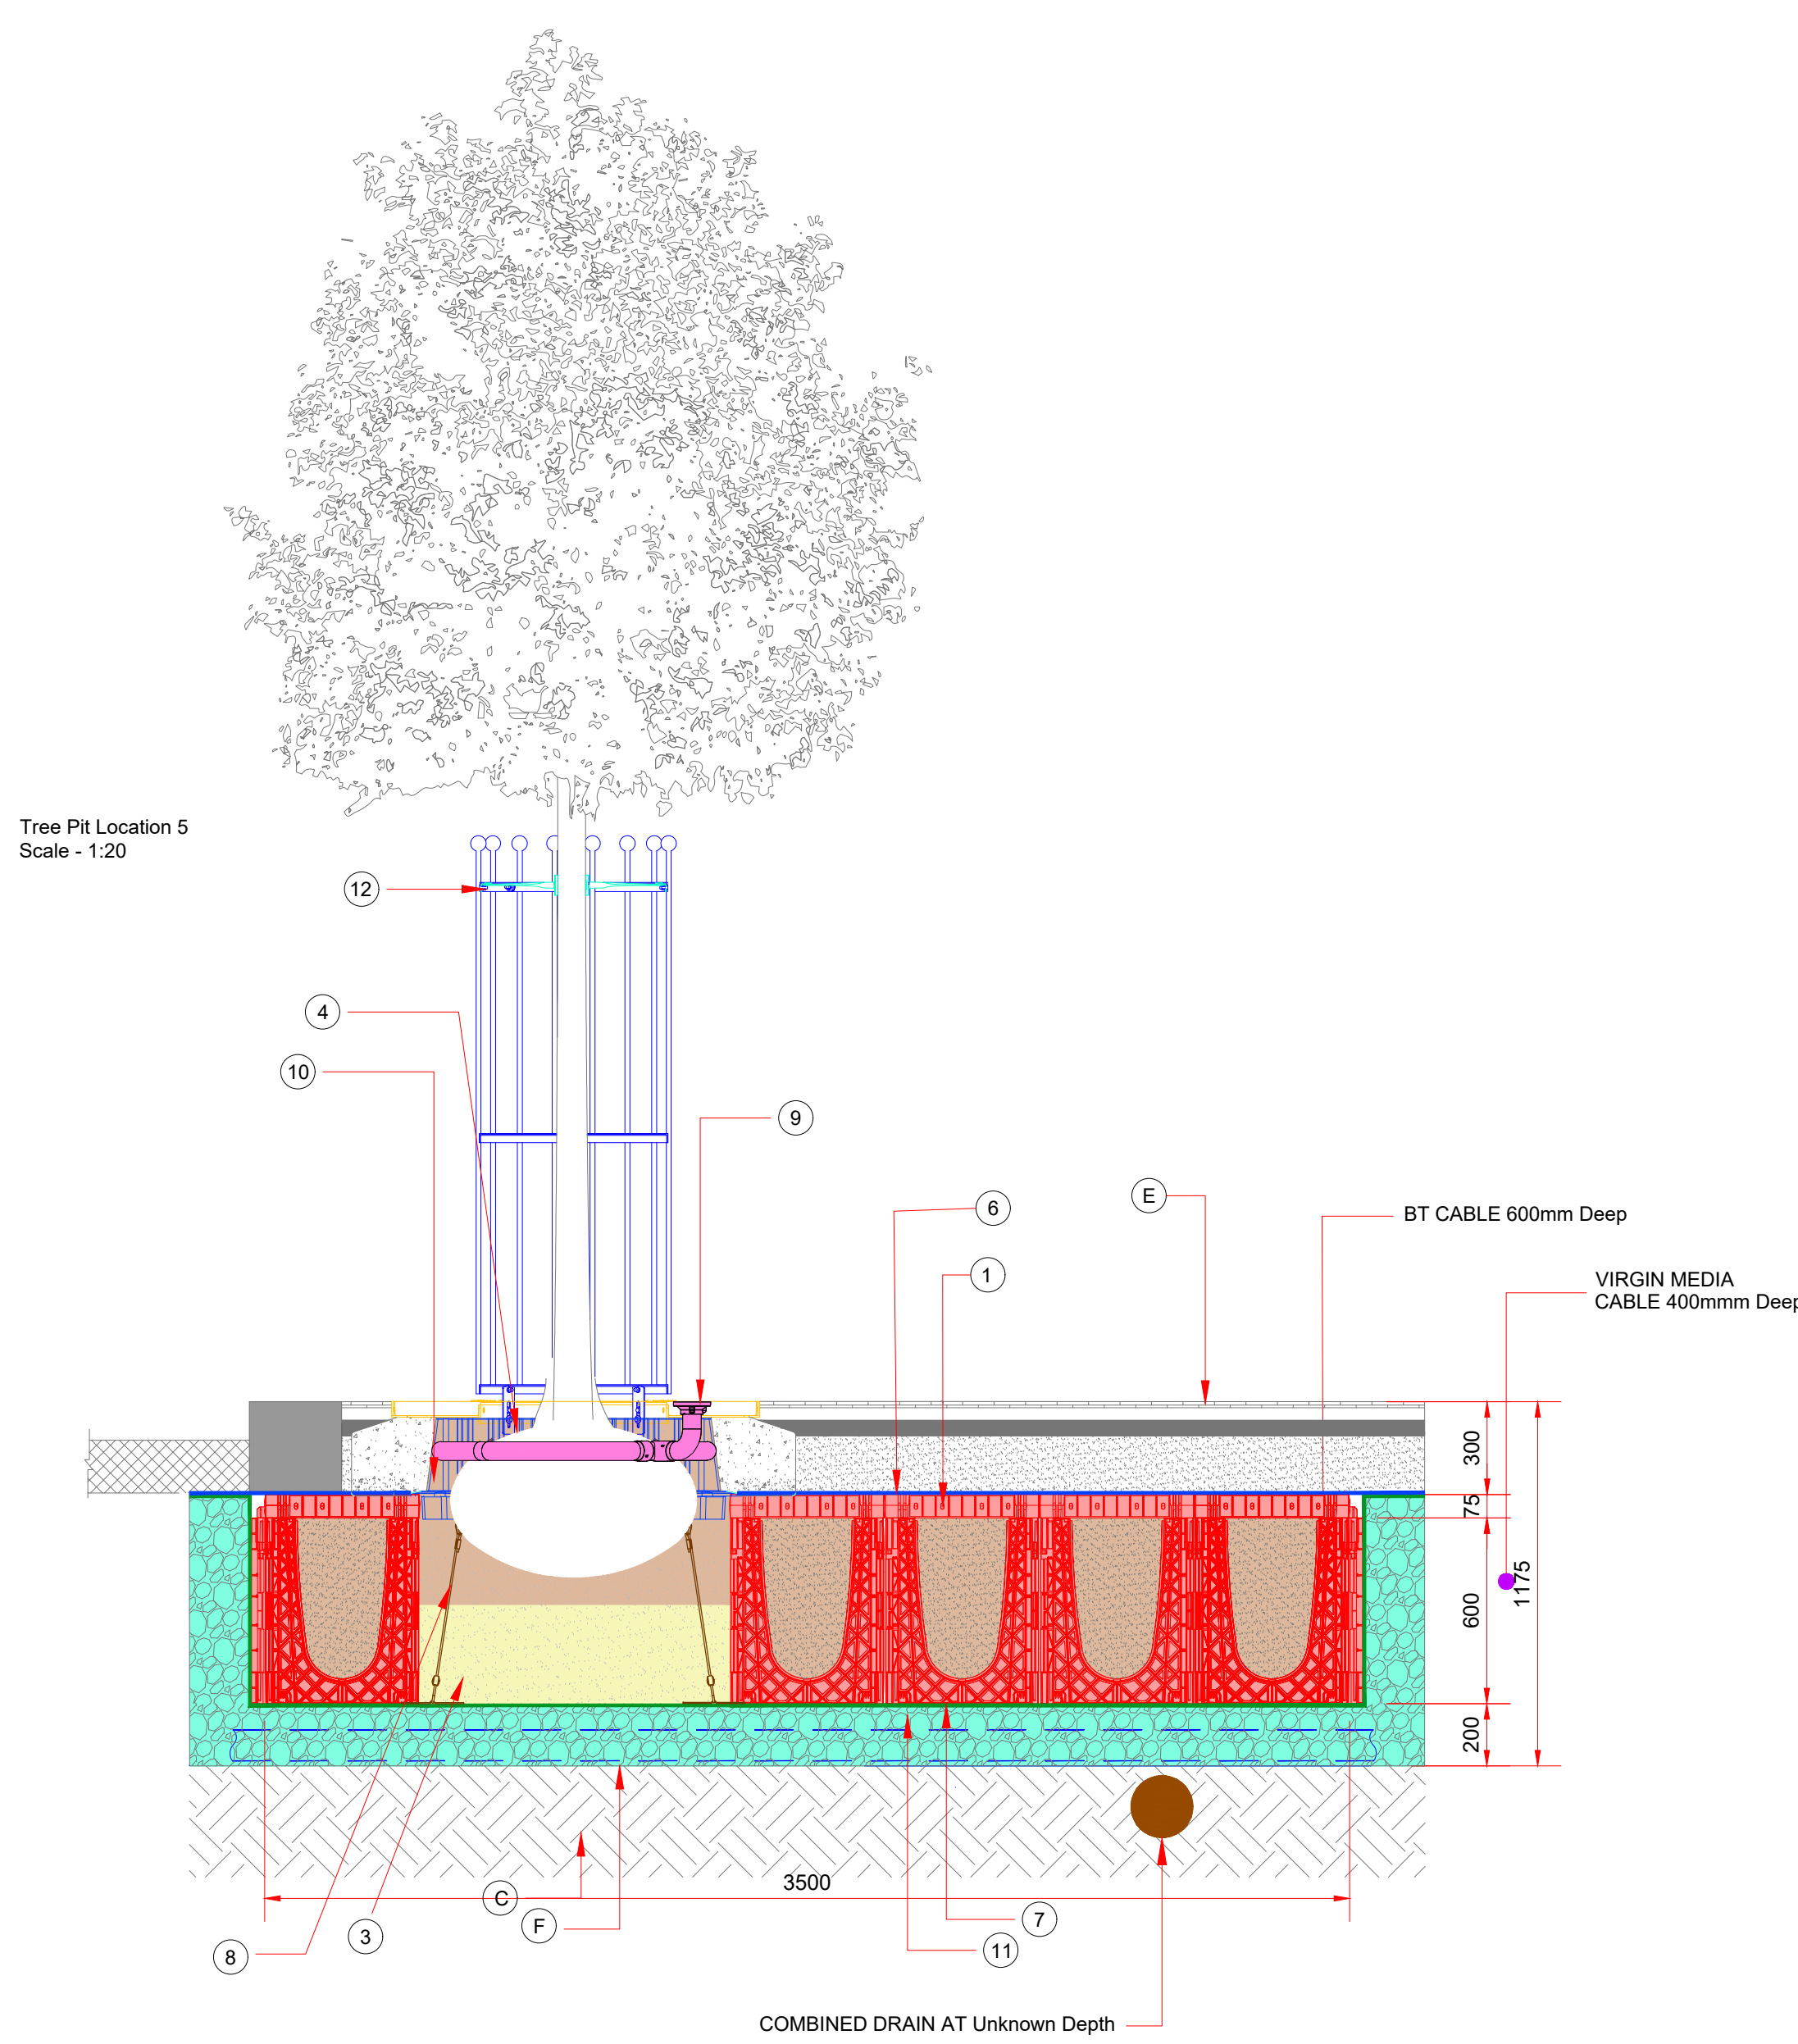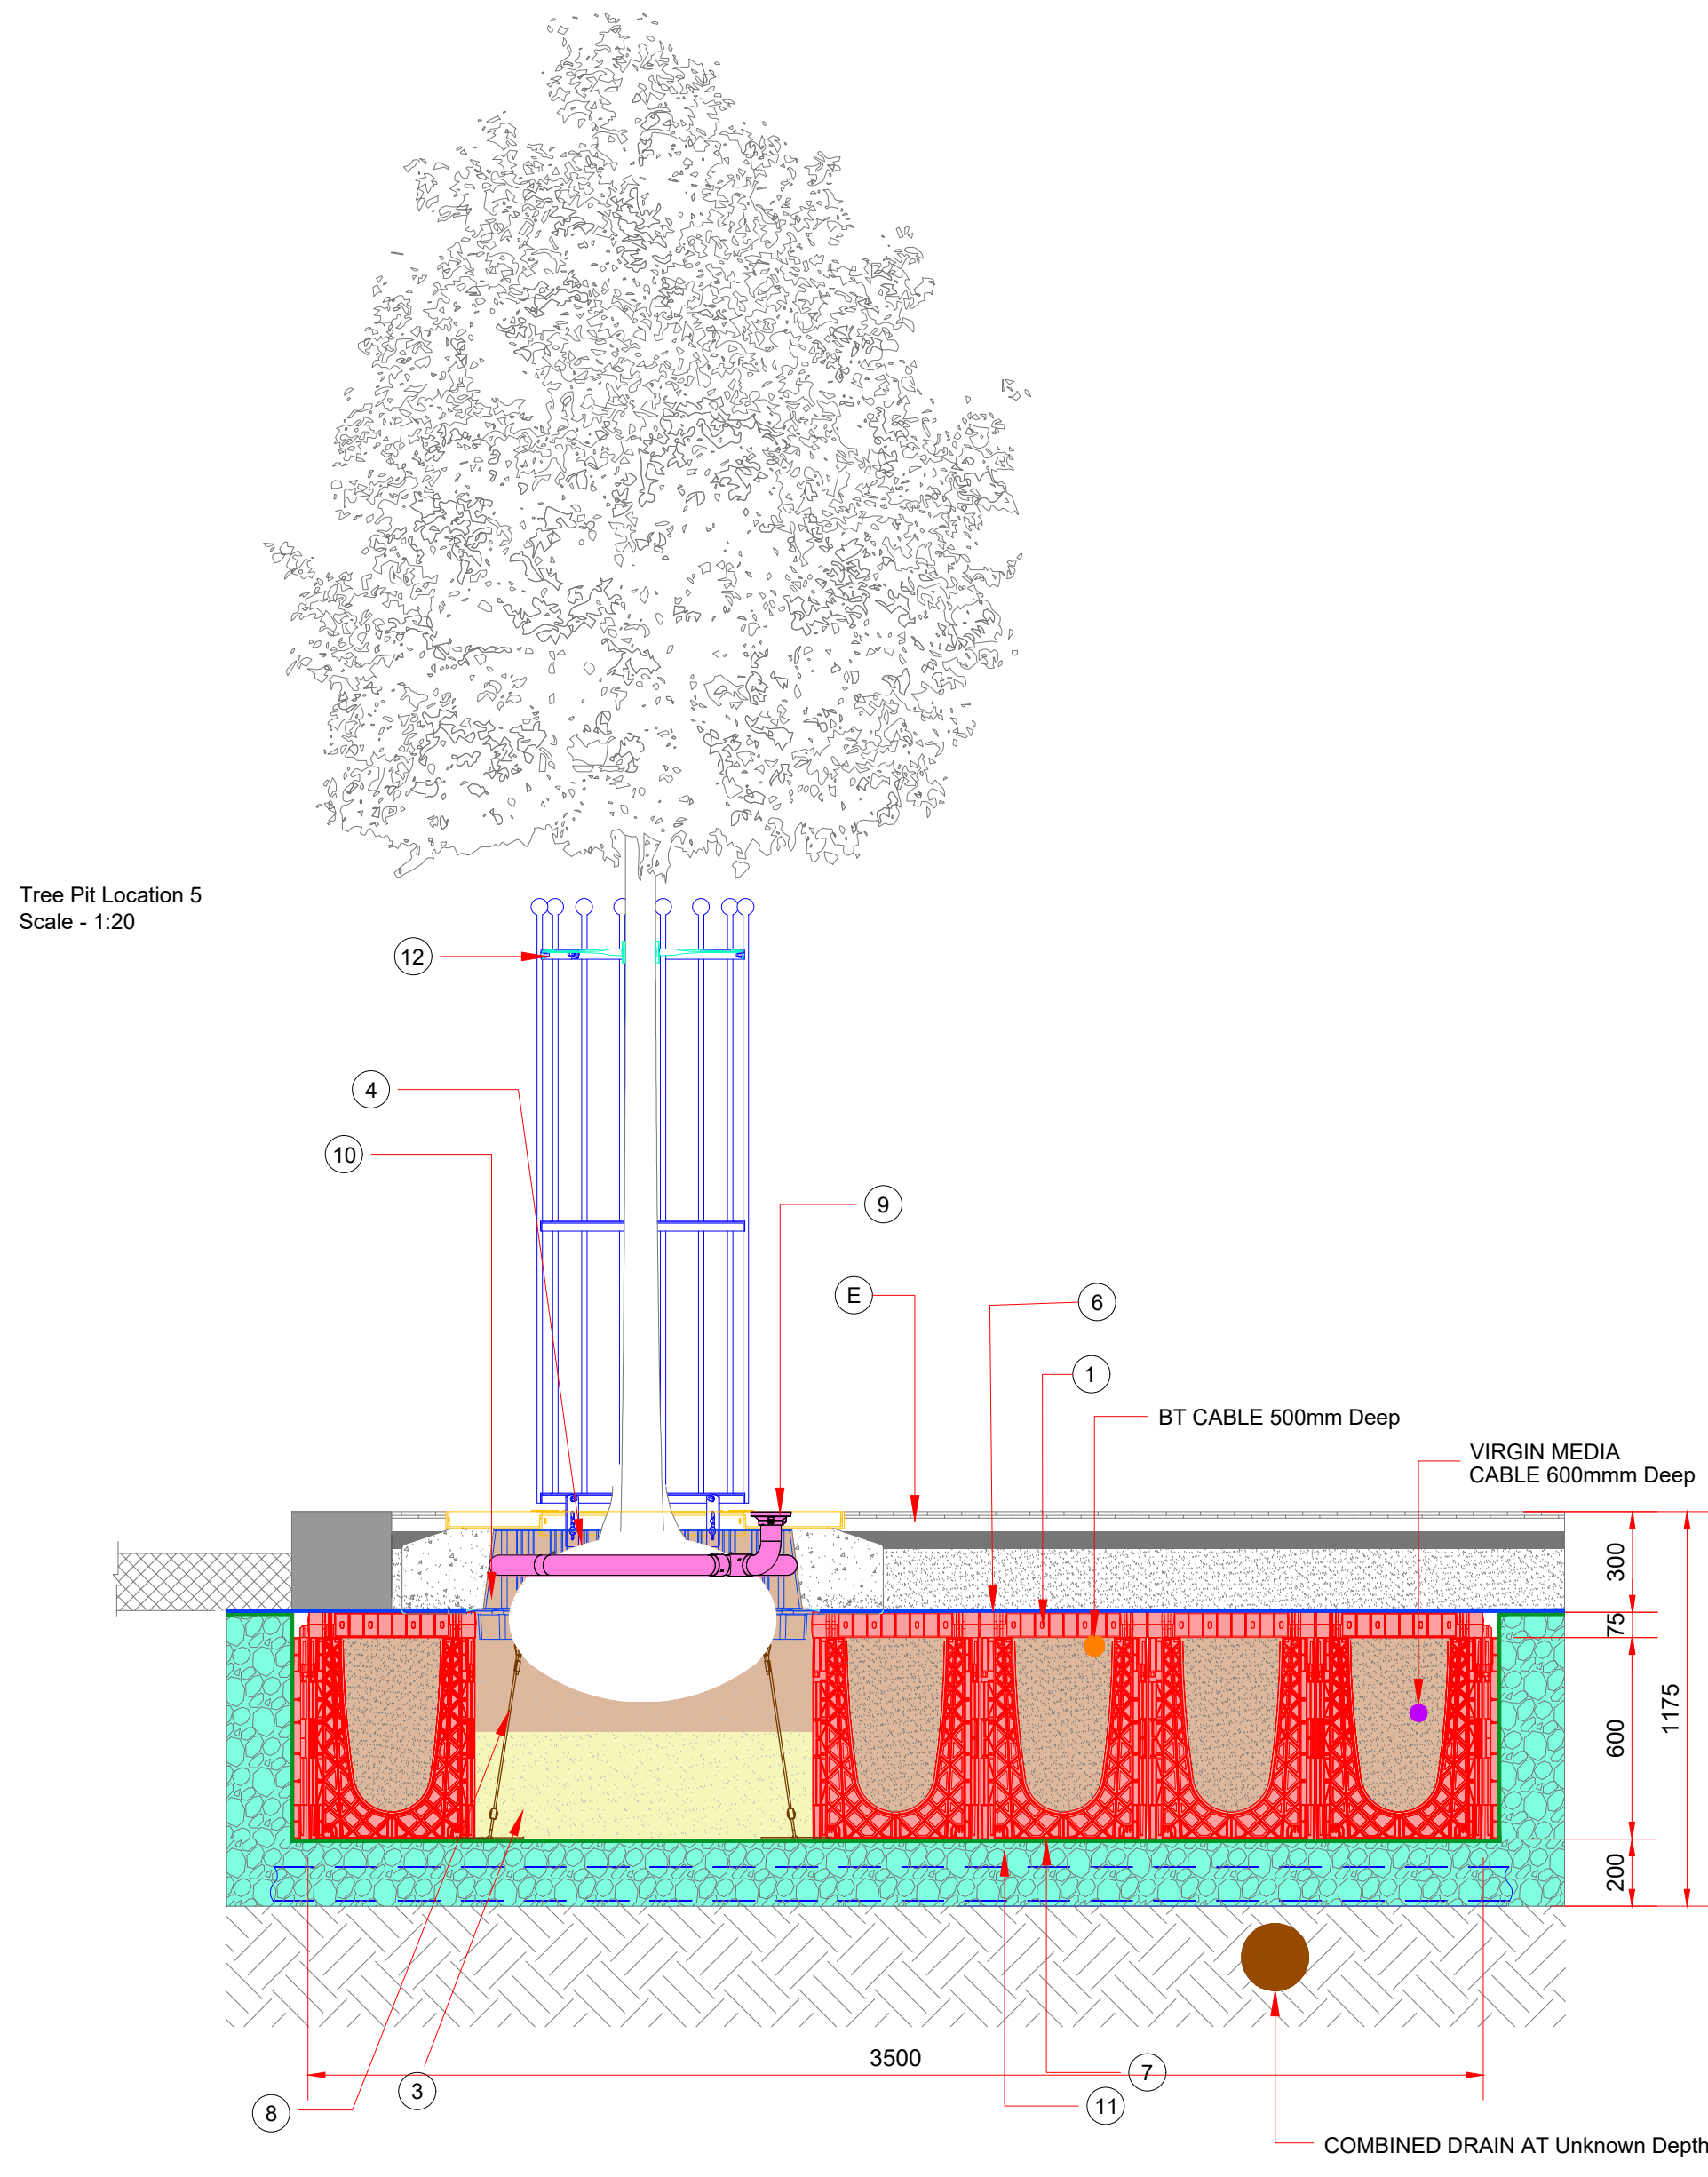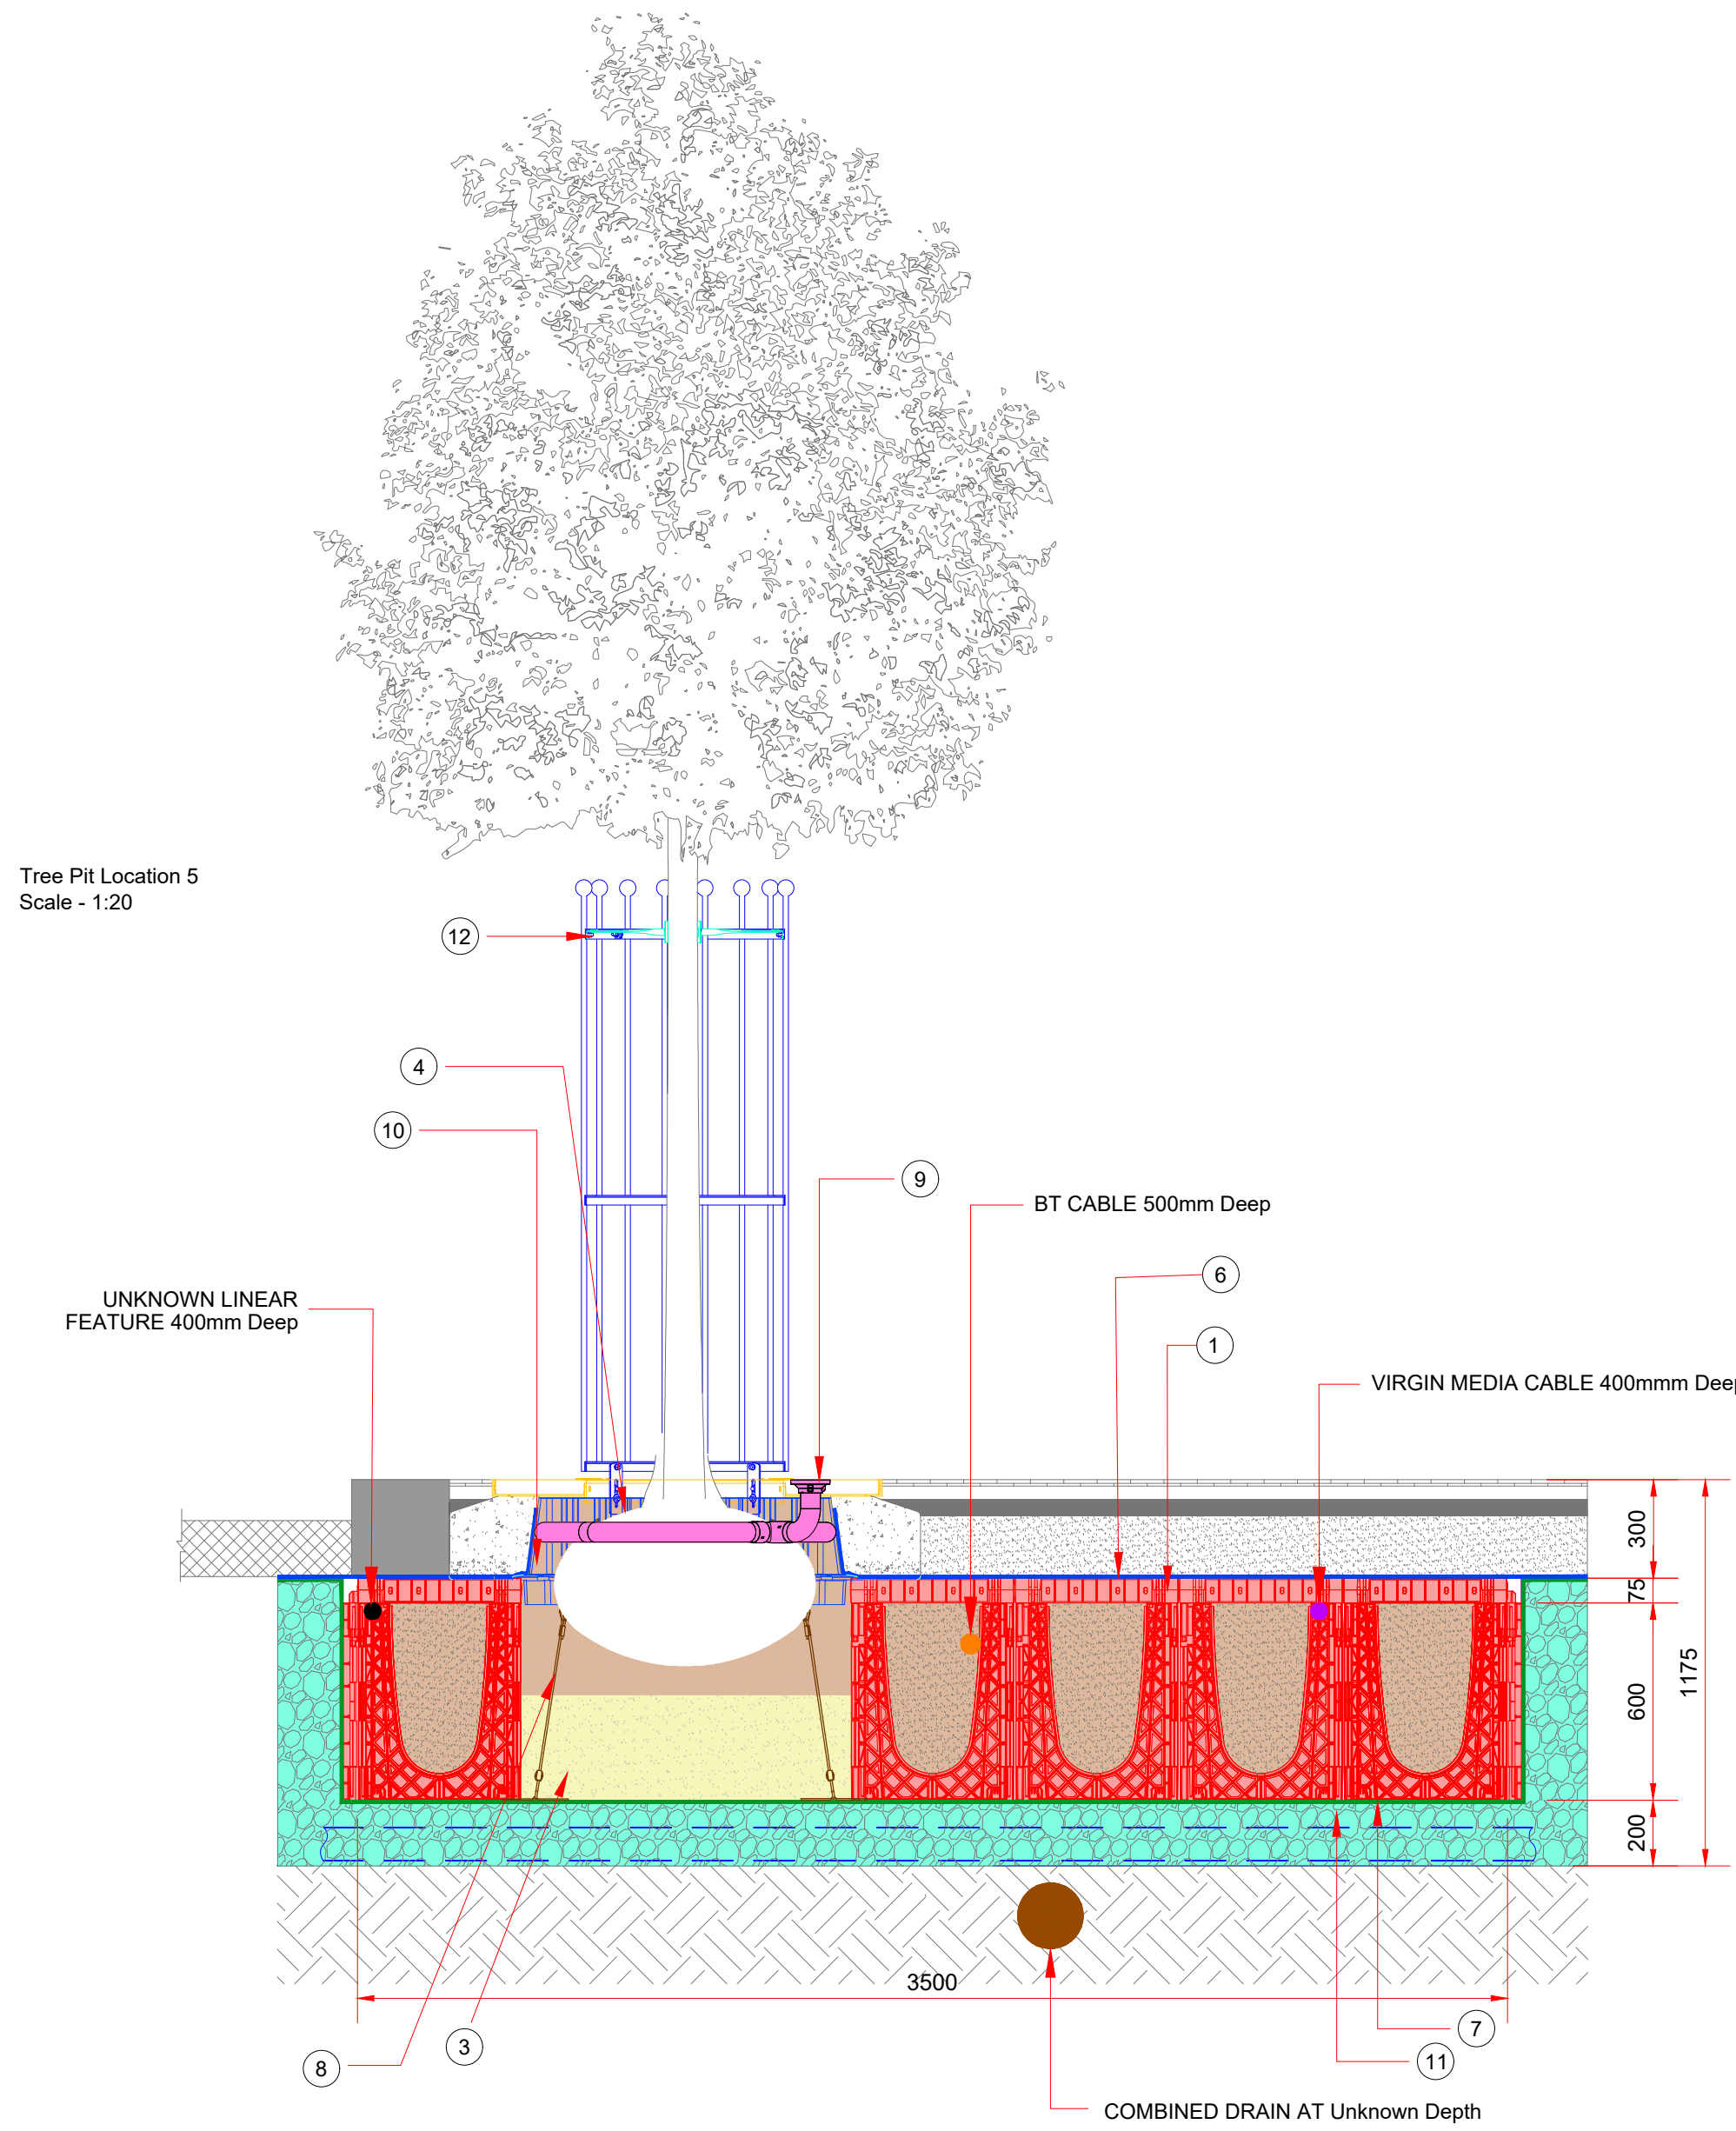

Tree Location 5
Scale - 1:50

KEY PLAN
Scale - 1:500

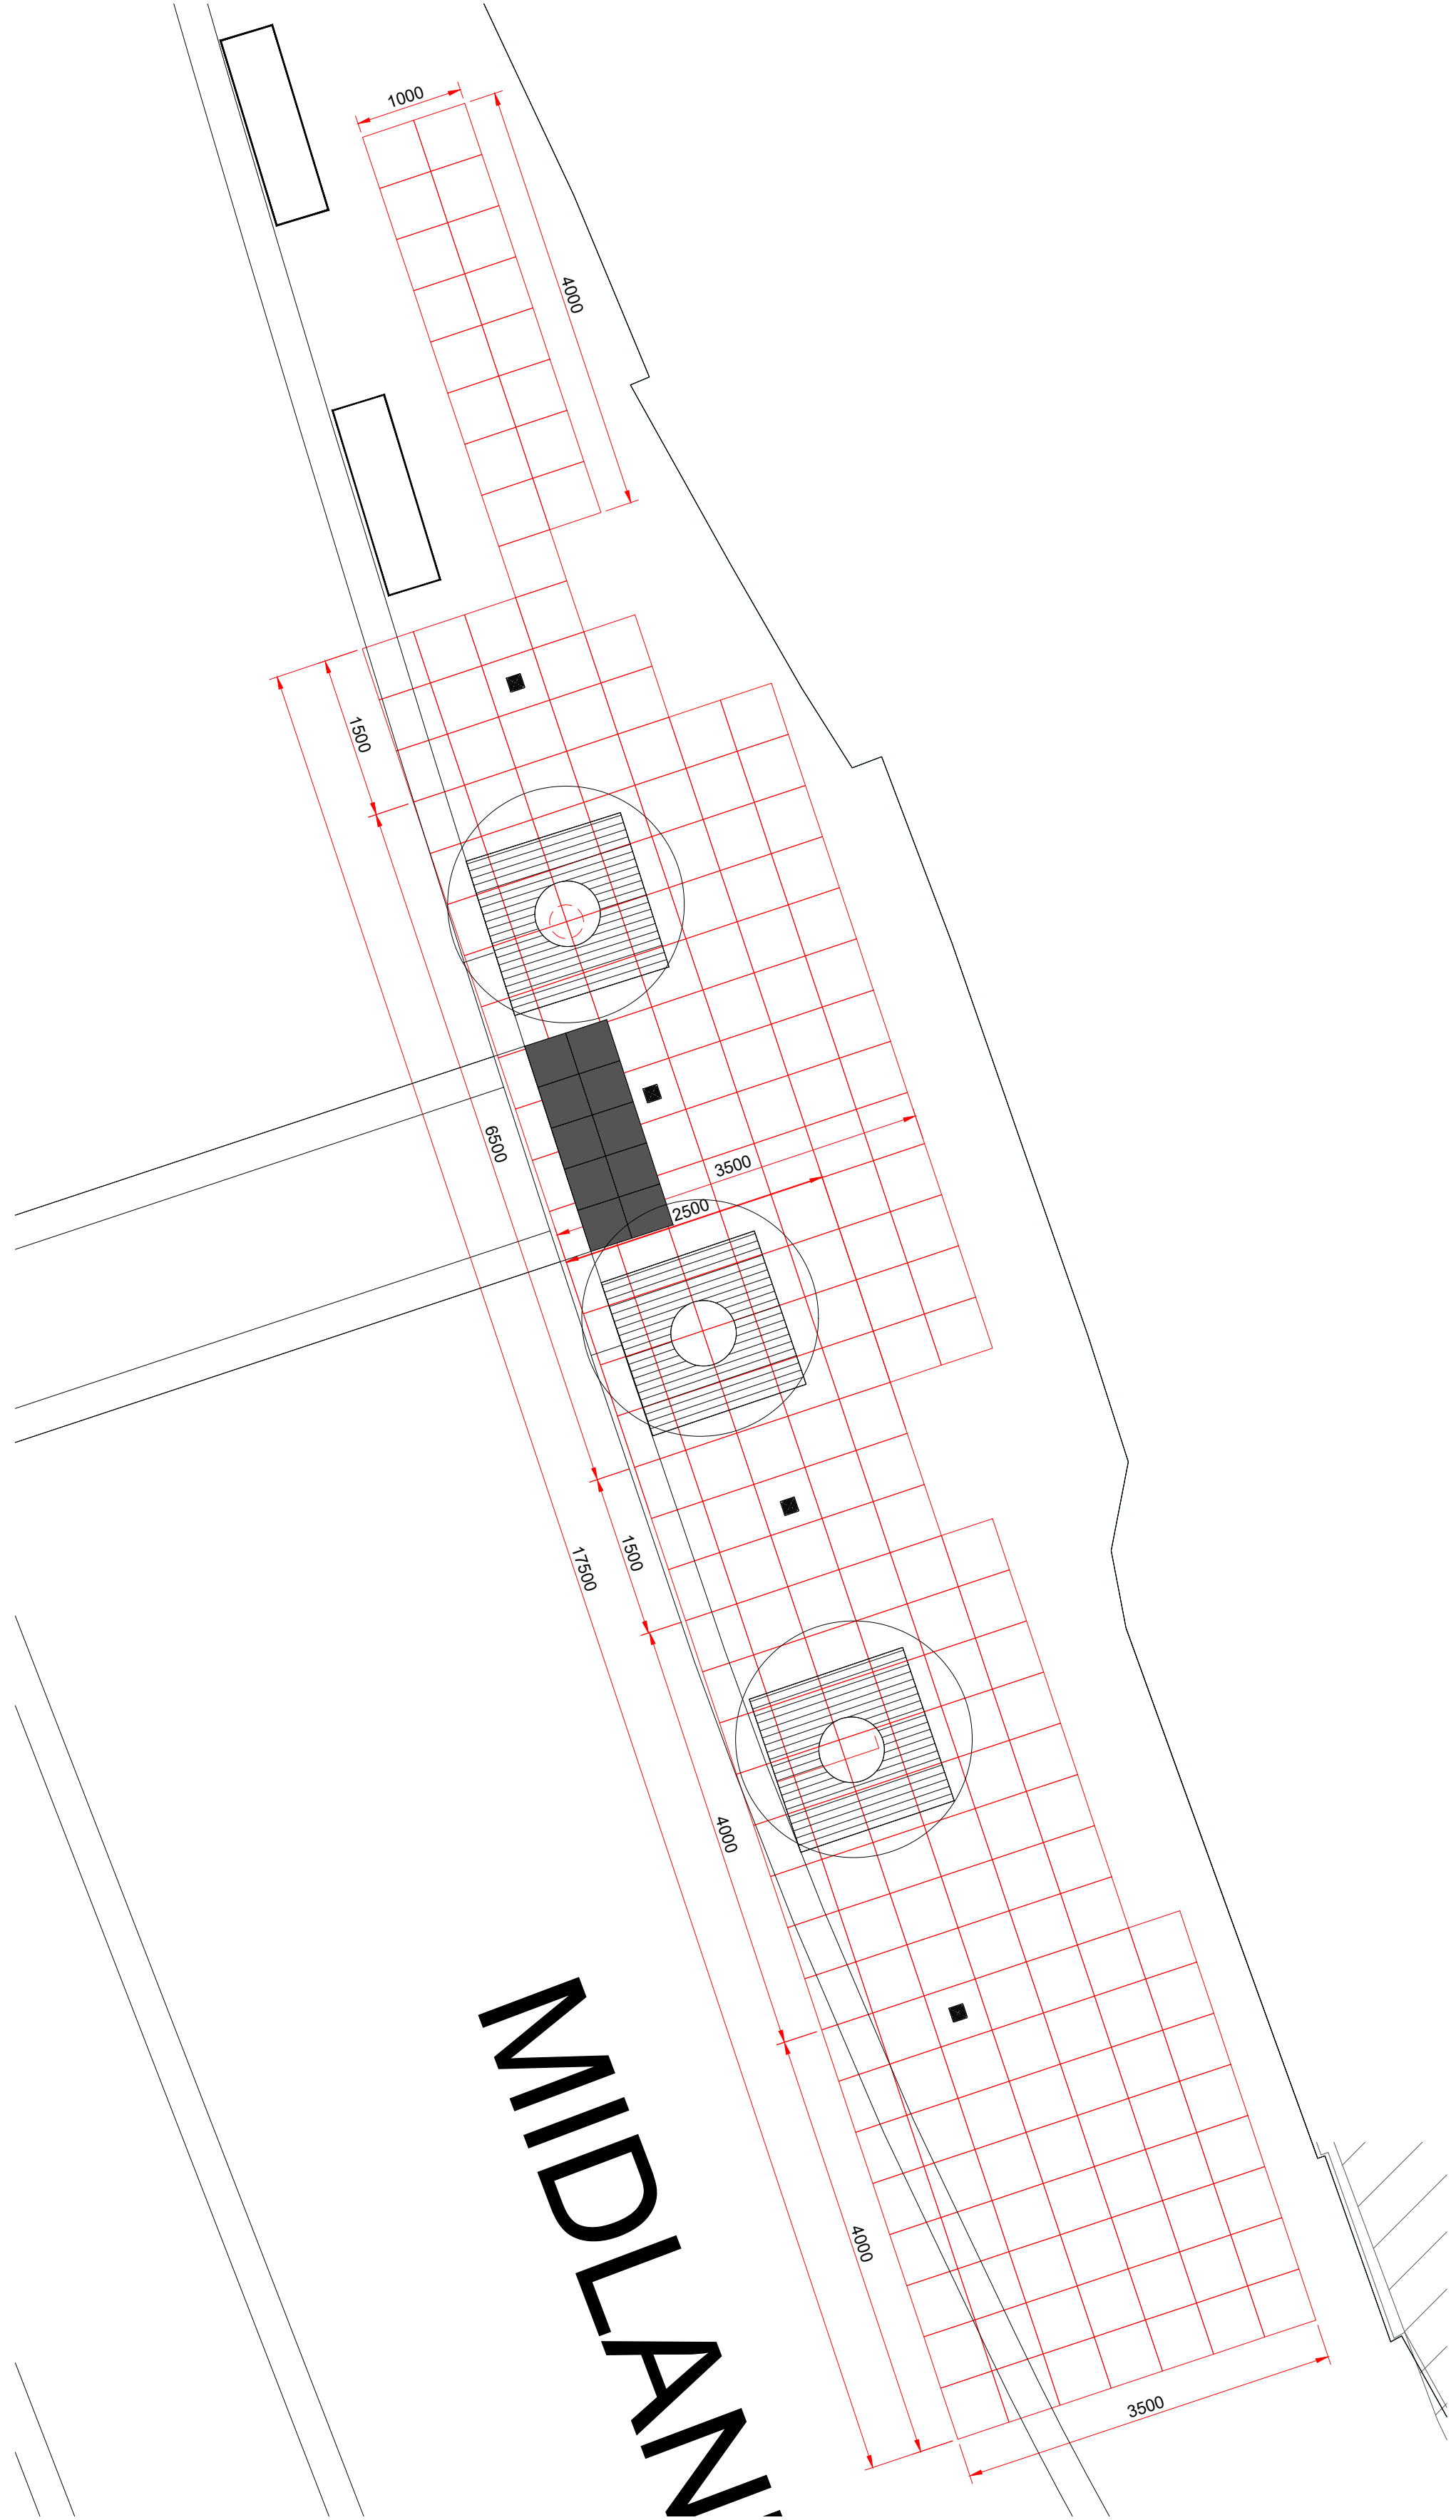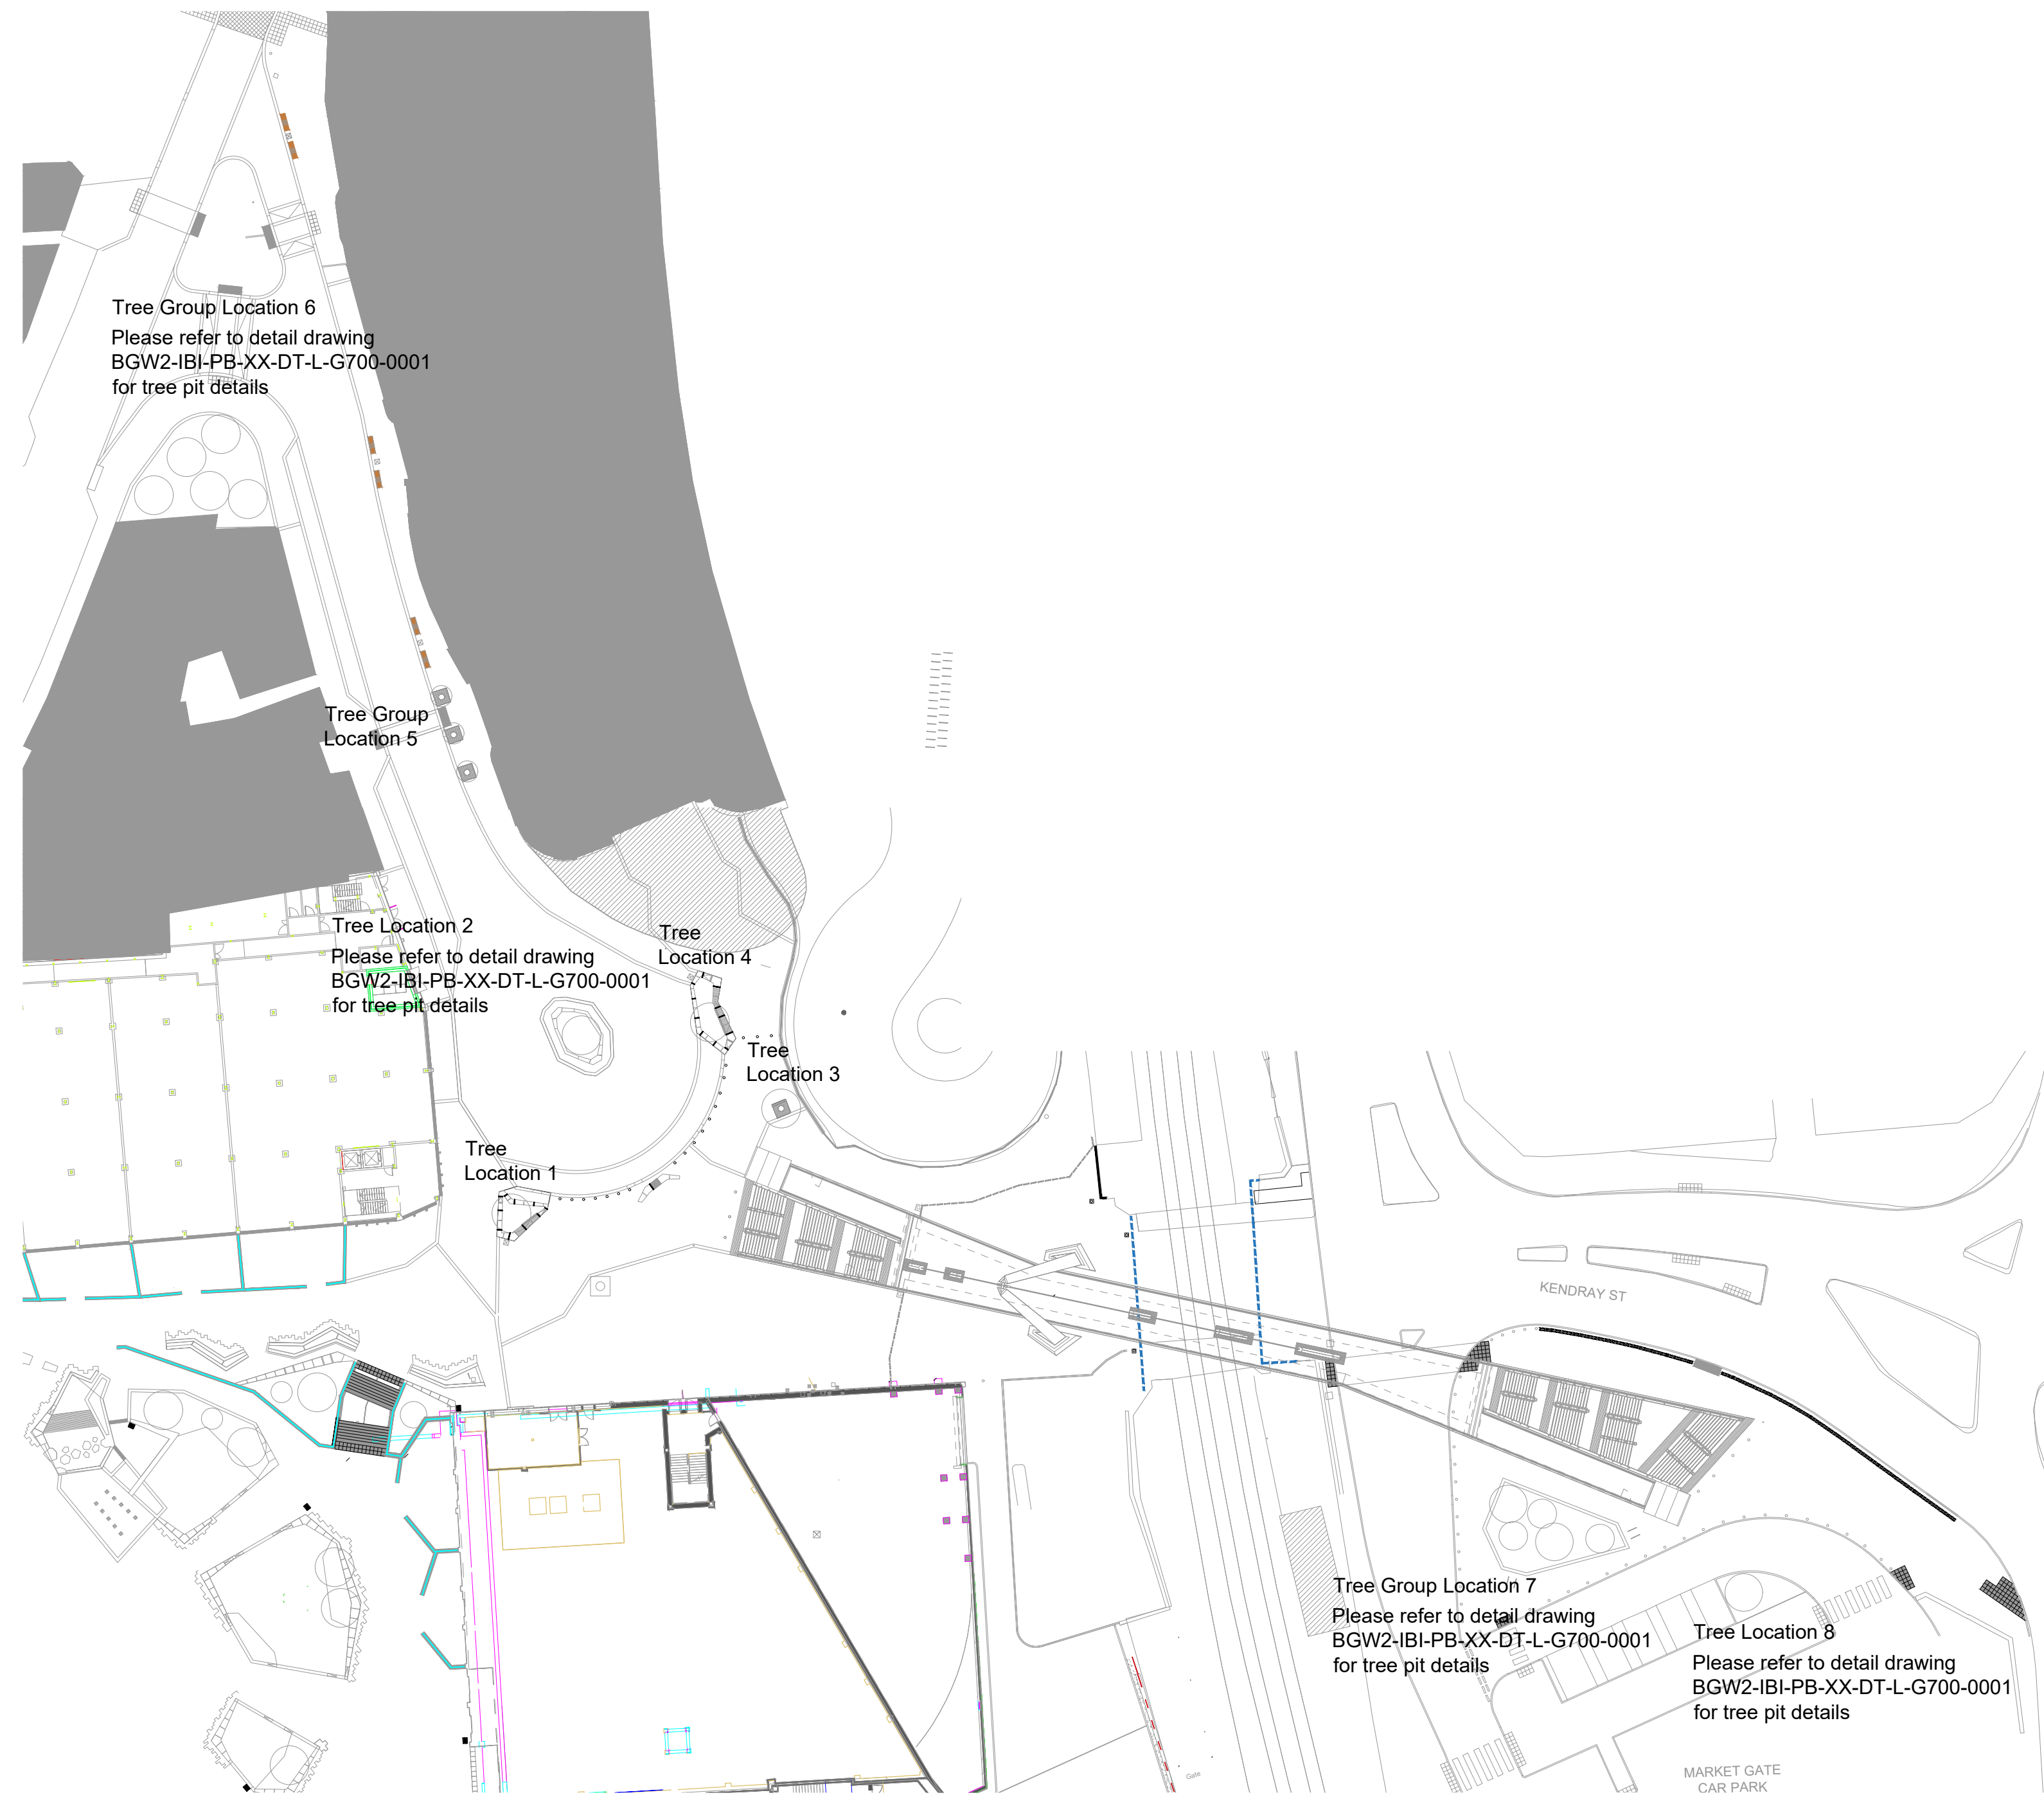

C02	08/12/22	Issued for planning condition purposes	DW	DW
C01	05/04/22	First Issue	DW	DW
Rev	Date	Revision Notes	Dr	Rv

Client/ Contractor



Intelligence
Buildings
Infrastructure

www.ibgroup.com

Project
BARNSELY PUBLIC REALM

Drawing Title
CELL SYSTEM TREE PIT DETAIL SECTIONS -
TREE LOCATION 5

Job Number 51268	Drawing Originated Date 05/04/22	PAS 1192 Status Code -
Scale(s) VAR	Purpose PLANNING	

Drawing Number BGW2-IBI-PB-XX-DT-L-G700-0013	Revision C02
---	-----------------