
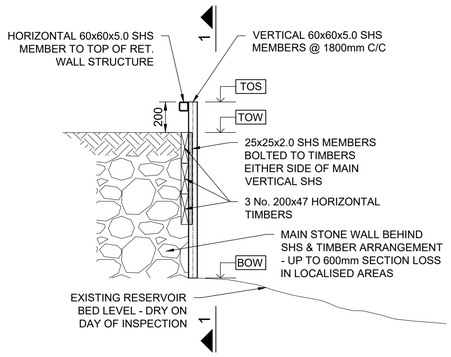


SECTION A-A

(SHOWING TYP. SECTION TO NORTH BOUNDARY RETAINING WALL)
(SCALE 1:20)

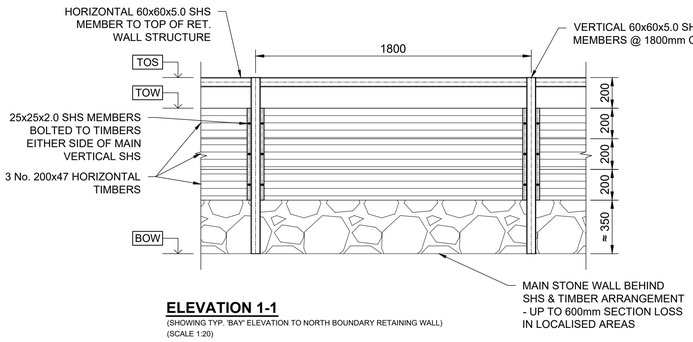


ELEVATION 1-1

(SHOWING TYP. 'BAY' ELEVATION TO NORTH BOUNDARY RETAINING WALL)
(SCALE 1:20)

TOS = TOP OF STEEL
TOW = TOP OF WALL
BOW = BOTTOM OF WALL


SEE DRAWING BC2151.S.500.002 FOR GENERAL ARRANGEMENT PLAN

REFER TO REPORT REF: BC2151-APP-WR-XX-RP-S-101-S1 FOR OUTLINE OF RETAINING WALL DEFECTS

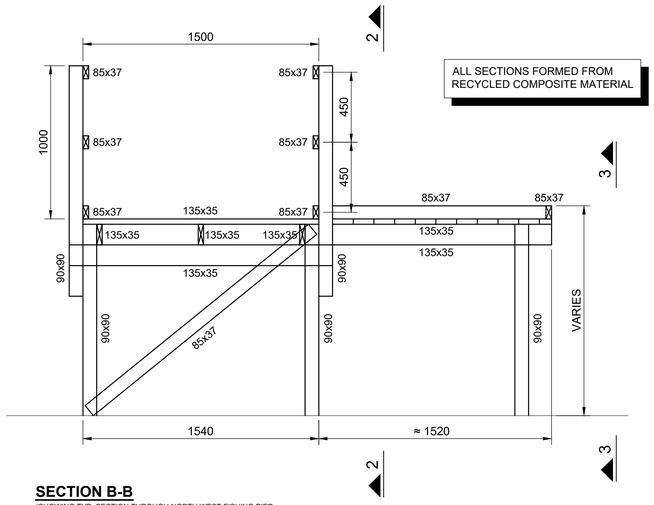


SECTION B-B

(SHOWING TYP. SECTION THROUGH NORTH WEST FISHING PIER DECKING & RESPECTIVE BAY)
(SCALE 1:20)

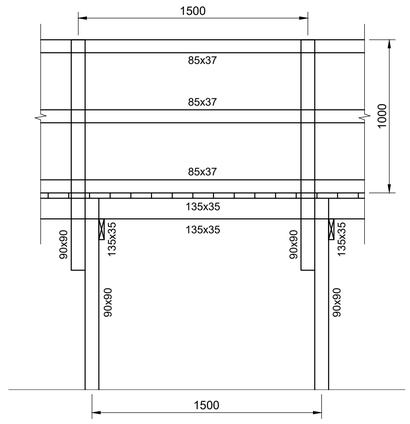


ELEVATION 2-2

(SHOWING VIEW ON TYPICAL 'DECKING BAY')
(SCALE 1:20)

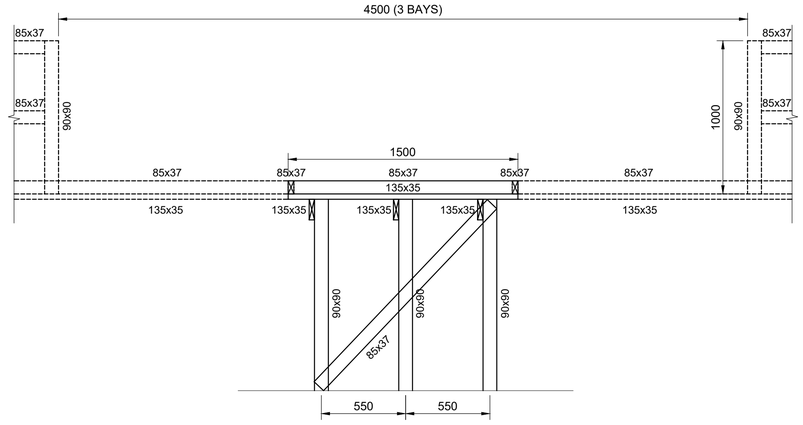


ELEVATION 3-3

(SHOWING VIEW ON TYPICAL 'FISHING BAY' FROM RESERVOIR SIDE)
(SCALE 1:20)

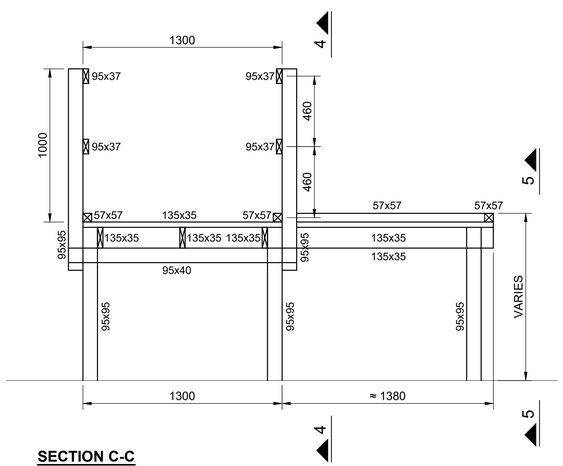


SECTION C-C

(SHOWING TYP. SECTION THROUGH NORTH EAST FISHING PIER DECKING & RESPECTIVE BAY)
(SCALE 1:20)

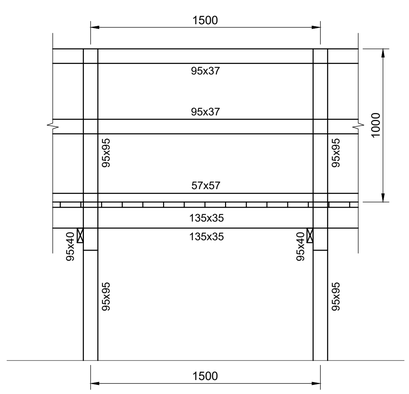

ELEVATION 4-4

(SHOWING VIEW ON TYPICAL 'DECKING BAY')
(SCALE 1:20)

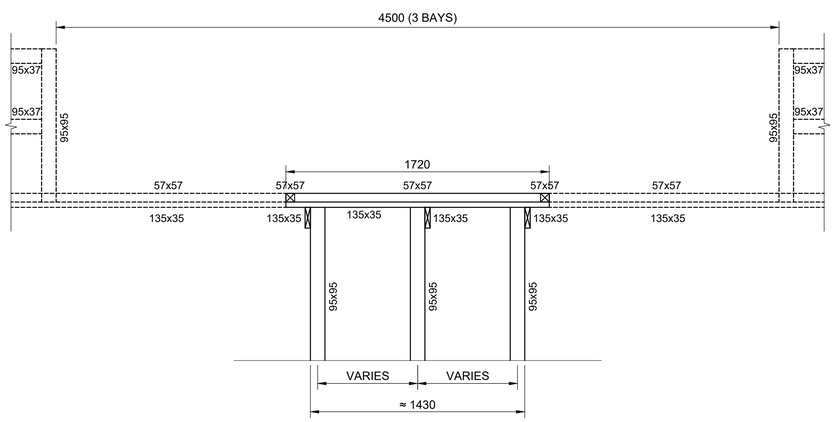

ELEVATION 5-5

(SHOWING VIEW ON TYPICAL 'FISHING BAY' FROM RESERVOIR SIDE)
(SCALE 1:20)

0 500 1000 1500 2000 mm
SCALE 1 : 20

Notes

This Drawing is an instrument of service and shall remain the property of Align Property Partners Ltd copyright ©. It may not be reproduced or copied in any form. It shall not be used for the construction, enlargement or alteration of a building or area other than the said project without the authorisation of the issuing office.
Contractors shall verify and be responsible for all dimensions and conditions and shall report any discrepancies to the issuing office before proceeding with any work. Drawings shall not be scaled.

19 November 2021 15:18
IN PROGRESS
Tom Chisholm

Ver.	Details	Author & Date	Checked & Date	Approv'd & Date
A	INFORMATION	TWC 19/11/21	OS 19/11/21	OS 19/11/21

align PROPERTY PARTNERS
Mount View, Standard Way, Northallerton, North Yorkshire, DL6 2YD Tel: 01609 797373

Client: BARNSLEY MB COUNCIL
Project name: WORSBROUGH RESERVOIR EMBANKMENT SURVEY
Drawing Title: EXISTING SECTIONS & ELEVATIONS SHEET 1 OF 2
Purpose: INFORMATION

Scale	Drawn	Checked	Approved
AS SHOWN	TWC	OS	OS
Original Size	Date	Date	Date
A1	19/11/21	19/11/21	19/11/21

Drawing Number: BC2151.S.500.003
Version: A