


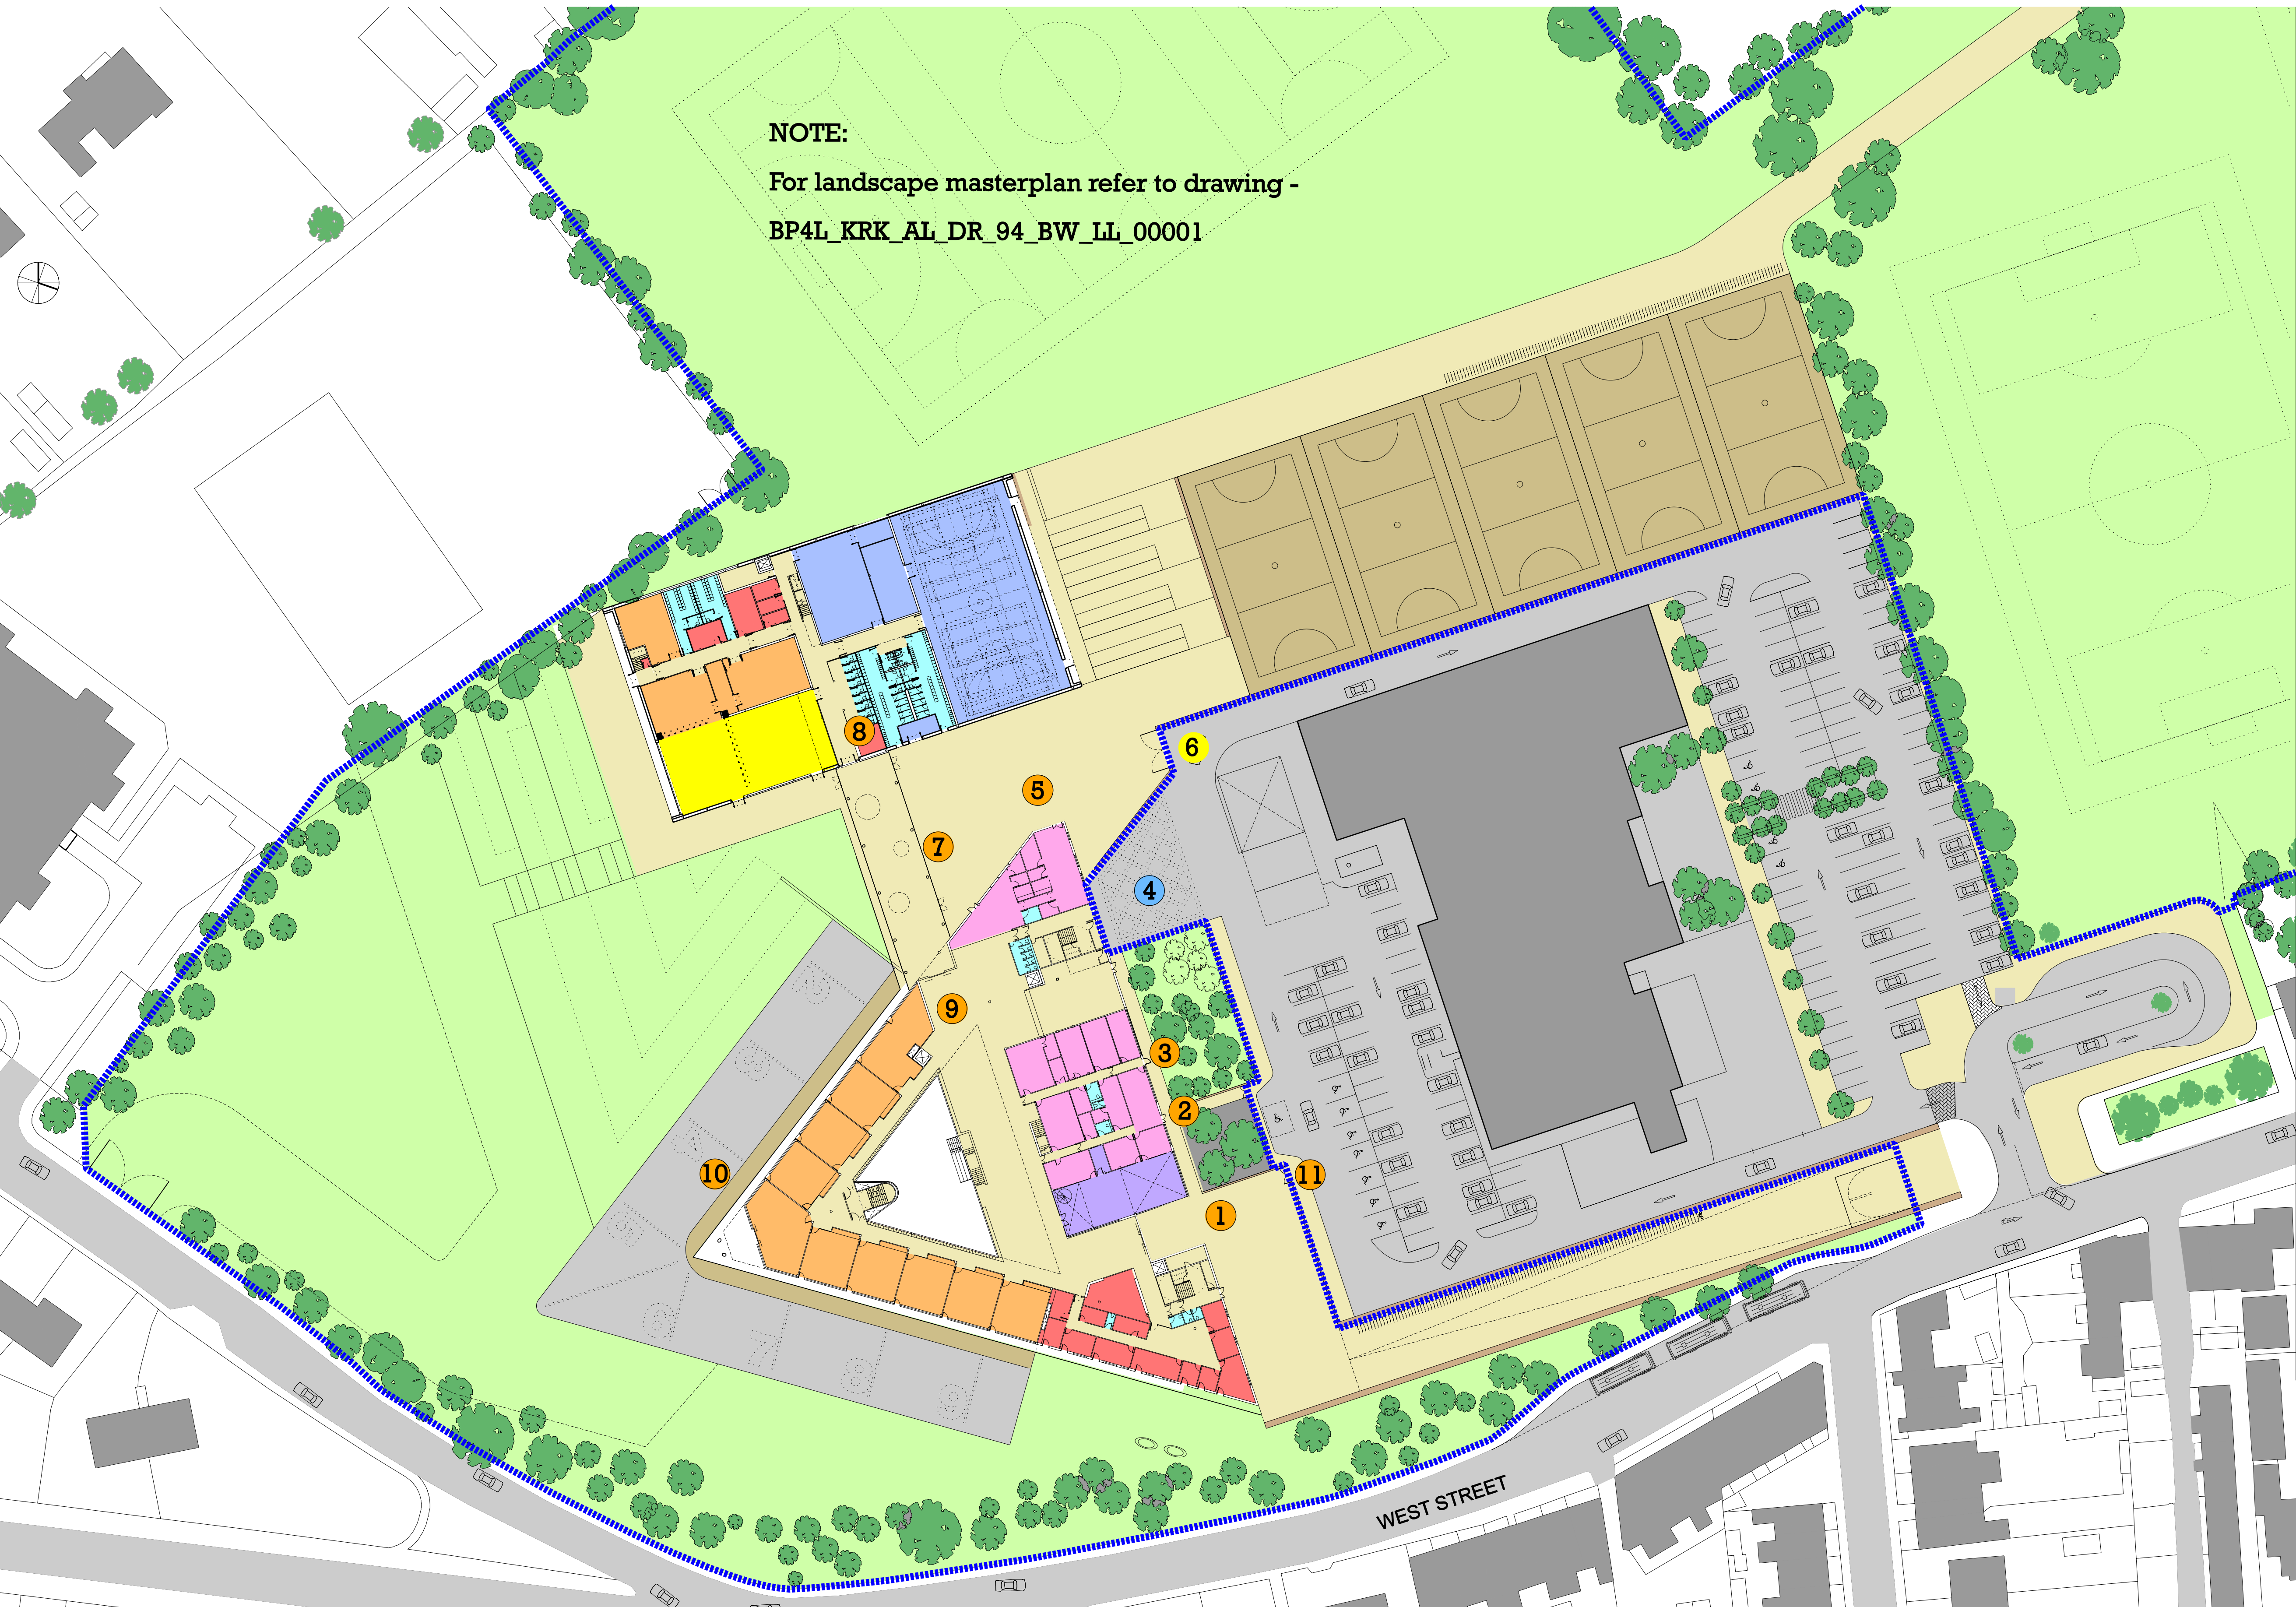

- 1 Main Entrance: Access
-Pupil
-Staff
-Community
- Parents
 - 2 SEN Entrance: Access
-SEN Students
-SEN Staff
-SEN Deliveries
 - 3 PRU Entrance: Access
-PRU Pupils
-PRU Students
-PRU Deliveries
 - 4 Service Entrance:
Access
-Staff
-School Deliveries
 - 5 Youth Centre: Access
-Students
-Staff
 - 6 Secondary Entrances to
Expresives block and
Grounds Out of Hours:
Access
-Staff
-Pupils
-Parents
-Visitors
-Leisure Centre Users
(by arrangement)
 - 7 Secondary Entrance
to Link:
-Pupils
-Staff
 - 8 Entrance to
Expresives Block:
-Staff
-Students
 - 9 Secondary Entrance to
ALC:
-Staff
-Students
 - 10 Secondary Entrance
From Grounds:
-Pupils
-Staff
 - 11 Access from Car Park
-
Kirk Balk ALC - Line of
Secure Site Boundary