


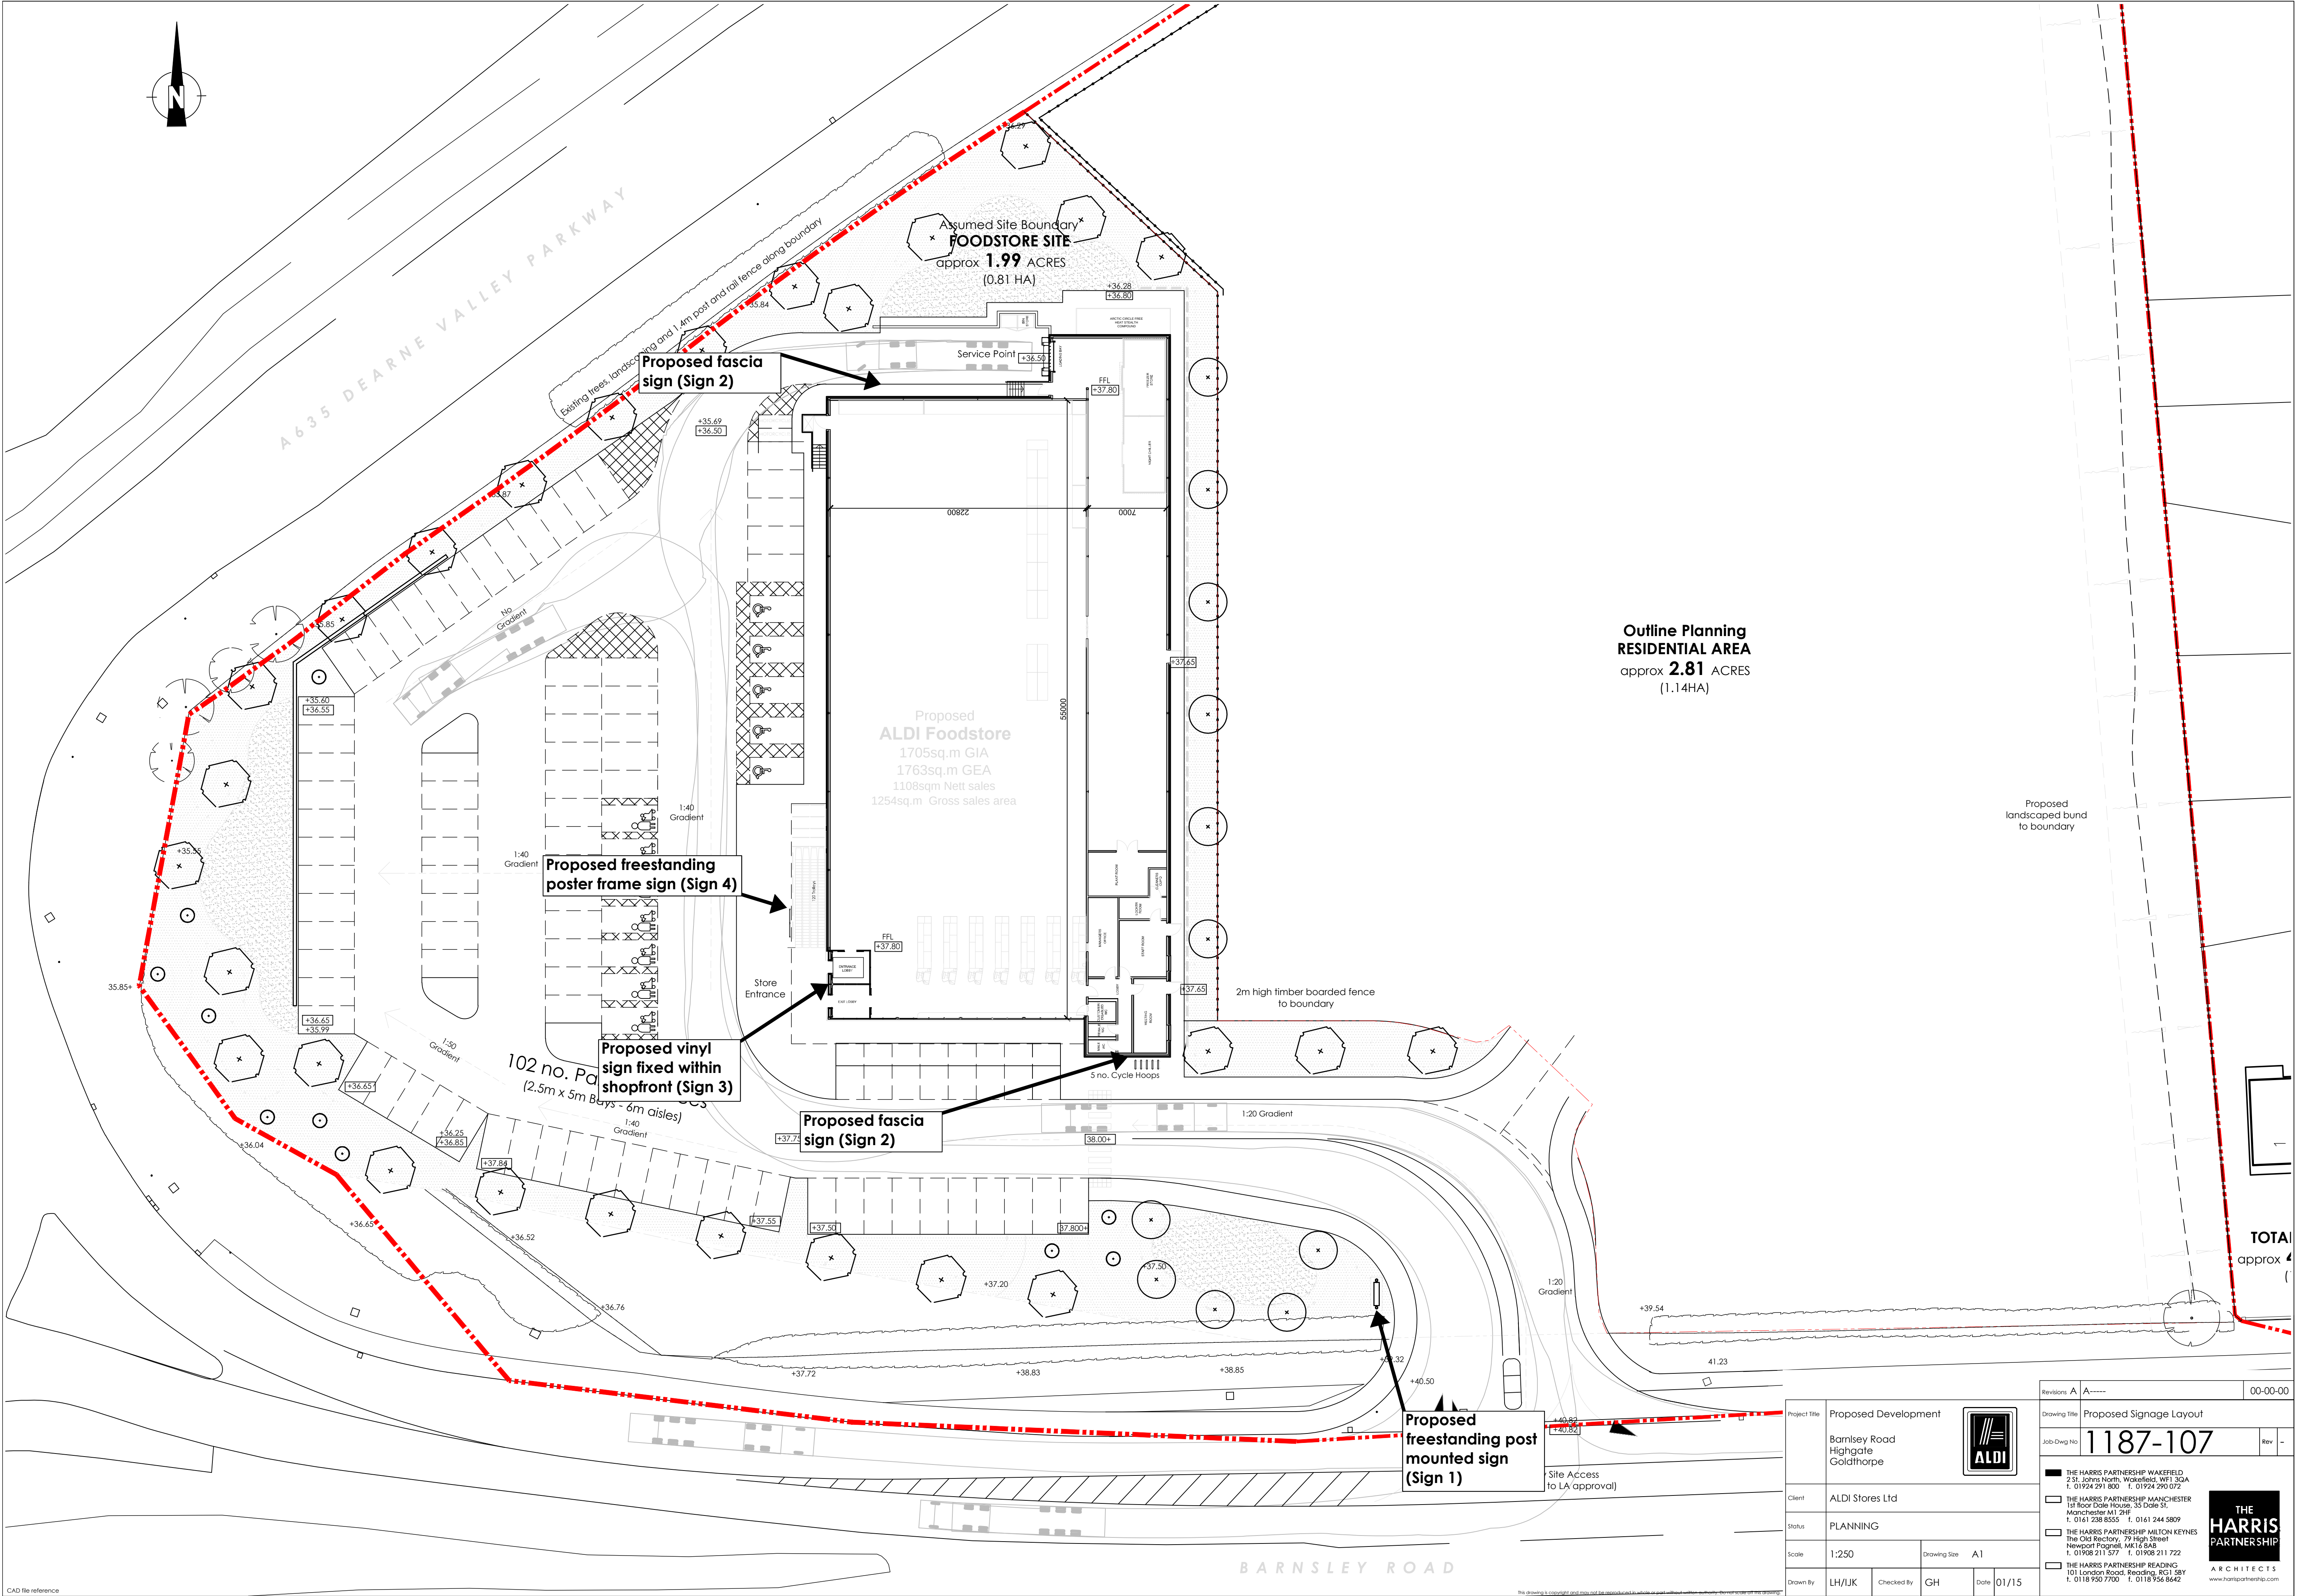

Project Title	Proposed Development
Client	Barnsley Road Highgate Goldthorpe
Status	ALDI
Scale	1:250
Drawn By	LH/LJK
Checked By	GH
Date	01/15

Revisions A A----- 00-00-00

Drawing Title Proposed Signage Layout

Job-Dwg No 1187-107 Rev -

THE HARRIS PARTNERSHIP WAKEFIELD
231, Johns North, Wakefield, WF1 3QA
t. 01924 291 800 f. 01924 290 072

☐ THE HARRIS PARTNERSHIP MANCHESTER
1st floor Dale House, 35 Dale St,
Manchester M1 2HF
t. 0161 238 8555 f. 0161 244 5809

☐ THE HARRIS PARTNERSHIP MILTON KEYNES
The Old Rectory, 79 High Street
Newport Pagnal, MK16 5AB
t. 01908 211 577 f. 01908 211 722

☐ THE HARRIS PARTNERSHIP READING
101 London Road, Reading, RG1 5BY
t. 0118 950 7700 f. 0118 956 8642

THE HARRIS PARTNERSHIP
ARCHITECTS

www.harrispartnership.com

CAD file reference

This drawing is copyright and may not be reproduced in whole or part without written authority from Harris Partnership Architects